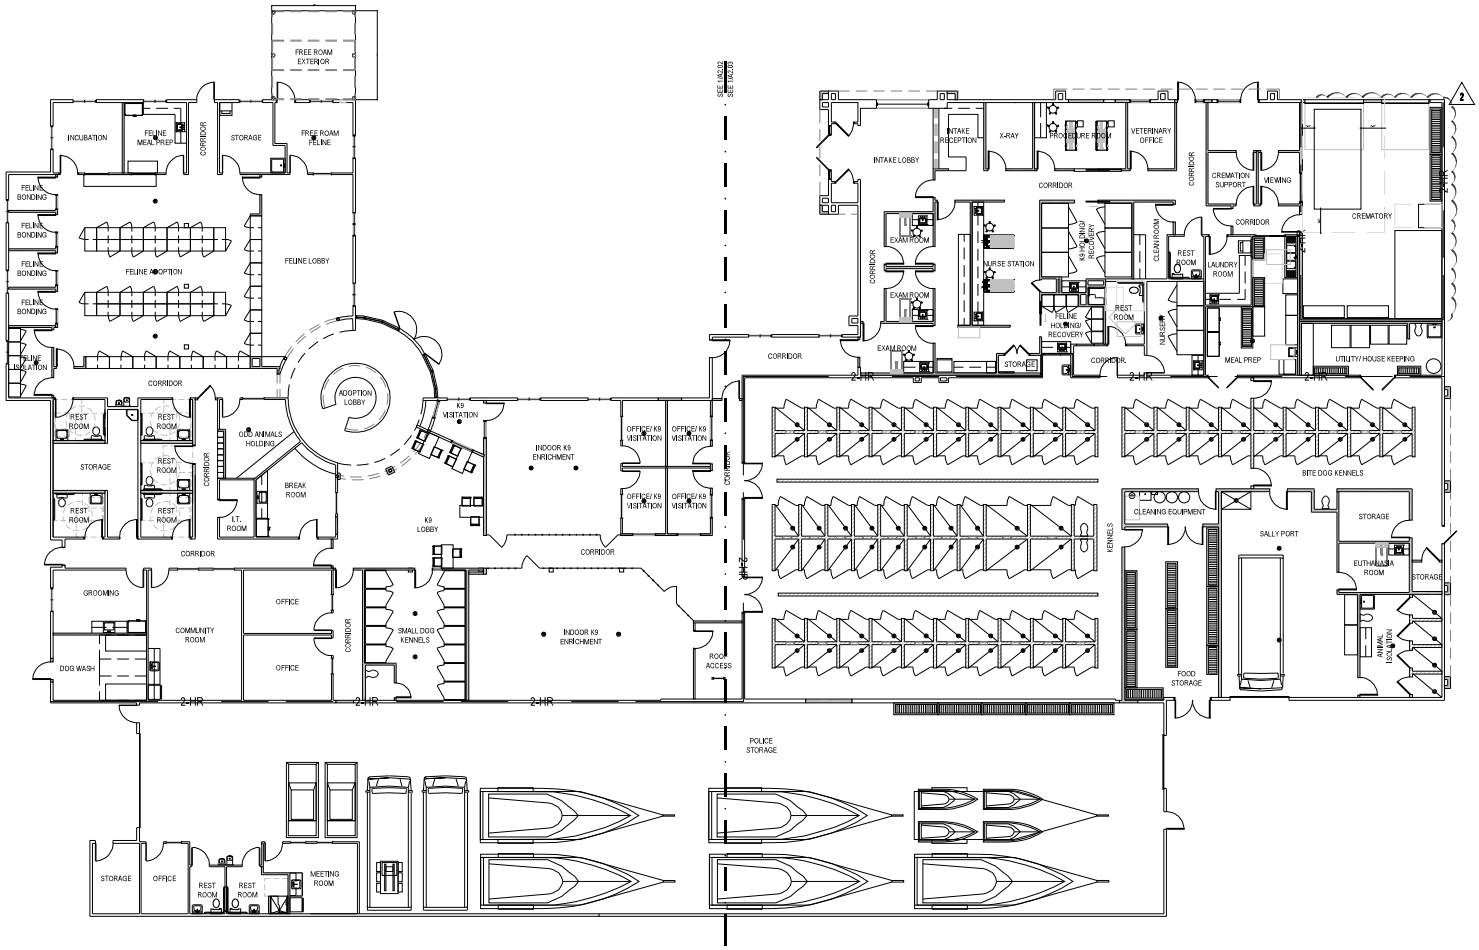

1 OVERALL FLOOR PLAN

1" = 10'-0"

SEAL

For Bid Only

05/22/2024

ARIZONA U.S.A.

DEVELOPED AND SPECIFICATIONS REMAIN THE PROPERTY OF SELBERG ASSOCIATES PLANNING AND ARCHITECTURE INC. AND WERE DESIGNED FOR THE USE AND PUBLICATION ON THIS PROJECT FOR WHICH THEY WERE PREPARED, AND NOT FOR THE CONSTRUCTION OF ANY OTHER PROJECTS.

PROJECT NAME:

ANIMAL CARE AND WELFARE BUILDING

2435 MIRACLE MILE

BULLHEAD CITY, ARIZONA 86442

ARCHITECT OF RECORD

SELBERG ASSOCIATES INC.
ARCHITECTURE & PLANNING
2310 MESQUITE AVE. | SUITE 204
LAKE HAVASU CITY, ARIZONA 86403
(928) 855-2444

PROJECT NO. 22073

ISSUED FOR: PERMIT SET

ISSUED DATE: OCTOBER 27, 2022

REVISION		ISSUE DATE
1	RESPONSE TO COMMENTS	12/22/2023
2	RESPONSE TO COMMENTS	1/29/2024

SHEET TITLE:

OVERALL FLOOR PLAN

SHEET NO.

A2.01