
NOTES:

1. DO NOT SCALE FROM THIS DRAWING.
2. ALL DIMENSIONS ARE IN METRES UNLESS OTHERWISE STATED.

KEY:

- CARRIAGEWAY
- FOOTWAY
- CYCLE TRACK
- SHARED USE PATH
- ISLAND
- RAISED TABLE
- VERGE/ LANDSCAPING
- EARTHWORKS
- MAINTENANCE LAY-BY
- TRAMLINE AND LADDER PAVING
- CORDUROY PAVING
- BLISTER TACTILE PAVING (CONTROLLED CROSSING - RED COLOUR)
- BLISTER TACTILE PAVING (UNCONTROLLED CROSSING - BUFF COLOUR)
- SIGNAL POLE
- BUS SHELTER
- ROAD MARKING
- PROPOSED TREES
- LIMIT OF WORKS

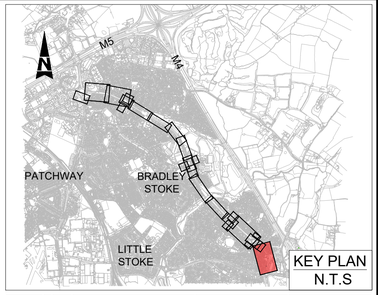

KEY PLAN N.T.S

ELLAN HAY ROAD

EXISTING SHARED USE PATH TO BE RETAINED

SOUTHBOUND BUS LANE 3.50m

SOUTHBOUND LANE 3.50m

EXISTING SHARED USE PATH TO BE RETAINED

ACCESS TO FUTURE DEVELOPMENT (NOT PART OF THESE WORKS)

TOUCAN CROSSING

PROPOSED RIGHT TURNING POCKET AS PART OF DEVELOPMENT

COSGROVE AND DREW

MOTORCYCLE TRAINING CENTRE

VANTAGE PK

SOUTHBOUND LANE 3.375m

NORTHBOUND LANE 3.375m

FOR CONTINUATION SEE DRAWING NO WECA_SGCATKHGN-BSW_PH9-DR-CH-000104

FOOTWAY 2.0m

2-WAY CYCLE TRACK 3.0m

SEPARATOR (Min1.5m)

NORTHBOUND LANE 3.50m

BRADLEY STOKE WAY

THE WORTHYS

2-WAY CYCLE TRACK 3.0m

MAINTENANCE BAY

FOOTWAY 2.0m

2-WAY CYCLE TRACK 2.5m

SEPARATOR 0.5m

FOOTWAY 2.0m

2-WAY CYCLE TRACK 2.5m


SEPARATOR 0.5m

EJ GATES GLOBAL PRIVATE LIMITED

BERKELEY MEAD

GREAT STOKE ROUNDABOUT

WINTERBOURNE ROAD

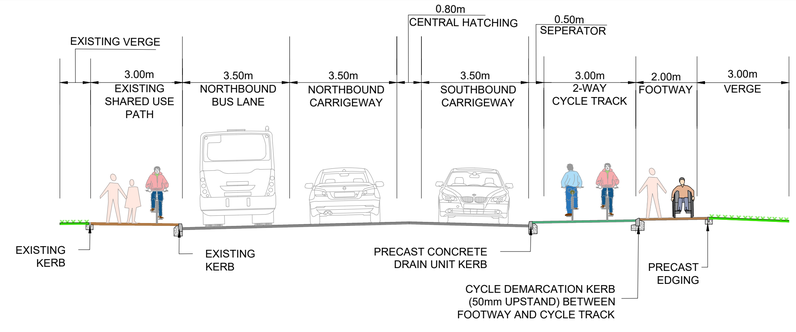

18 000102 TYPICAL CROSS SECTION DETAILS

NTS

SPEED LIMIT 30mph

FOR CONSTRUCTION

Scale 1:500

10m 0m 10m 20m 30m

DRAWING NO:- BSW_PH10-DR-CH-000102
SCALE : 1:500
REVISION NO. C01

Funded by UK Government

SCHEME DRAWING
BAILEYS COURT RBT TO GREAT STOKE RBT
(SHEET 1 OF 1)
BSW PHASE 10