

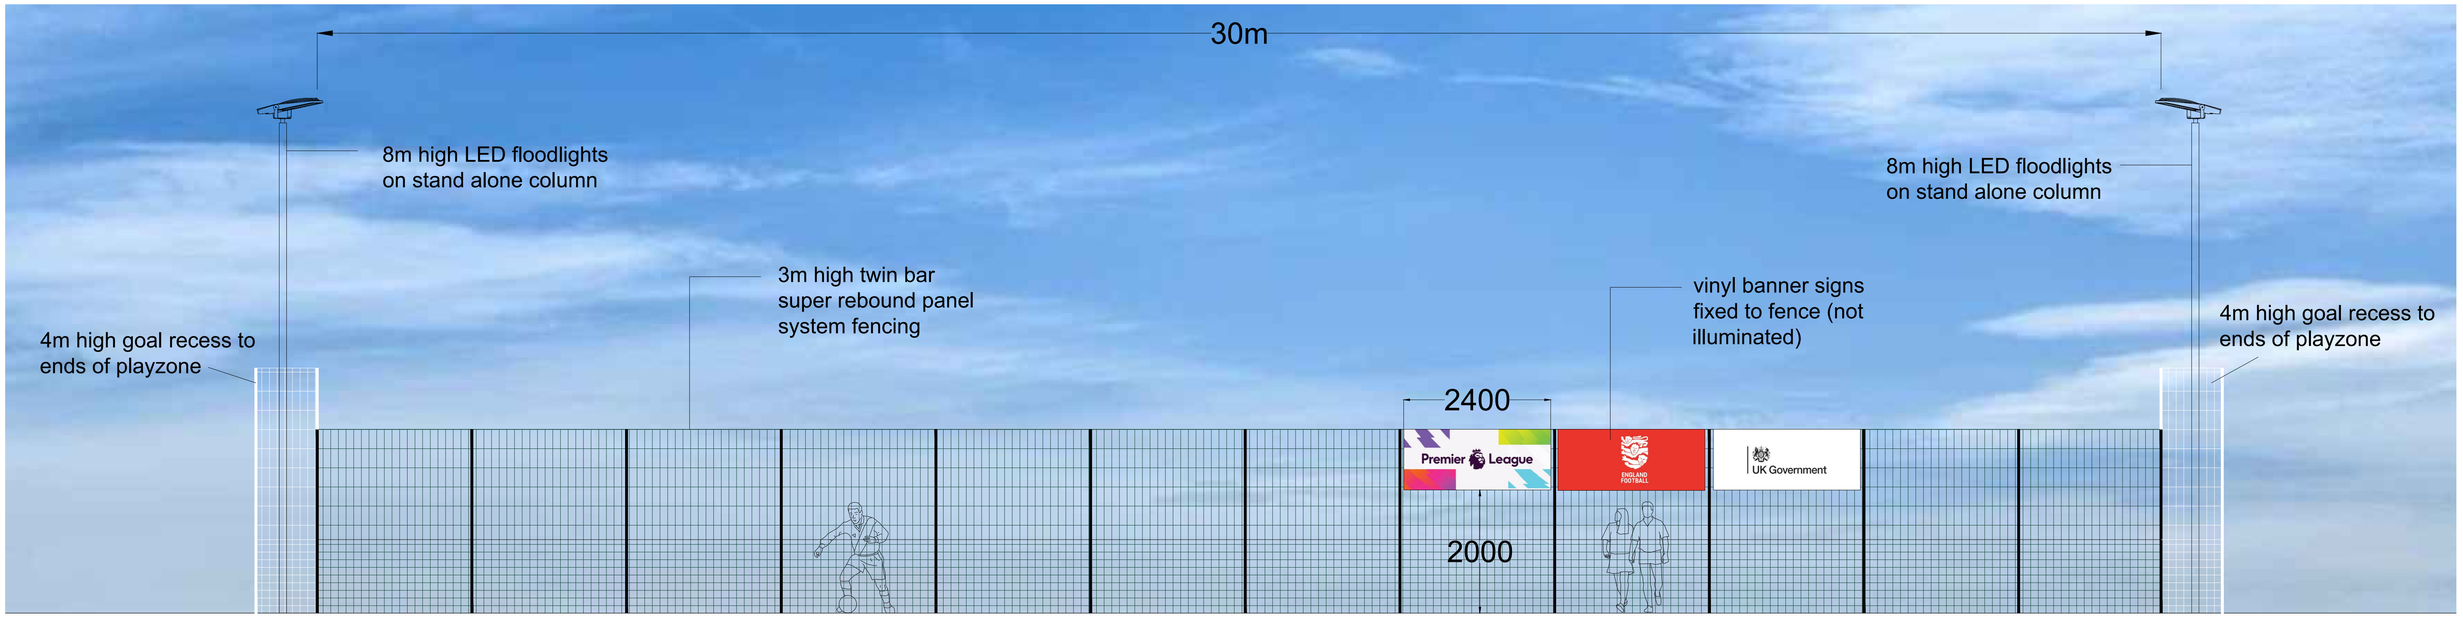


SIDE ELEVATION - S

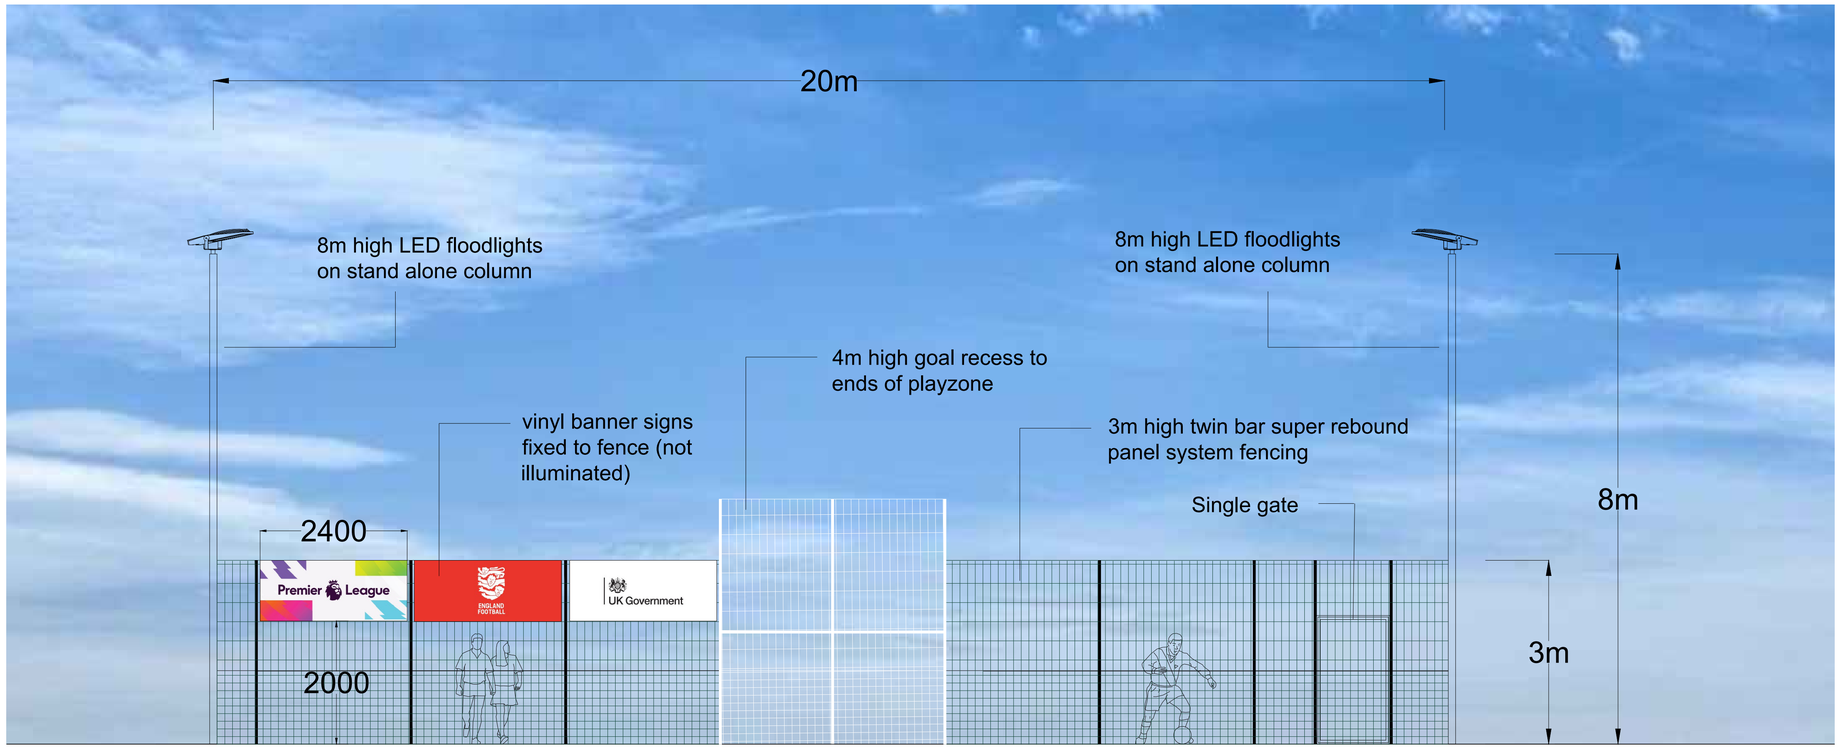

END ELEVATION - W

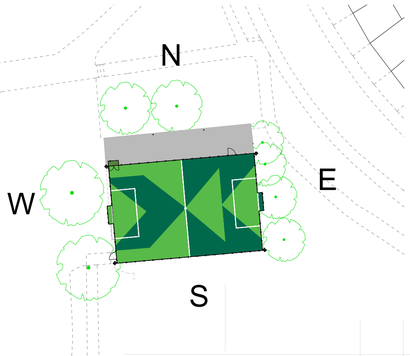

0m 1m 2m 3m 4m 5m 6m 7m 8m 9m 10m

Scale bar 1 : 50

Rev	Amendment	Date	By
–	Initial Issue		

Client: DOWNHILLS PARK

Project: PLAYZONE

Drawing: ELEVATIONS S & W

McARDLE SPORT TEC

Drawn	Date	Scales			
HJ	09-12-25	1:50			
Checked	Plot No	Prelim	Check	Final	
	01				

Job No	Drawing No	Rev
	MCA-MUK3405-04	A