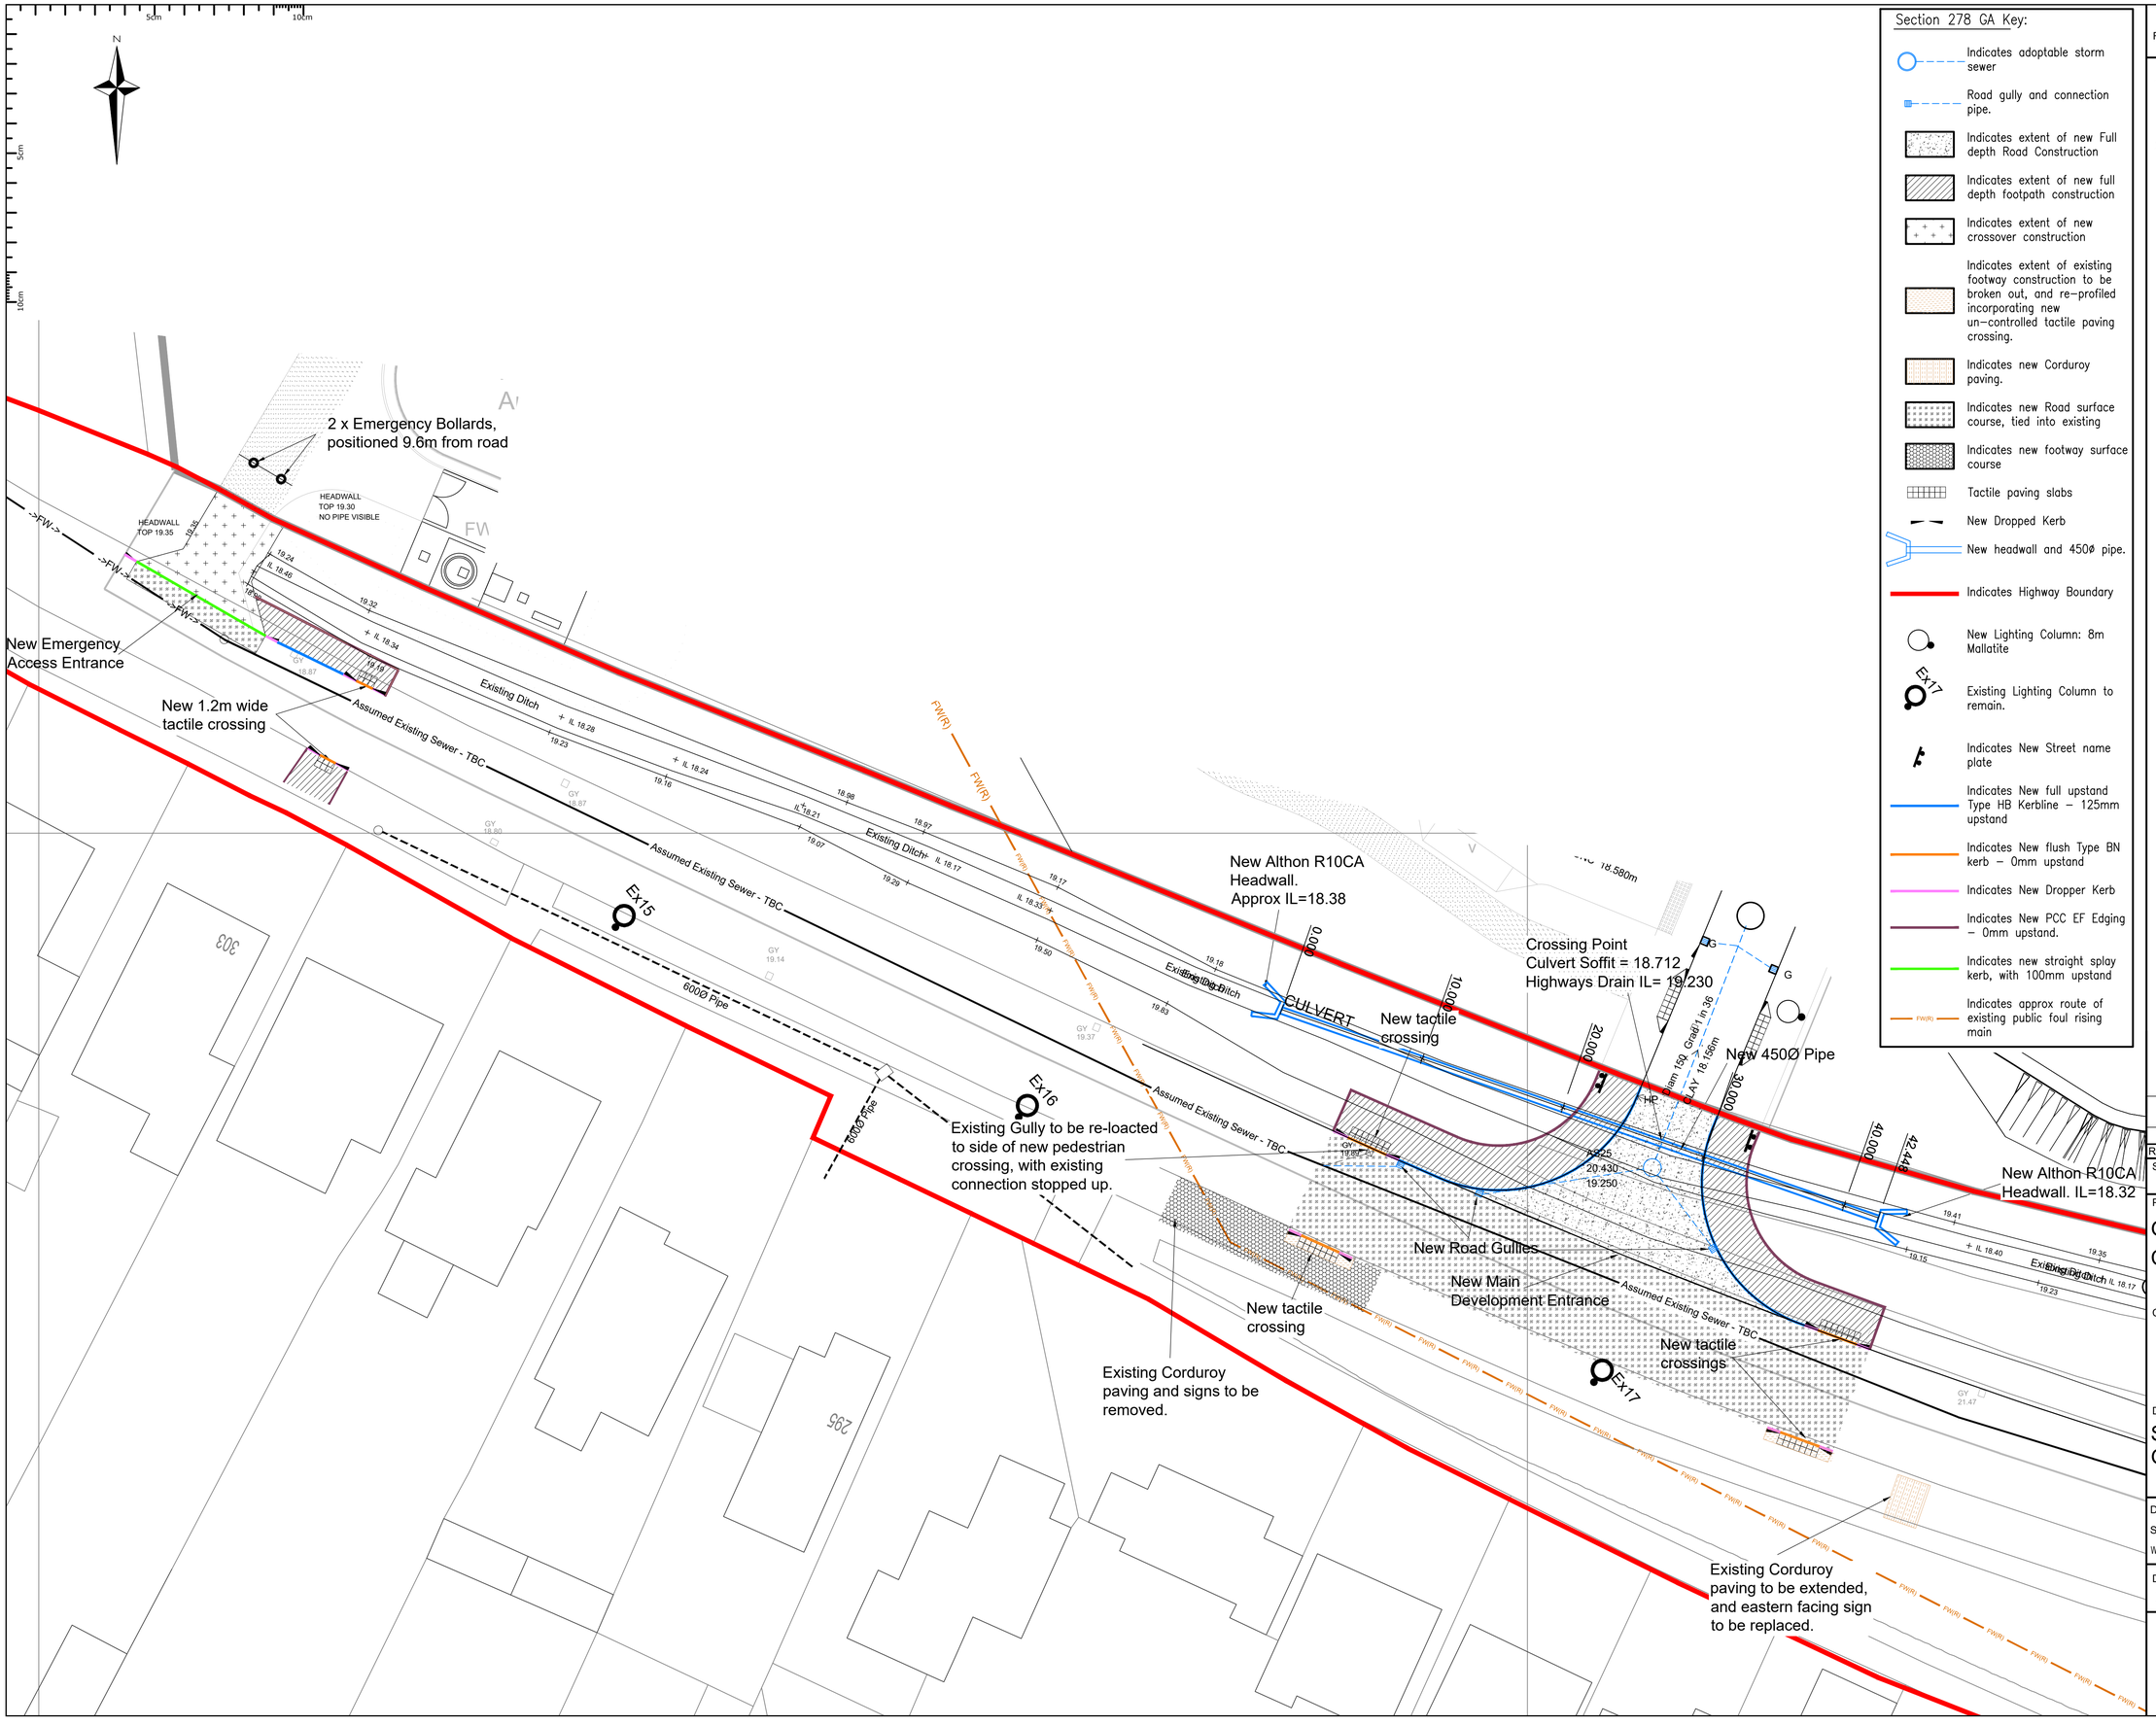


Section 278 GA Key:

- Indicates adoptable storm sewer
- Road gully and connection pipe.
- Indicates extent of new Full depth Road Construction
- Indicates extent of new full depth footpath construction
- Indicates extent of new crossover construction
- Indicates extent of existing footway construction to be broken out, and re-profiled incorporating new un-controlled tactile paving crossing.
- Indicates new Corduroy paving.
- Indicates new Road surface course, tied into existing
- Indicates new footway surface course
- Tactile paving slabs
- New Dropped Kerb
- New headwall and 450ø pipe.
- Indicates Highway Boundary
- New Lighting Column: 8m Mallatite
- Existing Lighting Column to remain.
- Indicates New Street name plate
- Indicates New full upstand Type HB Kerbline – 125mm upstand
- Indicates New flush Type BN kerb – 0mm upstand
- Indicates New Dropper Kerb
- Indicates New PCC EF Edging – 0mm upstand.
- Indicates new straight splay kerb, with 100mm upstand
- FW(R) Indicates approx route of existing public foul rising main

THIS DRAWING IS COPYRIGHT AND MUST NOT BE REPRODUCED IN WHOLE OR PART WITHOUT WRITTEN AUTHORITY

GENERAL NOTES

1. All works to be carried out in accordance to MCHW Specification for Highway Works and Surrey County Council Standard Detail Drawings.
2. Contractor to establish existing gully connection points via CCTV survey.

REV	DATE	AMENDMENT	BY	CHKD

STATUS: TENDER

PROJECT: Green Lane Chertsey

CLIENT: CHARTWAY PARTNERSHIPS GROUP

DRAWING: Section 278 General Arrangement Plan

DATE	28/3/26	DRAWN BY	AB
SCALES (@A1)	1:200	CHECKED BY	LW
WALKERS JOB NUMBER	8090		

REVISION

DRG NO. 23-0035-WAC-ZZ-00-DR-D-3700

Walker Associates Consulting Limited
Structural and Civil Engineers
13 Capricorn Centre
Cranes Farm Road
Basildon, Essex
SS14 3JJ
01268 530 500
walker-associates.co.uk