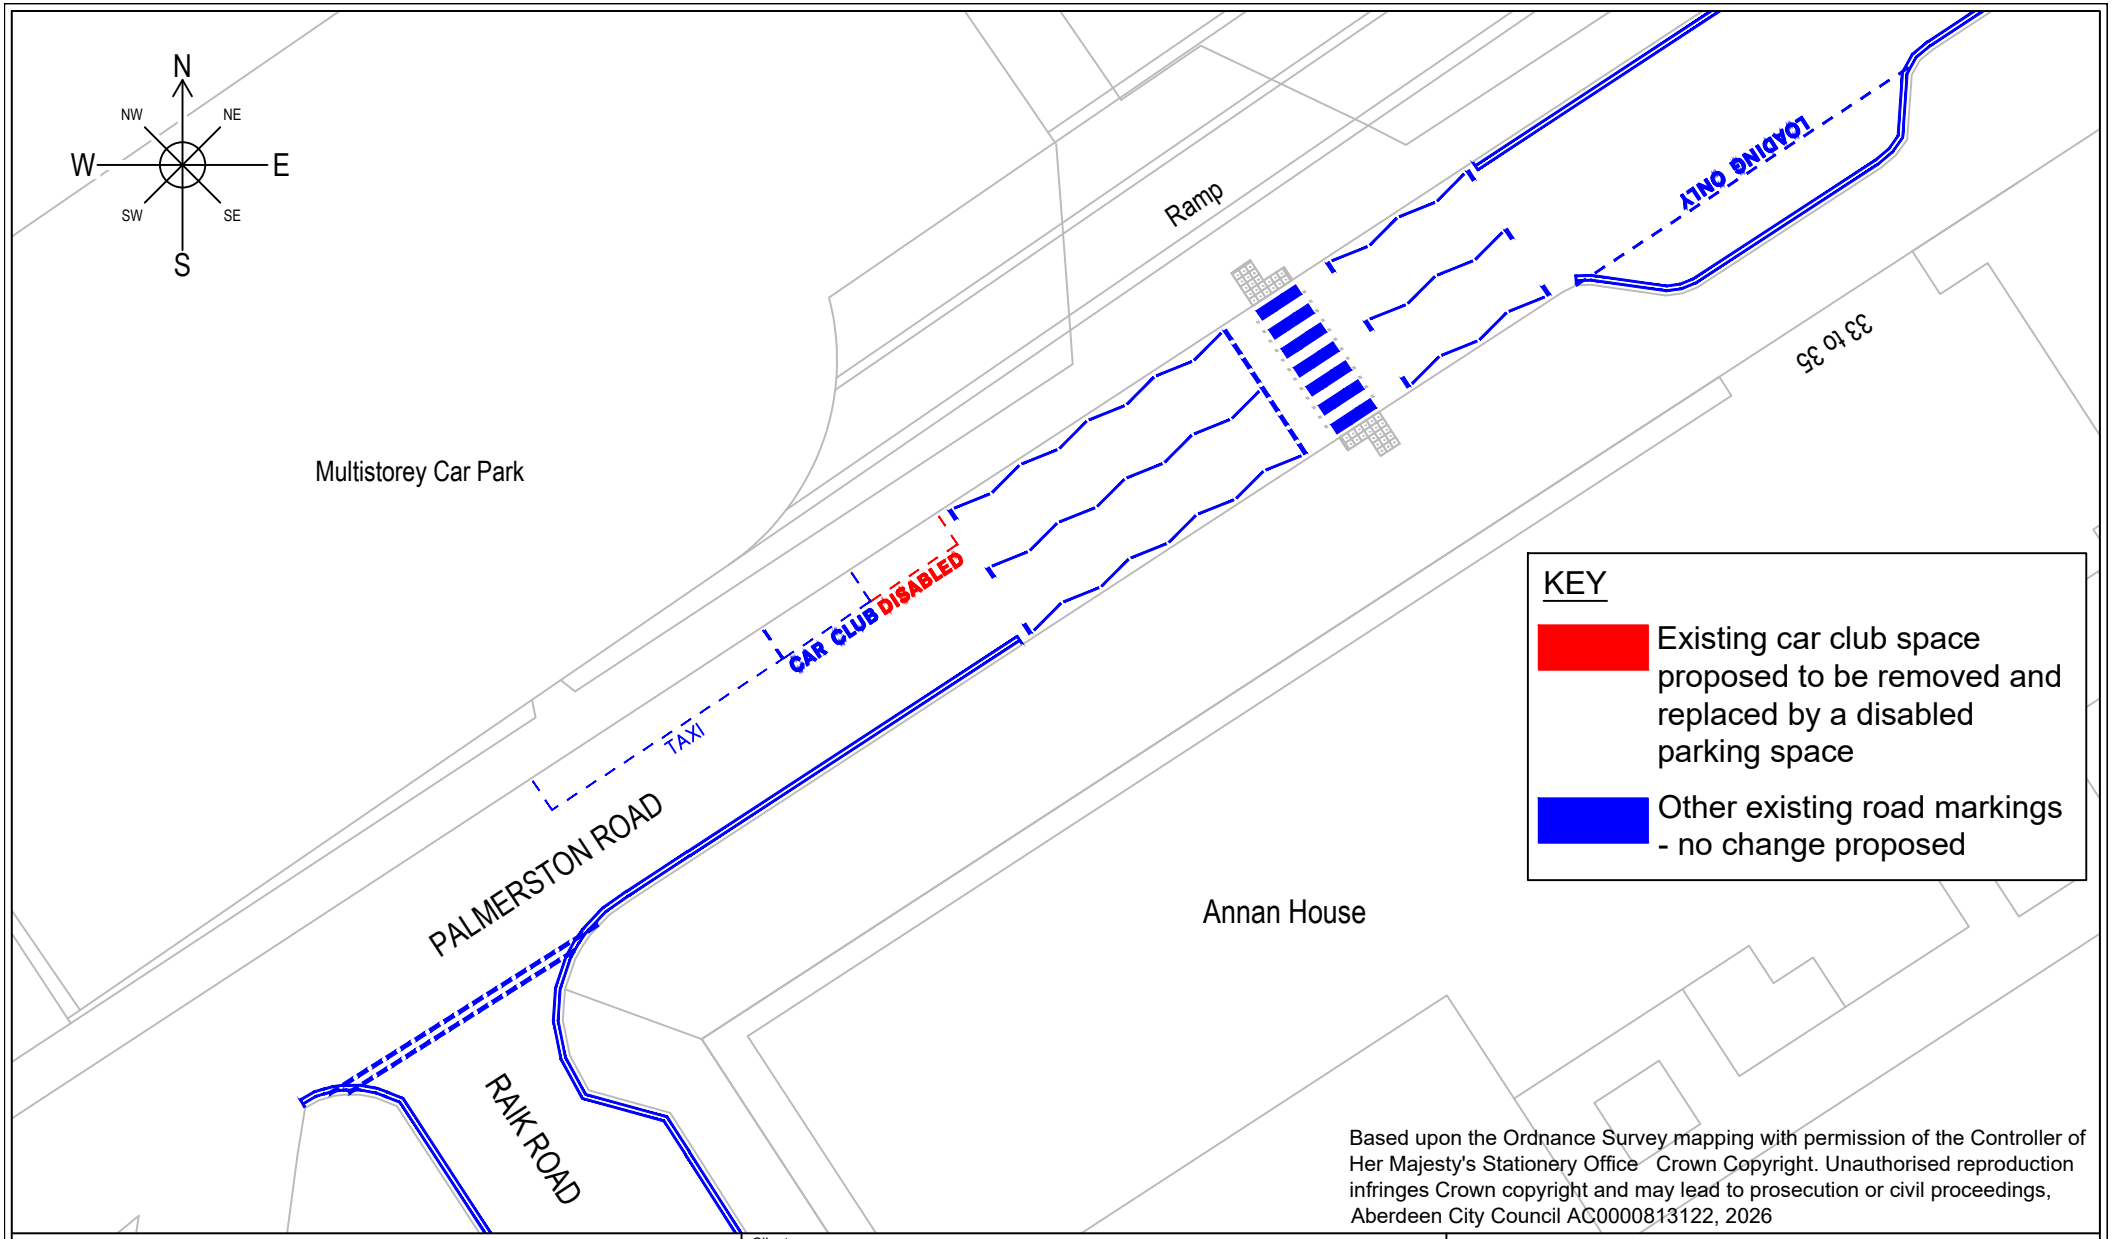


Based upon the Ordnance Survey mapping with permission of the Controller of Her Majesty's Stationery Office Crown Copyright. Unauthorised reproduction infringes Crown copyright and may lead to prosecution or civil proceedings, Aberdeen City Council AC0000813122, 2026

ABERDEEN CITY COUNCIL

Operations and Protective Services
Traffic Management and Road Safety

Business Hub 4, Ground Floor North, Marischal College
Broad Street, Aberdeen AB10 1AB
General Enquiries Telephone: 01224 045345

Client: ABERDEEN CITY COUNCIL

Project: Traffic Management Proposals (Q4-26)

Description: Issued for consultation

Originator	Checked	Approved	Date	Scale	Project Number	Sheet size
KA	GM	VR	23/10/26	1:400	-	A4

Drawing Title: The Aberdeen City Council (Disabled Persons' Parking Places in Aberdeen City) (Regulatory Parking Places) (Palmerston Road) Order 202_

Drawing Number	Sheet No.	Revision
-	1/1	0