
Dyce / Bucksburn / Danestone Ward

Elected Members: Gill Al-Samarai / Barney Crockett / Graeme Lawrence / Neil MacGregor

Glenhome Walk – provision of ‘School Keep Clear’ road markings

Following a request from the Dyce Primary School Parent Council, officers propose a length of prohibition of stopping “School Keep Clear” on Glenhome Walk covering two pedestrian access routes into the school grounds. The marking is proposed as a road safety measure to prevent pick up and drop off within this stretch as there is no footway provision and pupils being dropped off have restricted access to the adjacent footways. It is proposed that the markings be made to take effect on a full-time basis.

Implementation cost: £ 1,555.84
Estimated maintenance cost: £ 1,555.84 every 5 years

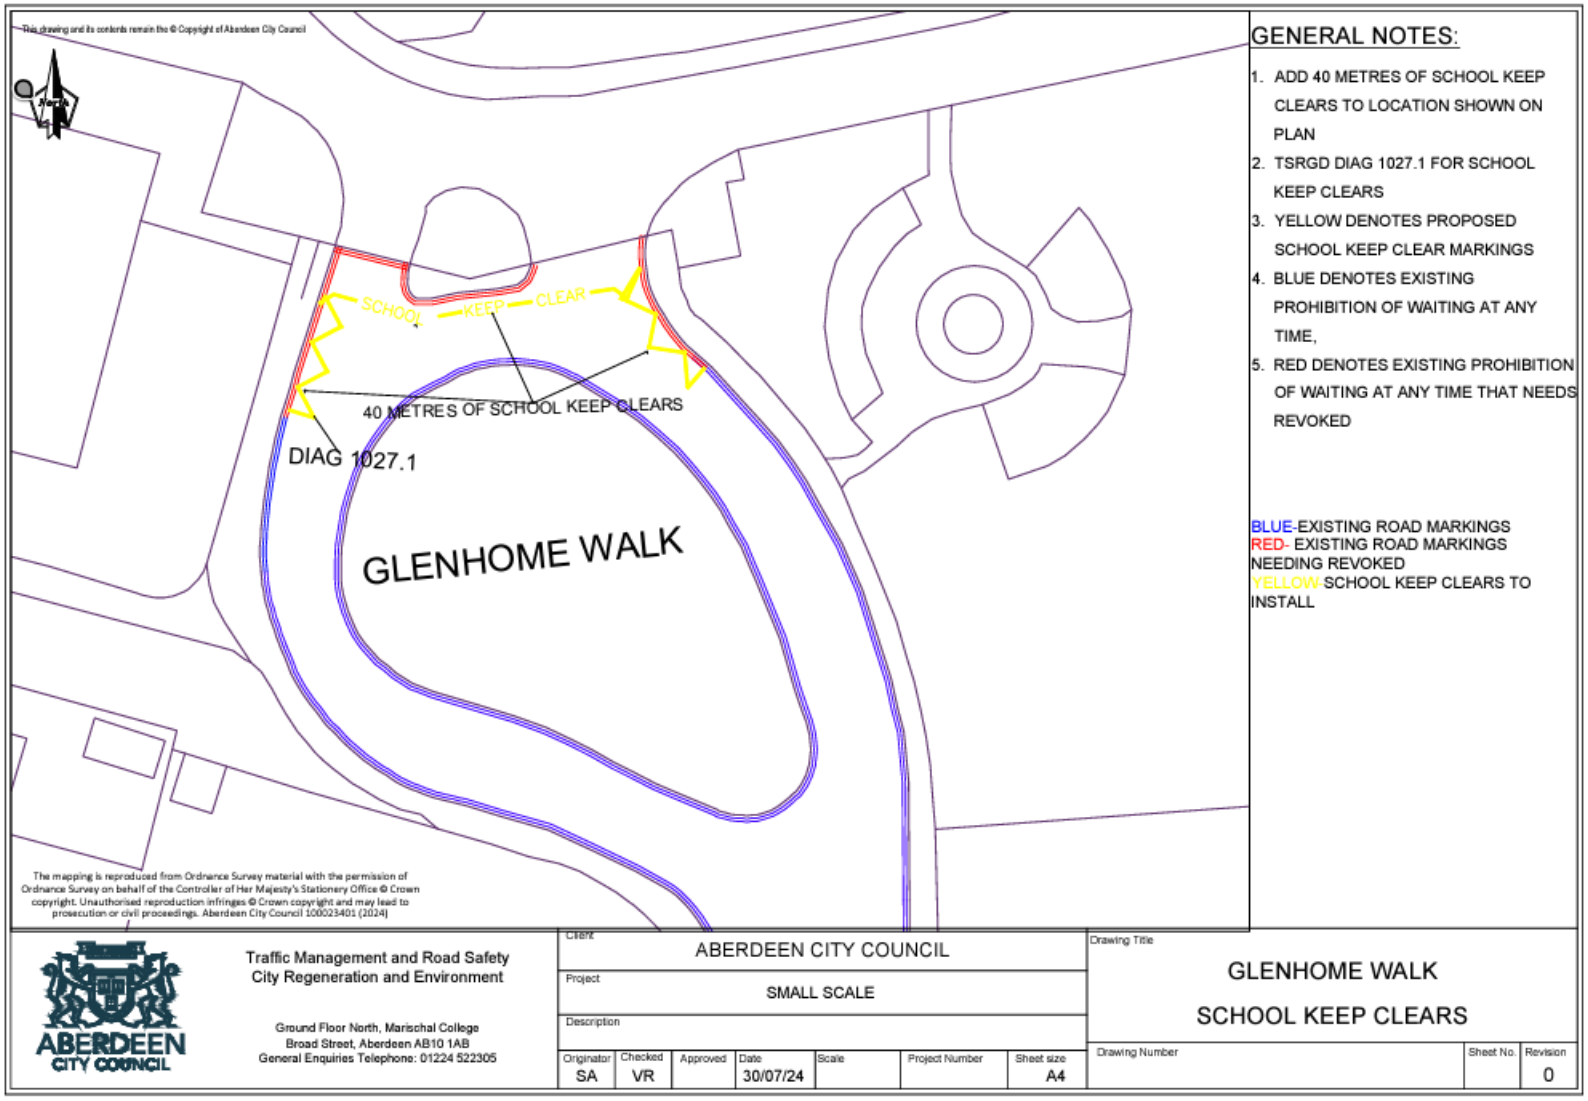

GENERAL NOTES:

1. ADD 40 METRES OF SCHOOL KEEP CLEARS TO LOCATION SHOWN ON PLAN
2. TSRGD DIAG 1027.1 FOR SCHOOL KEEP CLEARS
3. YELLOW DENOTES PROPOSED SCHOOL KEEP CLEAR MARKINGS
4. BLUE DENOTES EXISTING PROHIBITION OF WAITING AT ANY TIME,
5. RED DENOTES EXISTING PROHIBITION OF WAITING AT ANY TIME THAT NEEDS REVOKED

BLUE-EXISTING ROAD MARKINGS
RED- EXISTING ROAD MARKINGS NEEDING REVOKED
YELLOW-SCHOOL KEEP CLEARS TO INSTALL

ABERDEEN CITY COUNCIL

Traffic Management and Road Safety
City Regeneration and Environment

Ground Floor North, Marischal College
Broad Street, Aberdeen AB10 1AB
General Enquiries Telephone: 01224 522305

Client	ABERDEEN CITY COUNCIL						
Project	SMALL SCALE						
Description							
Originator	Checked	Approved	Date	Scale	Project Number	Sheet size	
SA	VR		30/07/24			A4	

Drawing Title: GLENHOME WALK SCHOOL KEEP CLEARS

Drawing Number | Sheet No. | Revision: 0

C92 Clinterty Road (Haughs of Clinterty) – proposed 40mph speed limit


The C92 Clinterty Road is subject to the National Speed Limit, however, there is a short section of lit carriageway adjacent to the Haughs of Clinterty, with lighting columns at approximately 30m centres, which by default could be interpreted to imply a 30mph speed limit would be applicable.

It is therefore proposed the speed limit be reduced to 40 mph at this location, as the stretch of road sits within a rural setting and covers a length of carriageway with a cluster of cottages, as well as covering the access to Clinterty College, which during its day-to-day operations will generate a considerable number of vehicles and large agricultural vehicles.

Implementation Costs – £870
Estimated maintenance costs – £570 every ten years for sign-plates

PROPOSED 40 MPH SPEED LIMIT

CLINTERTY

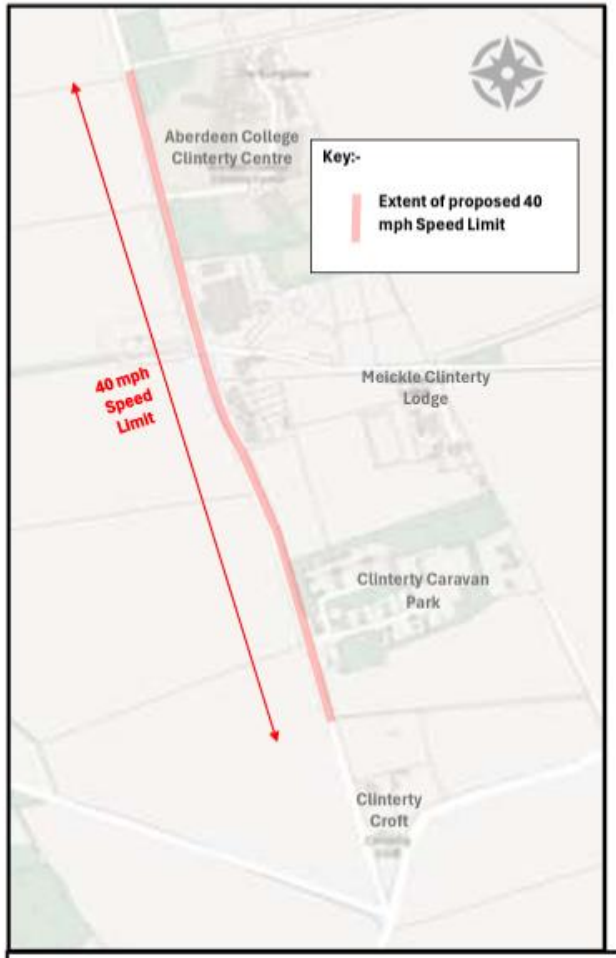

LOCATION



Based upon the Ordnance Survey mapping with permission of the controller of His Majesty's Stationery Office. Crown copyright. Unauthorised reproduction infringes Crown Copyright and may lead to prosecution or Civil Proceedings. Aberdeen City Council AC0000813122, 2024

ABERDEEN CITY COUNCIL

Operations and Protective Services
Traffic Management and Road Safety


Business Hub 11, 2nd Floor West, Marischal College
Broad Street, Aberdeen AB10 1AB
General Enquiries Telephone: 01224 522305

Client:				Description:		
Aberdeen City Council				**Location Plan**		
Project: Clinterty - Proposed 40 mph Speed Limit						
Originator	Checked	Approved	Date	Drg No	Sheet No	Rev
NMcR		VR	06/11/2024			

Persley Den Drive housing development – proposed 20mph speed limit

The new housing development in the immediate vicinity of Persley Den Drive, off the A92, has a proposed 20mph speed limit. The new development's road layout is such that it encourages driving at slower speeds. The slower driving speeds will provide for a safe residential road network and create a welcoming environment for active travel modes, such as walking and cycling.

Installation: N/A (installed by developer)
Maintenance: £500 every 10 years.

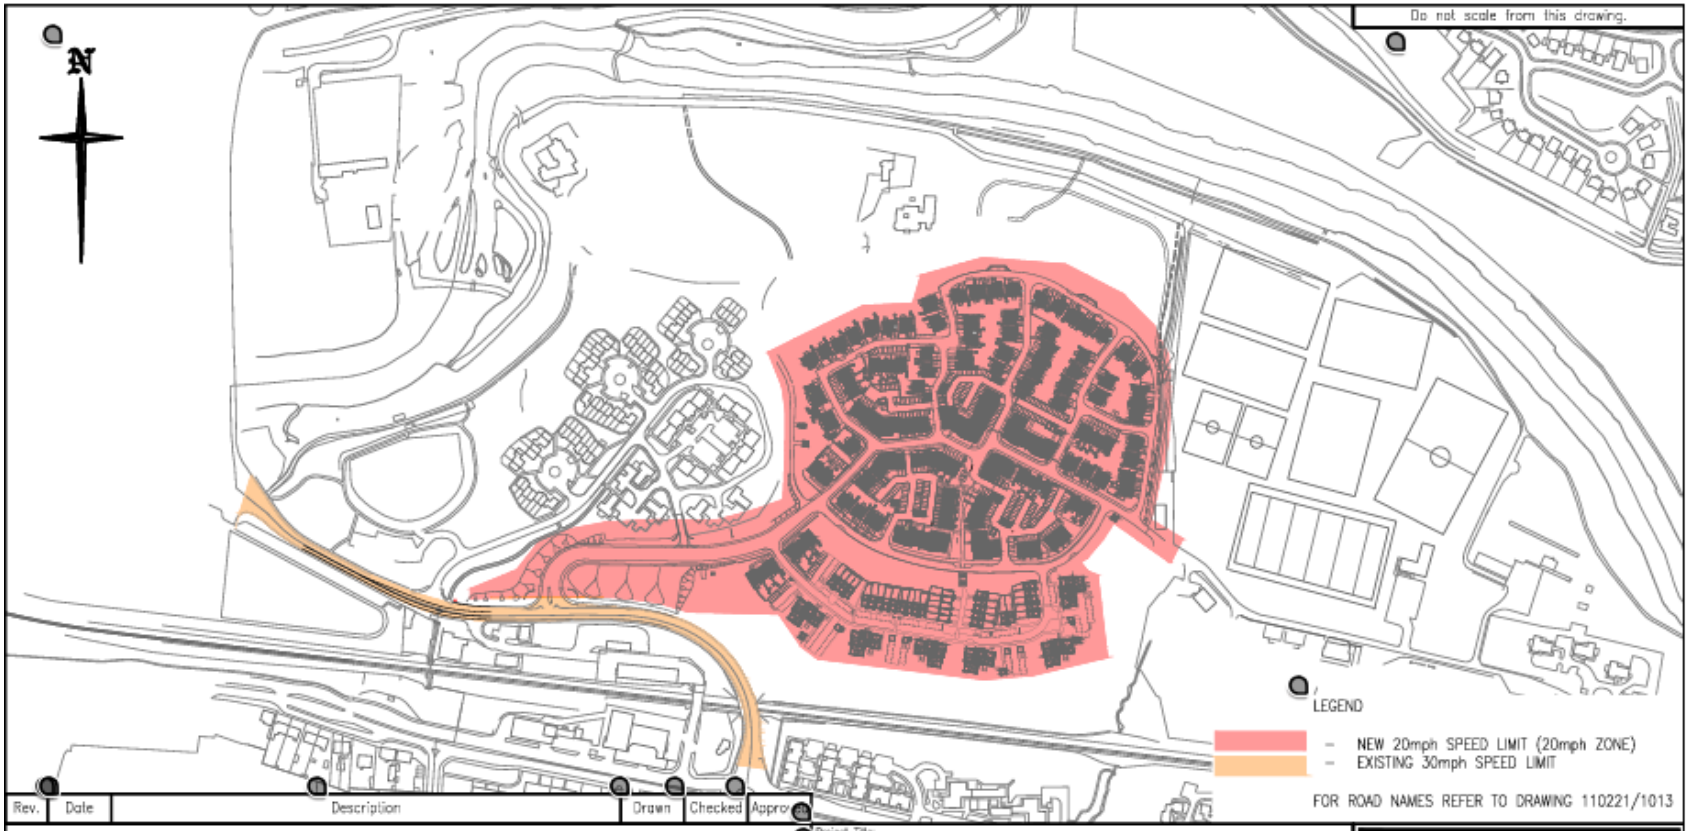
N
Do not scale from this drawing.
LEGEND
NEW 20mph SPEED LIMIT (20mph ZONE)
EXISTING 30mph SPEED LIMIT
FOR ROAD NAMES REFER TO DRAWING 110221/1013
Rev.
Date
Description
Drawn
Checked
Project Title:
RESIDENTIAL DEVELOPMENT AT
PERSLEY DEN
MUGIEMOSS ROAD
ABERDEEN
Drawing Title:
TRAFFIC REGULATIONS ORDER,
SPEED LIMITS PROPOSAL
FAIRHURST
88 Queens Road,
ABERDEEN, AB15 4YQ
Scale at A4:
1:5000
Status:
For Approval
Drawn:
FH
Checked:
EP
Approved:
KT
Date:
12/06/23
Date:
13/09/23
110221/1012
Revision:
–