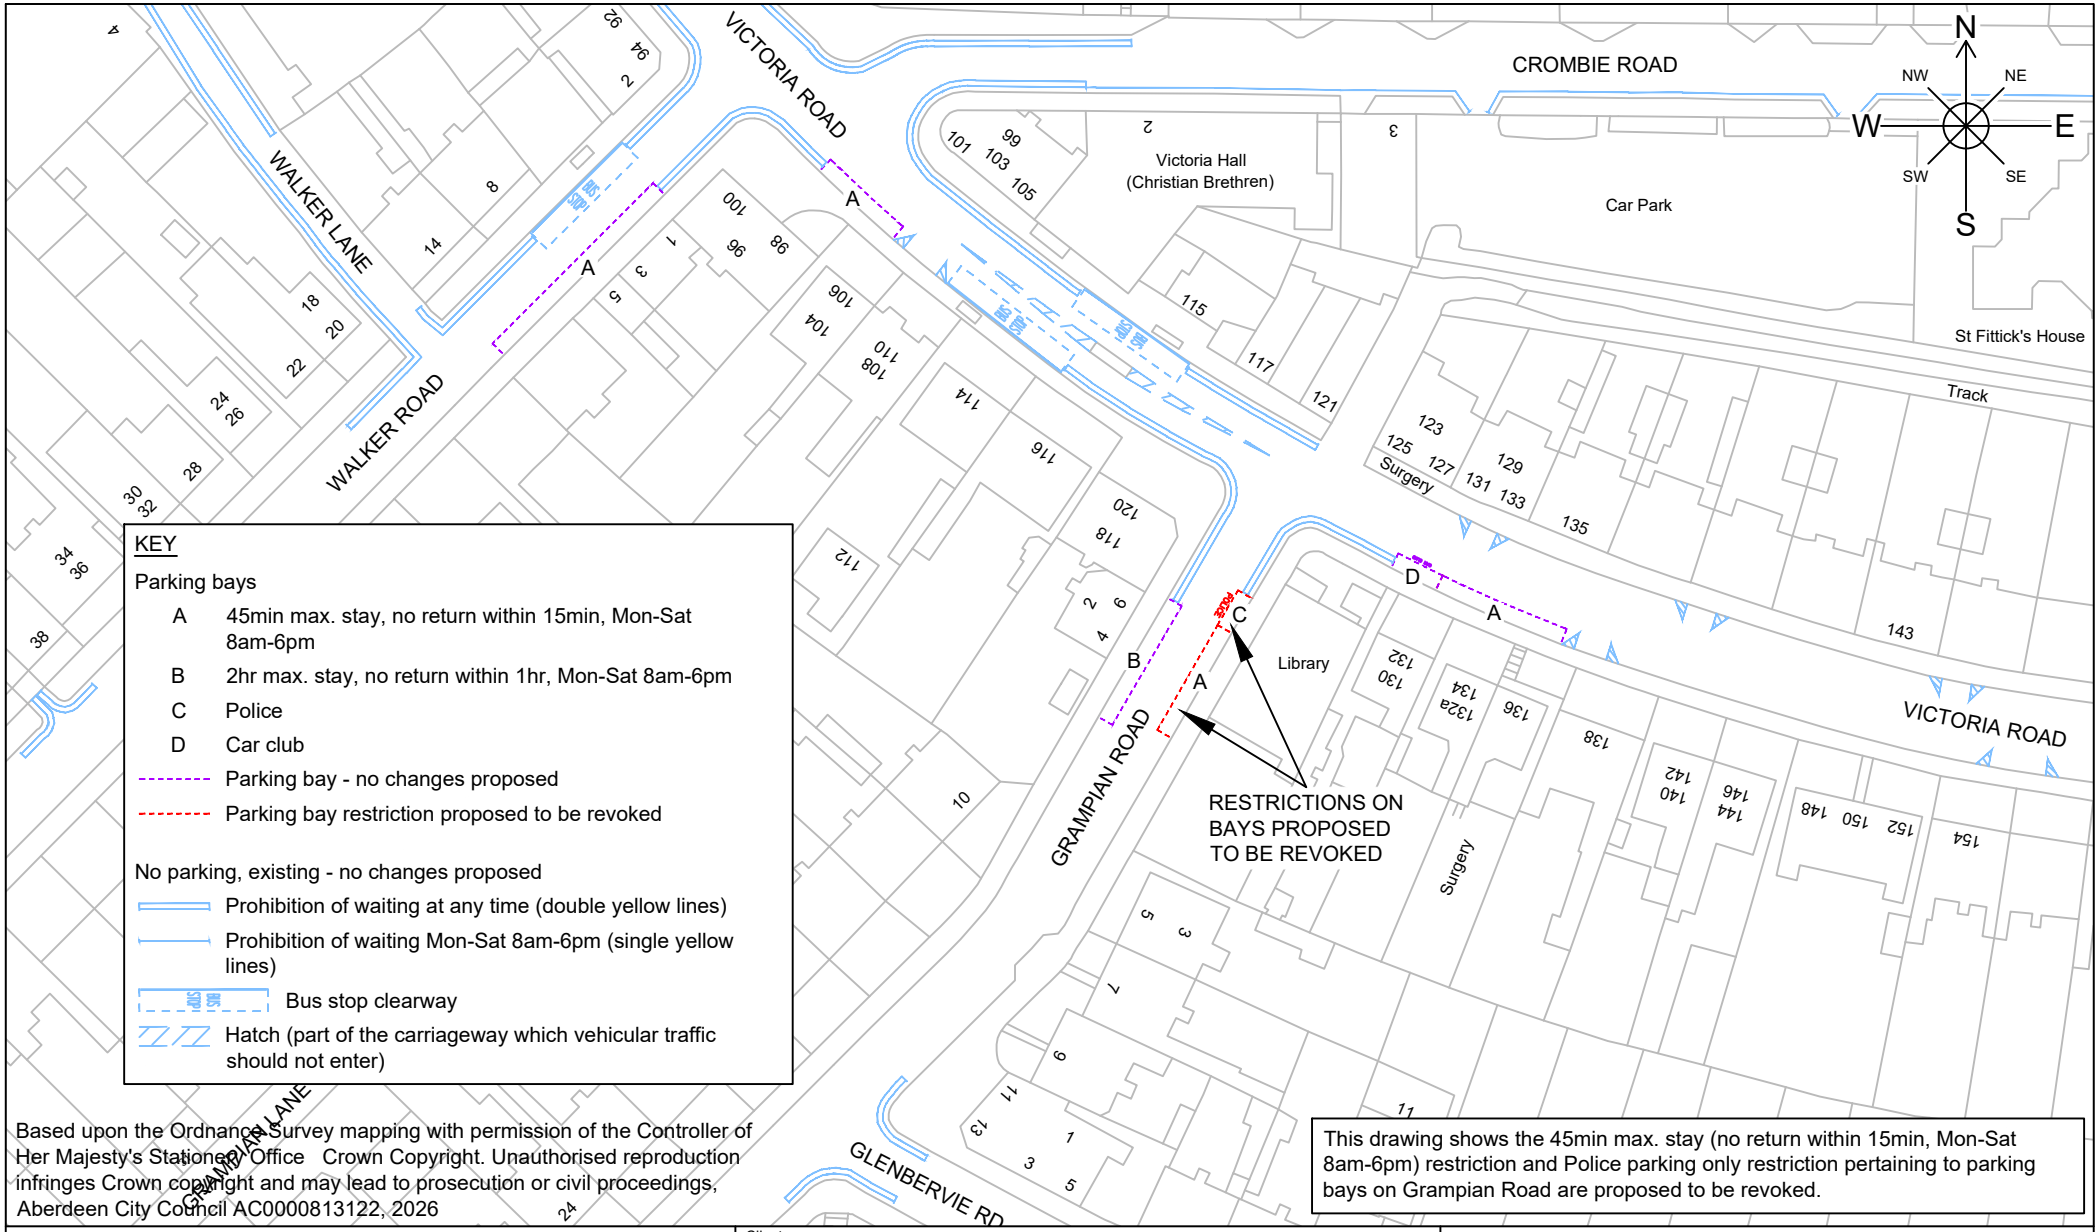


KEY

Parking bays

- A 45min max. stay, no return within 15min, Mon-Sat 8am-6pm
- B 2hr max. stay, no return within 1hr, Mon-Sat 8am-6pm
- C Police
- D Car club
- Parking bay - no changes proposed
- Parking bay restriction proposed to be revoked

No parking, existing - no changes proposed

- Prohibition of waiting at any time (double yellow lines)
- Prohibition of waiting Mon-Sat 8am-6pm (single yellow lines)
- Bus stop clearway
- Hatch (part of the carriageway which vehicular traffic should not enter)

This drawing shows the 45min max. stay (no return within 15min, Mon-Sat 8am-6pm) restriction and Police parking only restriction pertaining to parking bays on Grampian Road are proposed to be revoked.

Based upon the Ordnance Survey mapping with permission of the Controller of Her Majesty's Stationery Office Crown Copyright. Unauthorised reproduction infringes Crown copyright and may lead to prosecution or civil proceedings, Aberdeen City Council AC0000813122, 2026

ABERDEEN CITY COUNCIL

Operations and Protective Services
Traffic Management and Road Safety

Business Hub 4, Ground Floor North, Marischal College
Broad Street, Aberdeen AB10 1AB
General Enquiries Telephone: 01224 045345

Client: ABERDEEN CITY COUNCIL

Project: Traffic Management Proposals (Q4-26)

Description: Issued for consultation

Originator	Checked	Approved	Date	Scale	Project Number	Sheet size
KW	GM	VR	02/11/26	1:1000	-	A4

Drawing Title: The Aberdeen City Council (Grampian Road, Torry, Aberdeen) (Police Parking Bay / Time-Limited Parking Bay Revocation) Order 202_

Drawing Number	Sheet No.	Revision
-	1/1	1