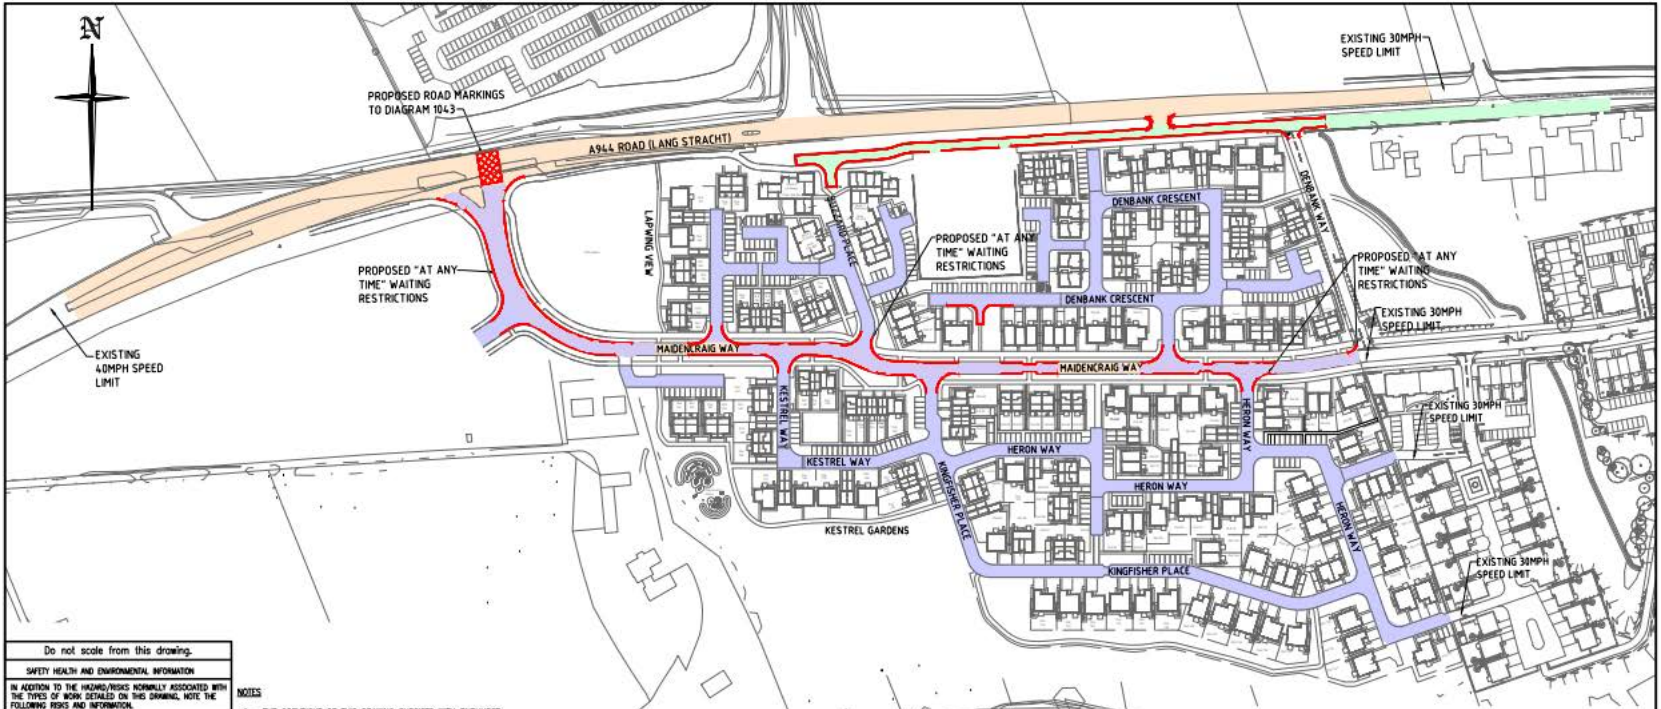


Do not scale from this drawing.

SAFETY HEALTH AND ENVIRONMENTAL INFORMATION

IN ADDITION TO THE HAZARD/RISKS NORMALLY ASSOCIATED WITH THE TYPES OF WORK DETAILED ON THIS DRAWING, NOTE THE FOLLOWING RISKS AND INFORMATION.

RISKS LISTED HERE ARE NOT EXHAUSTIVE. REFER TO DESIGN ASSESSMENT FORM NO.

CONSTRUCTION
ALL WORKS TO BE CARRIED OUT BY A COMPETENT CONTRACTOR WORKING, WHERE APPROPRIATE, TO AN APPROVED METHOD STATEMENT.

DEMOLITION
NOT APPLICABLE.

FOR INFORMATION RELATING TO USE, CLEANING AND MAINTENANCE SEE THE HEALTH AND SAFETY FILE

IT IS ASSUMED THAT ALL WORKS WILL BE CARRIED OUT BY A COMPETENT CONTRACTOR WORKING, WHERE APPROPRIATE, TO AN APPROVED METHOD STATEMENT.

NOTES

1. THE COPYRIGHT OF THIS DRAWING SUBSISTS WITH FAIRHURST.
2. ANY ORDNANCE SURVEY DATA SHOWN ON DRAWING HAS BEEN REPRODUCED WITH THE PERMISSION OF THE HMSO. CROWN COPYRIGHT RESERVED. LICENCE NO. AC0000806641.
3. THIS DRAWING SHOULD BE READ IN CONJUNCTION WITH ALL RELEVANT ARCHITECTS & ENGINEERS DRAWINGS AND SPECIFICATIONS.
4. THE CONTRACTOR IS RESPONSIBLE FOR CHECKING THE LINE AND LEVEL OF ANY EXISTING UTILITIES AGAINST THE UTILITY PROVIDERS RECORDS AT THE COMMENCEMENT OF THE CONTRACT AND SUFFICIENTLY IN ADVANCE OF THE PERMANENT WORKS BEING CARRIED OUT TO ALLOW ANY DISCREPANCIES WHICH MAY AFFECT THE DESIGN TO BE REVIEWED BY THE ENGINEER.
5. THIS DRAWING SHOULD ONLY BE USED FOR CONSTRUCTION PURPOSES WHEN THE ISSUE STATUS IS 'CONSTRUCTION'.
6. THE CONTRACTOR WILL BE RESPONSIBLE FOR ALL COSTS INVOLVED IN CHANGES OR MODIFICATIONS REQUESTED AND APPROVED, TO SUIT HIS PREFERRED WORK METHOD.
7. LARGE SCALE DETAILS TAKE PRECEDENCE OVER SMALL SCALE DETAILS.
8. DO NOT SCALE.
9. IF IN DOUBT, ASK.

LEGEND (DRAWING MUST BE IN COLOUR)

- 20mph SPEED LIMIT ZONE
- PROPOSED EXTENSION TO 30 mph SPEED LIMIT
- AMENDED 20 mph SPEED LIMIT
- "AT ANY TIME" WAITING RESTRICTION

FOR DETAILED INFORMATION OF ROAD MARKINGS AND SIGNAGE REFER TO DRAWING NOS. 123423/1035, 1105 AND 1106.

Rev.	Date	Description	Drawn	Checked	Approved
A	23/01/25	AT ANY TIME ROAD MARKINGS UPDATED IN FRONT OF PLOTS 156–164, 37, 67 AND 49–51 TO SUIT ACC COMMENTS.STREET NAMES ADDED.	EP	ZH	ZH

Client: Bancon Homes

Project Title: RESIDENTIAL DEVELOPMENT AT MAIDENCRAIG SOUTH ABERDEEN

Drawing Title: TRAFFIC REGULATIONS ORDERS

FAIRHURST
Britannia House, Endeavour Drive
Arnhall Business Park, Westhill, AB32 6UF
Tel: 01224 047320

Scale at A3:	Status:	
1:2000	For Approval	
Drawn: TD	Checked: EP	Approved: ZH
Date: 13/06/24	Date: 13/06/24	Date: 13/06/24
Drawing No.: 123423/1037		Revision: A