

Forest Road (Hoe Street to Woodford New Road) Scheme | Section 3 & Junction 2

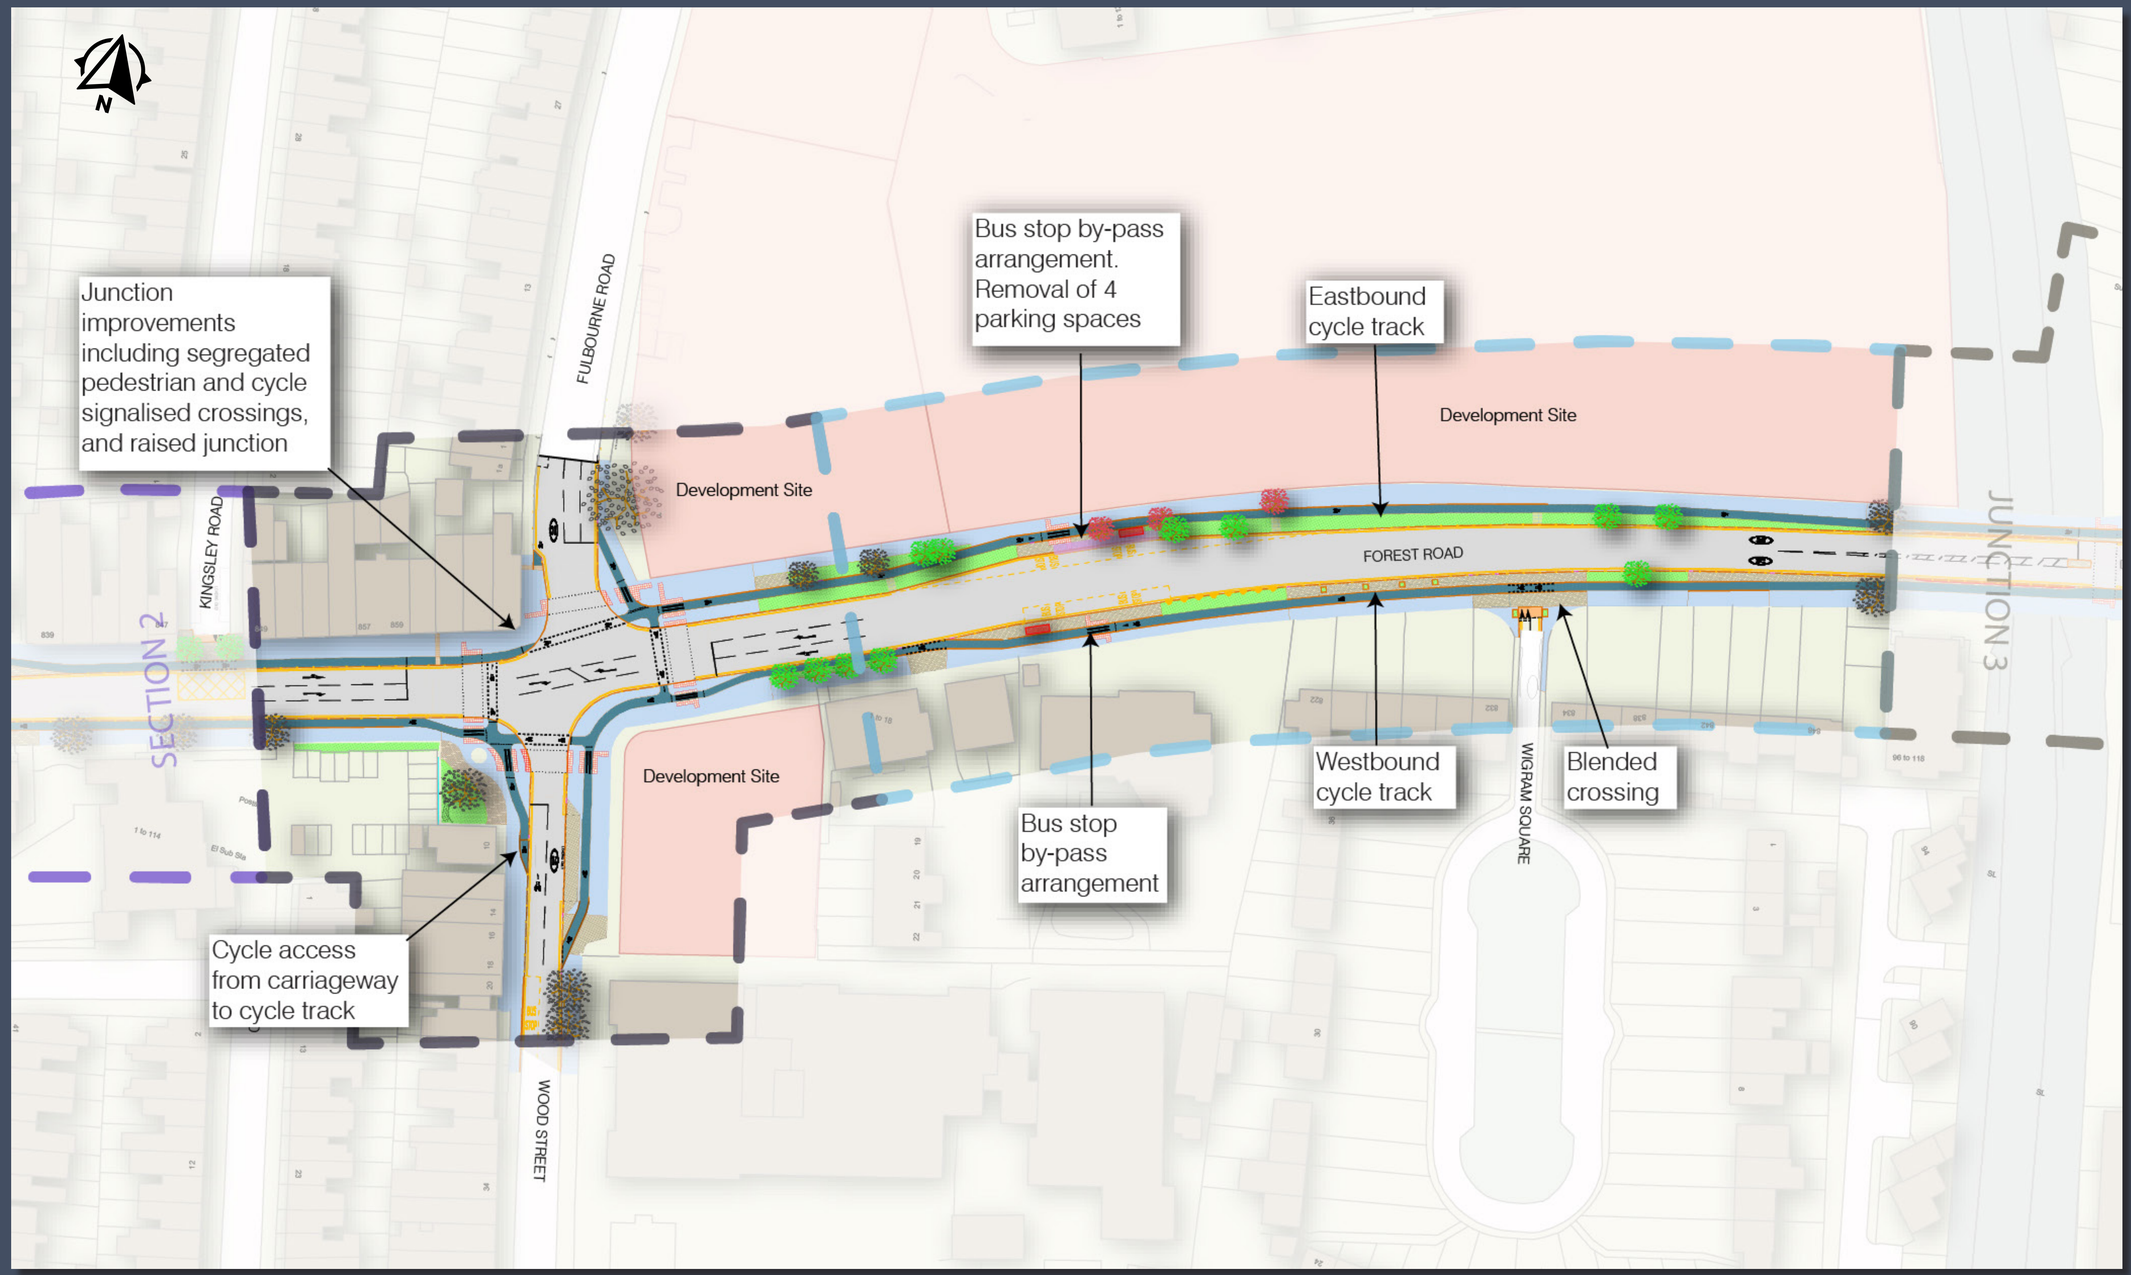

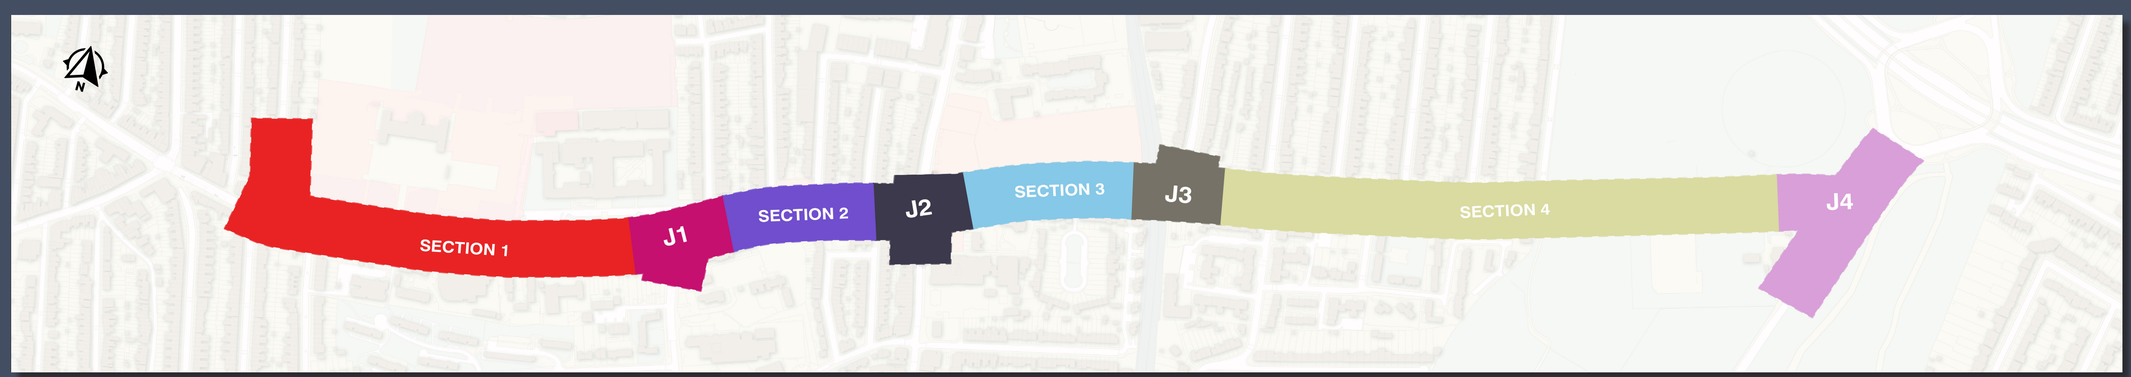

Legend

- Tree retained
- Tree removed
- Proposed tree
- Cycle track
- Footway
- Footway (block paving)
- SuDS/Landscaping
- Bus shelter
- Removal or relocation of parking space(s)

Section 3 - Wood Street to Hale End Road
Junction 2 - Wood Street Junction

Waltham Forest

TRANSPORT FOR LONDON