
This drawing and its contents remain the © Copyright of Aberdeen City Council

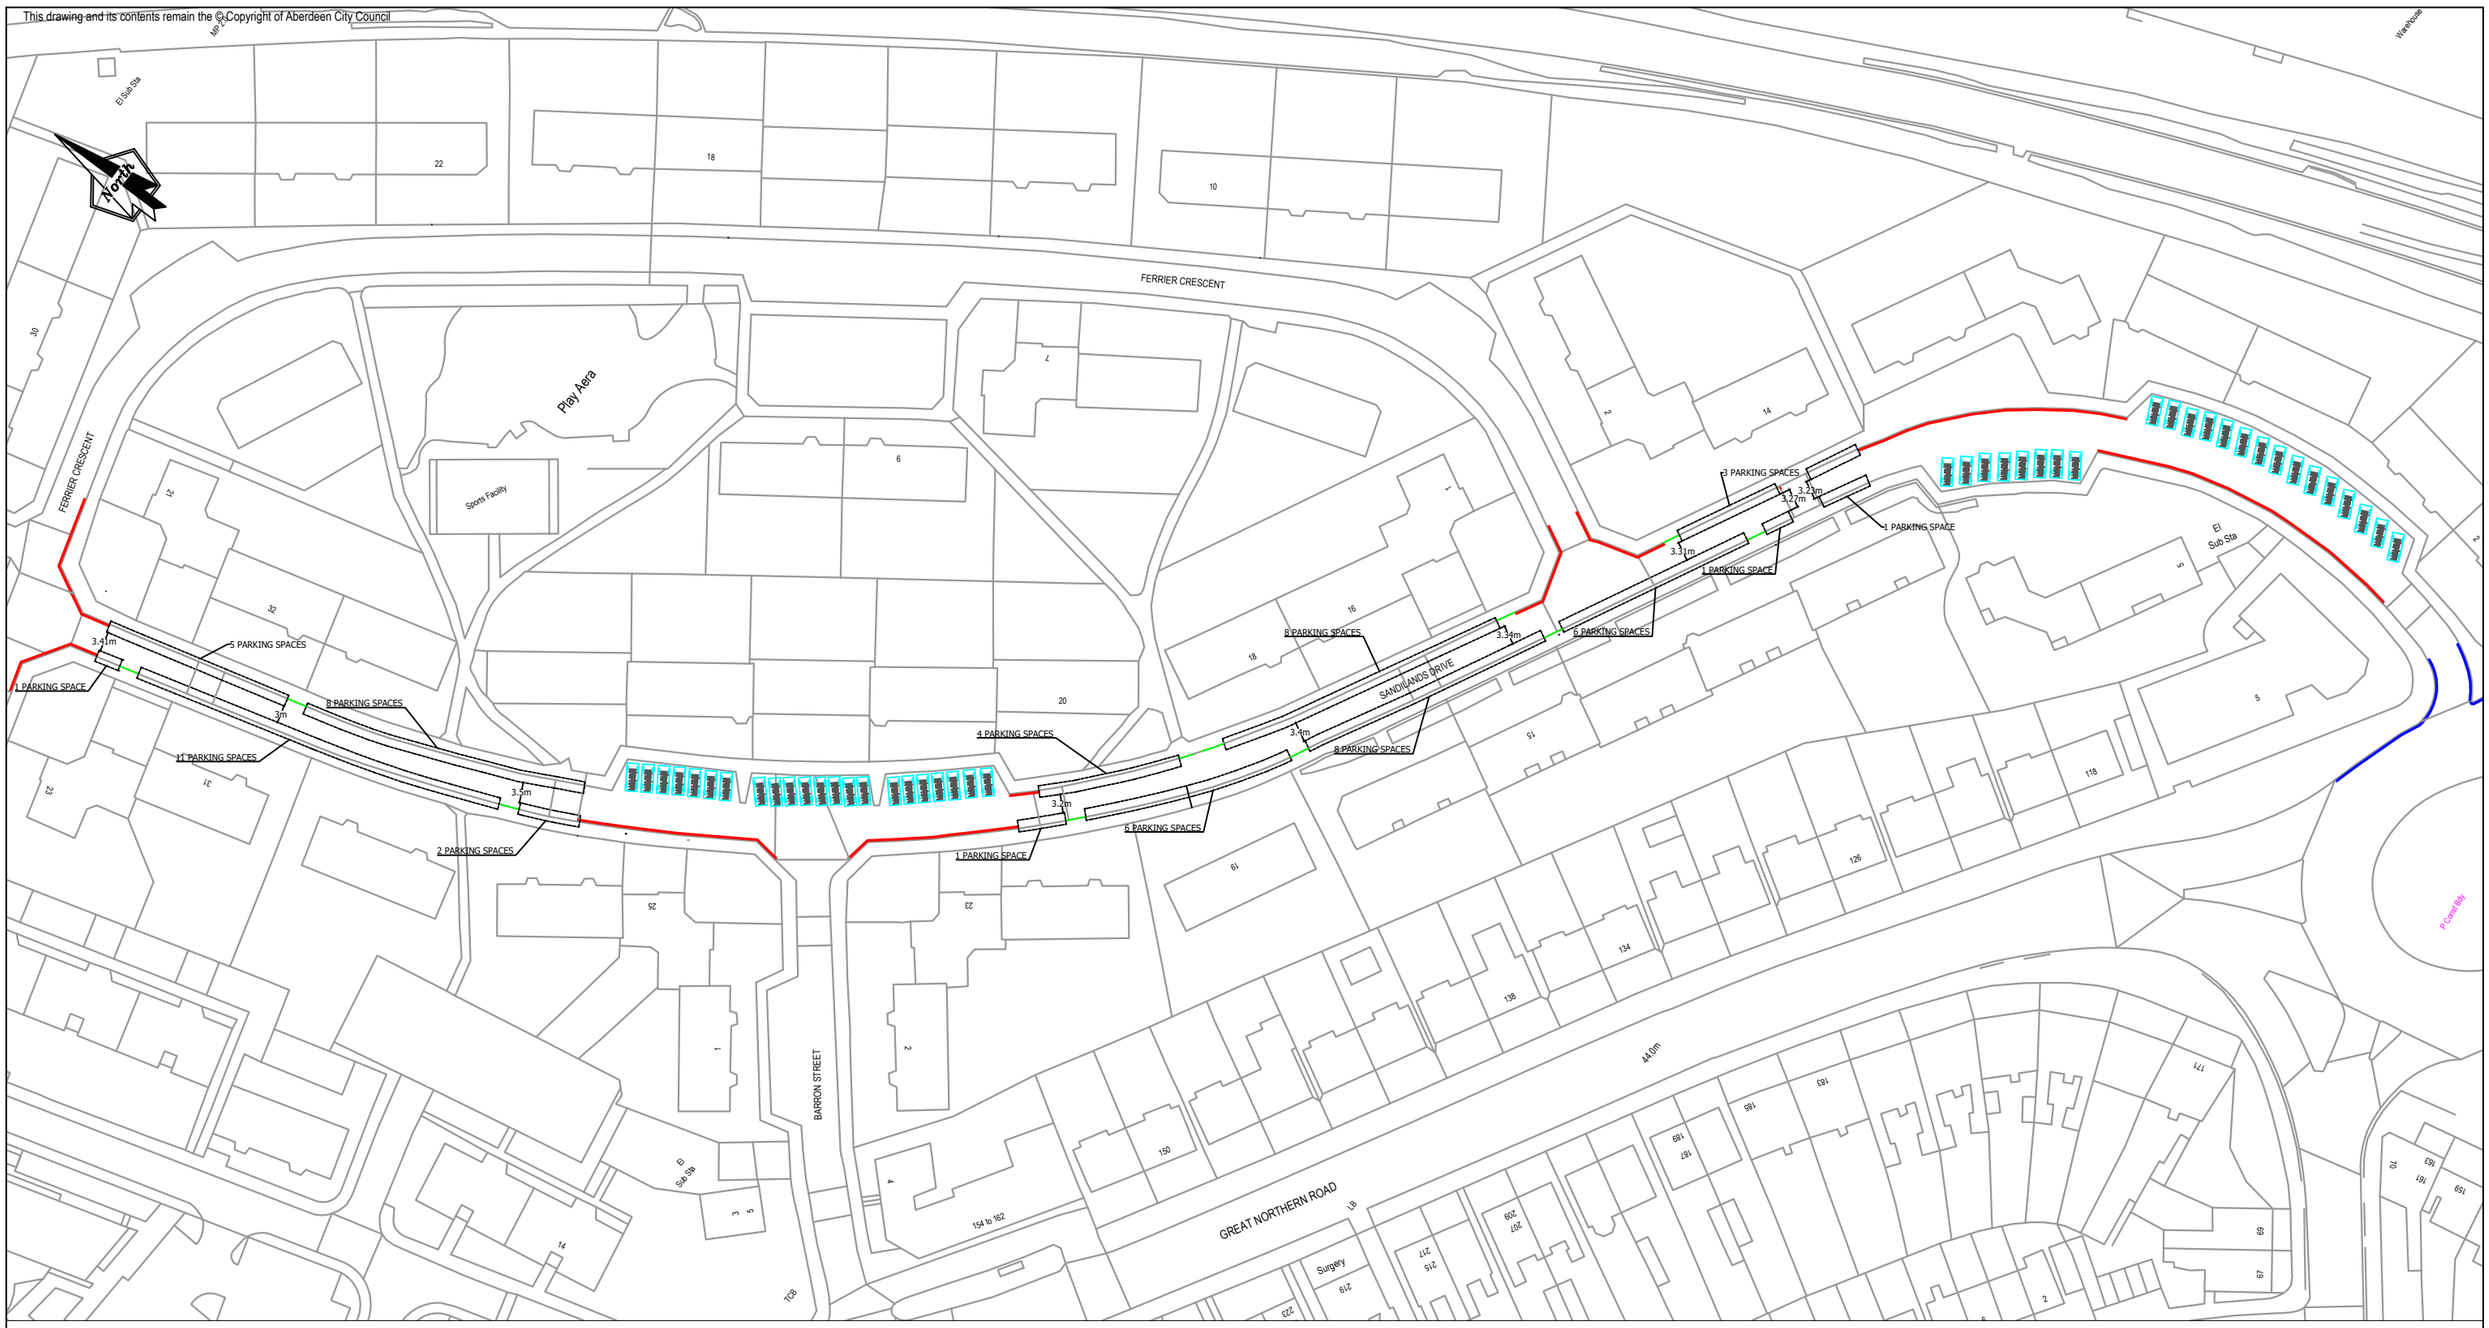

The mapping is reproduced from Ordnance Survey material with the permission of Ordnance Survey on behalf of the Controller of Her Majesty's Stationery Office © Crown copyright. Unauthorised reproduction infringes © Crown copyright and may lead to prosecution or civil proceedings. Aberdeen City Council 100023401 (2025)

PAVEMENT PARKING EXEMPTION MARKINGS

STANDARD DESIGN VEHICLE

PROPOSED DOUBLE YELLOW LINES

EXISTING DOUBLE YELLOW LINES

WASTE BINS

Rev	Date	Details	Orig	Chk'd	App'd
0	xx/xx/25	ISSUED FOR	XX	XX	XX

Client: ABERDEEN CITY COUNCIL

Project: TM-TRO 25_16

City Regeneration and Environment

Traffic Management and Road Safety

Business Hub 4, Ground Floor North, Marischal College,
Broad Street, Aberdeen AB10 1AB
General Enquiries Telephone: 01224 069516

Drawing Title

SANDILANDS DRIVE
PROPOSED PAVEMENT PARKING EXEMPTION

Originator	Checked	Approved	Date	Project No	Scale	Size
KAB	TO		03.12.24		NTS	A3

Drawing No.	SHT No.	Revision
TM-TRO 25_16		0

This drawing and its contents remain the © Copyright of Aberdeen City Council

North

3.41m
5 PARKING SPACES
1 PARKING SPACE
8 PARKING SPACES
3m
11 PARKING SPACES
3.5m
2 PARKING SPACES
4 PARKING SPACES
3.2m
6 PARKING
1 PARKING SPACE
3 PARKING SPACES
3.23m
3.27m
1 PARKING SPACE
3.31m
1 PARKING SPACE
8 PARKING SPACES
3.34m
6 PARKING SPACES
SANDILANDS DRIVE
El Sub Sta
32
37
23
20
14
16
18
5

The mapping is reproduced from Ordnance Survey material with the permission of Ordnance Survey on behalf of the Controller of Her Majesty's Stationery Office © Crown copyright. Unauthorised reproduction infringes © Crown copyright and may lead to prosecution or civil proceedings. Aberdeen City Council 100023401 (2025)

PAVEMENT PARKING EXEMPTION MARKINGS

STANDARD DESIGN VEHICLE

PROPOSED DOUBLE YELLOW LINES

EXISTING DOUBLE YELLOW LINES

WASTE BINS

Rev	Date	Details	Orig	Chk'd	App'd
0	xx/xx/25	ISSUED FOR	XX	XX	XX

Client: ABERDEEN CITY COUNCIL

Project: TM-TRO 25_16

City Regeneration and Environment

Traffic Management and Road Safety

Business Hub 4, Ground Floor North, Marischal College,
Broad Street, Aberdeen AB10 1AB
General Enquiries Telephone: 01224 069516

Drawing Title

SANDILANDS DRIVE
PROPOSED PAVEMENT PARKING EXEMPTION

Originator	Checked	Approved	Date	Project No	Scale	Size
KAB	TO		03.12.24		NTS	A3

Drawing No.	SHT No.	Revision
TM-TRO 25_16		0