
This drawing and its contents remain the © Copyright of Aberdeen City Council

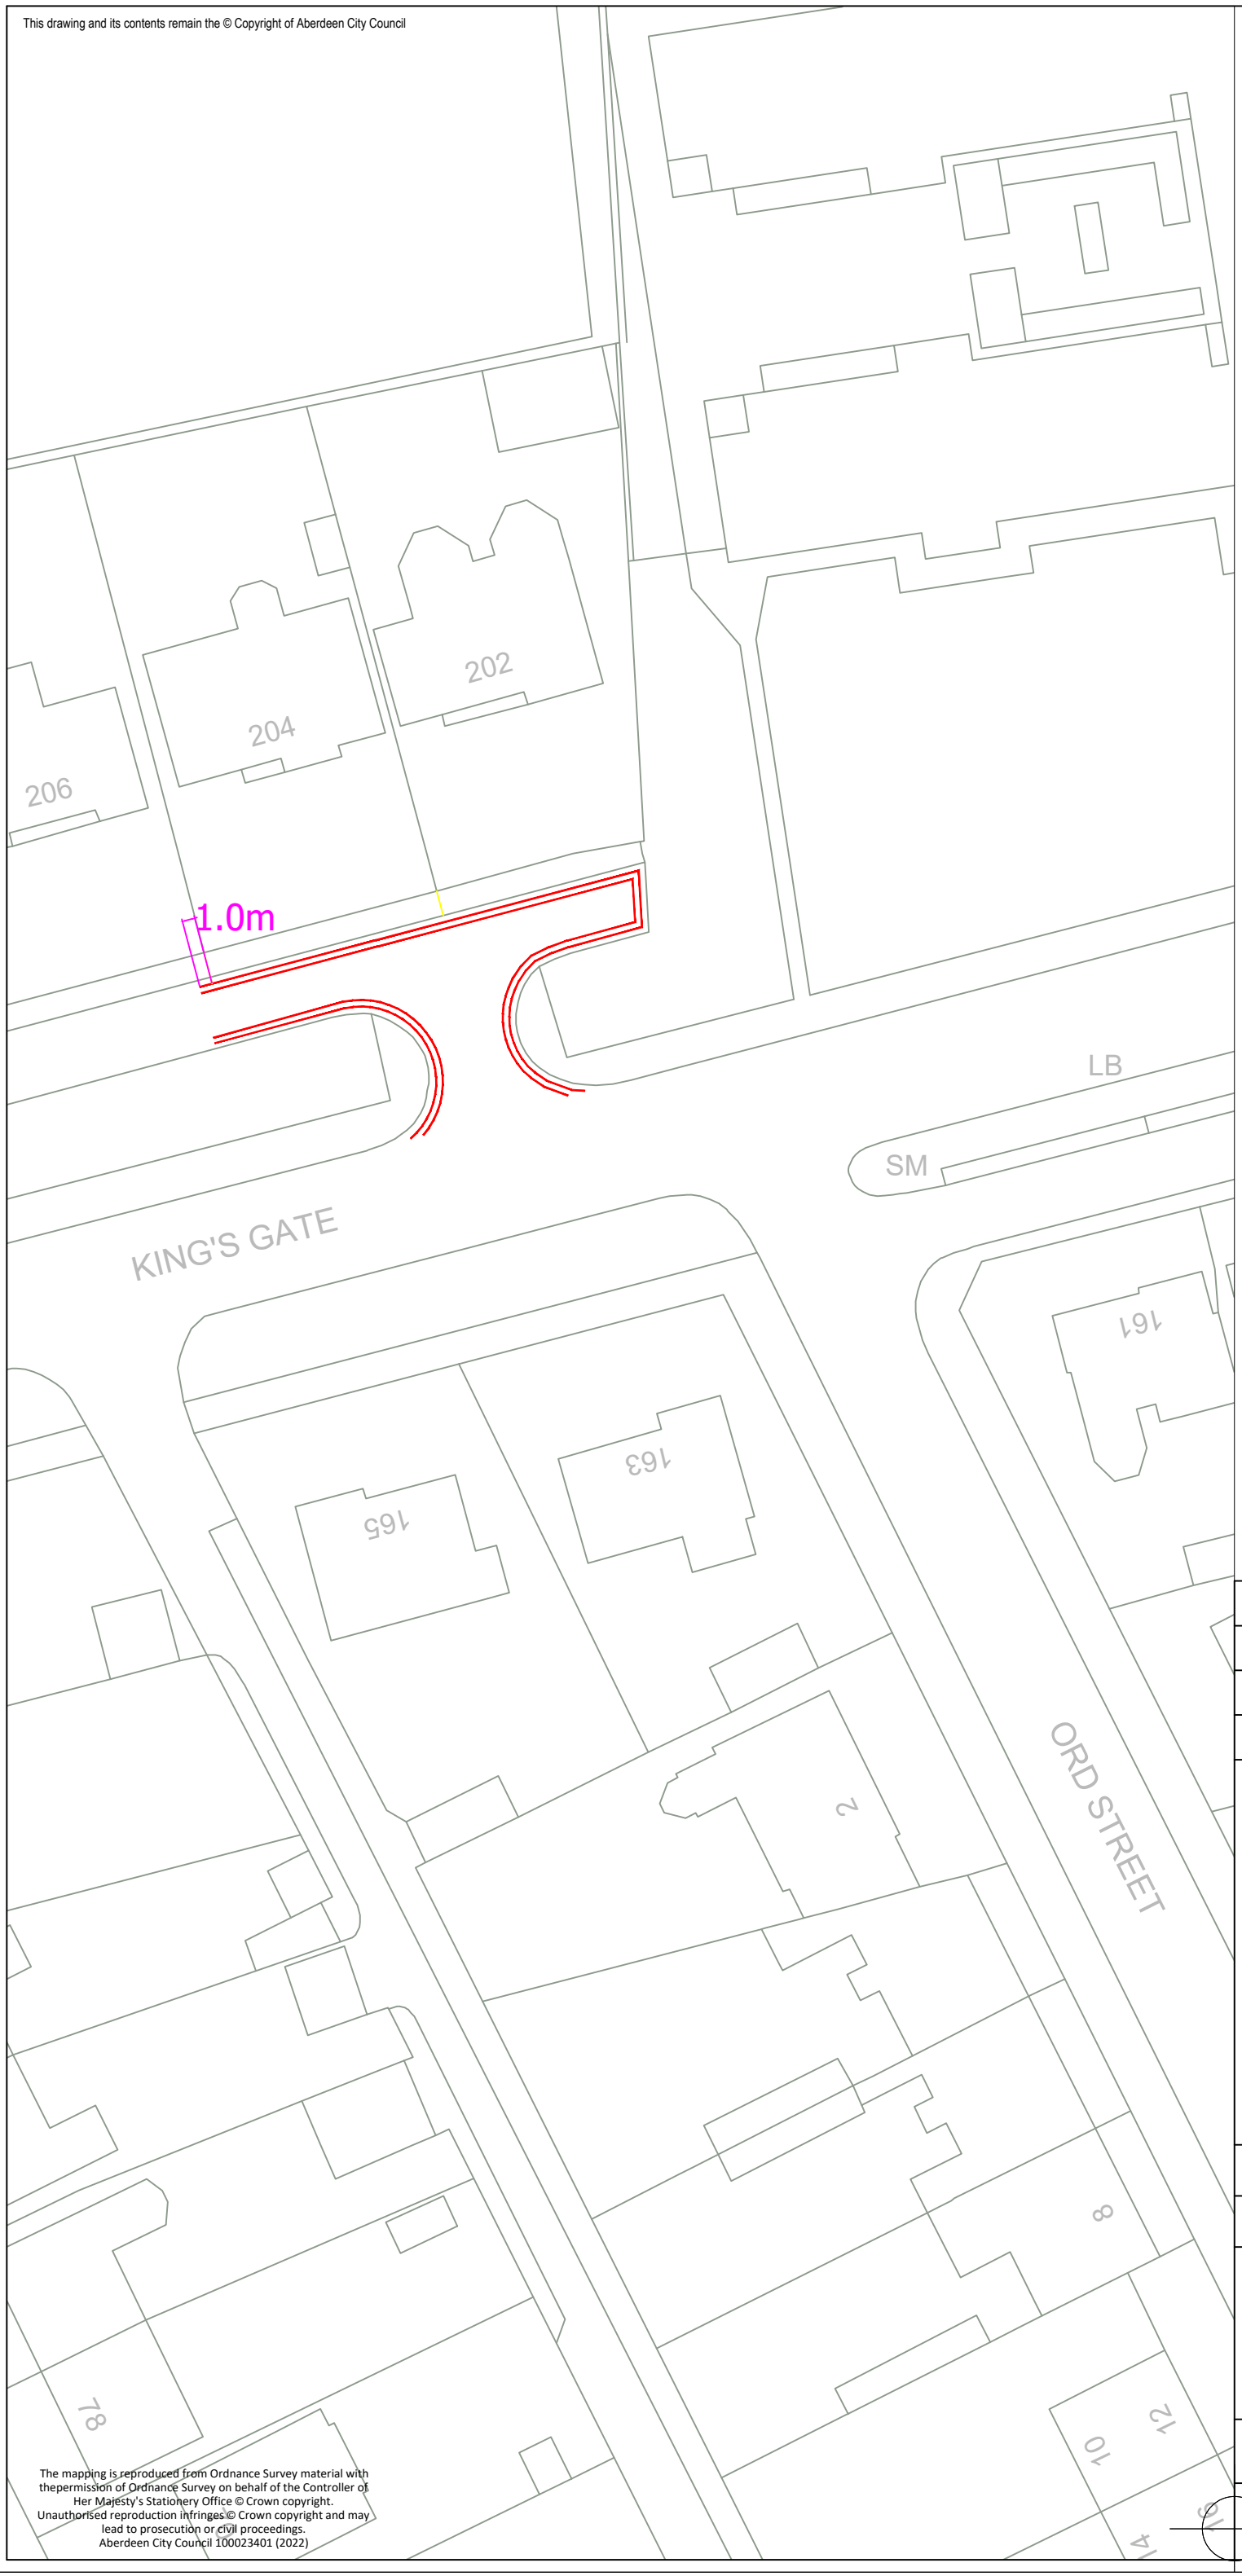

Proposed lengths of prohibition of waiting at any time ('double yellow' lines)

Rev	Date	Details	Origin	Chk'd	App'd

ABERDEEN CITY COUNCIL

Operations and Protective Services
Traffic Management and Road Safety

Business Hub 4, Ground Floor North, Marischal College, Broad Street, Aberdeen AB10 1AB
E-mail: trafficmanagement@aberdeencity.gov.uk

Client: ABERDEEN CITY COUNCIL

Project: TM_TRO 26-01

Drawing Title

THE ABERDEEN CITY COUNCIL (SUMMERHILL ROAD AREA, ABERDEEN) (PROHIBITION OF WAITING) ORDER 202_

Plan 3 of 3

Originator	Checked	Approved	Date	Scale	Size
GM	VR	VR	05/05/26		A3

Drawing No.

Sheet

Rev: 0

The mapping is reproduced from Ordnance Survey material with thepermission of Ordnance Survey on behalf of the Controller of Her Majesty's Stationery Office © Crown copyright. Unauthorised reproduction infringes © Crown copyright and may lead to prosecution or civil proceedings. Aberdeen City Council 100023401 (2022)