MAP REFERRED TO IN

THE SURREY COUNTY COUNCIL (A320 CORRIDOR (OTTERSHAW TO CHERTSEY AND M25 JUNCTION 11) IMPROVEMENT SCHEME) COMPULSORY PURCHASE ORDER 2022

This Map Folio containing 21 sheets is replaced by the attached Map Folio containing 20 sheets by modification by the Secretary of State for Transport upon confirmation of the Order by him.

SURREY
COUNTY COUNCIL

THE COMMON SEAL OF SURREY
COUNTY COUNCIL WAS HEREUNTO AFFIXED IN
THE PRESENCE OF AND ATTESTED BY:

Nancy D. Shaw

DIRECTOR OF LAW AND GOVERNANCE/AUTHORISED SIGNATORY

DATED THIS 31st DAY OF March 2022

Path (um)

B 388

Lake


THORPE ROAD

1

Path (um)

Posts
56.3m

KEY PLAN

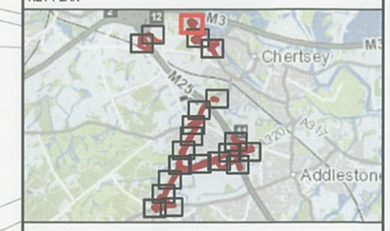

Key

- CPO Boundary
- Land in respect of which title is required
- Land in respect of which rights are required

© Crown copyright and database rights 2021 Ordnance Survey 100030649. You are permitted to use this data solely to enable you to respond to, or interact with, the the organisation that provided you with the data. You are not permitted to copy, sub-licence, distribute or sell any of this data to third parties in any form.

© Crown copyright material is reproduced with the permission of Land Registry under delegated authority from the Controller of HMSO.

This material may not be copied distributed, sold or published without the formal permission of Land Registry. Only an official copy of a title plan or register obtained from the Land Registry may be used for legal or other official purposes.

Contains OS data © Crown Copyright and database right 2020

Client: SURREY COUNTY COUNCIL; Homes England; Runnymede Borough Council

N

Designer: ardent infrastructure and regeneration

Project: A320 CORRIDOR (OTTERSHAW TO CHERTSEY AND M25 JUNCTION 11) IMPROVEMENT SCHEME

Drawing Title: MAP REFFERED TO IN THE SURREY COUNTY COUNCIL (A320 CORRIDOR (OTTERSHAW TO CHERTSEY AND M25 JUNCTION 11) IMPROVEMENT SCHEME) COMPULSORY PURCHASE ORDER 2022 Sheet 1 out of 21

Status	Revision
FINAL	002
	Date 17/02/2022
Scale 1:1,250 @ A3	Spatial Reference System: British National Grid

0 2 4 8 12 16 20 24 28 32 36 40 44 48 52 56 60 64 Metres

Drawn By	Checked By	Approved By
E.ILIAS	J.SAMAOLI	M.CROWTHER

Drawing reference: 056_ARDG_A320_CPO_r6

This document is not to be used in whole or in part other than for the intended purpose and project for which it was prepared and provided.

Plot Date: Thursday, February 17, 2022 12:39 PM
File Name: C:\Users\Evangelos Ilias\Documents\ArcGIS\Projects\Surrey CC A320\Surrey CC A320_r6.aprx

Monk's Grove

Pond

13.5m

1

2

3

37b

Villa Santa Maria


THE COMMON SEAL OF SURREY
COUNTY COUNCIL WAS HEREUNTO AFFIXED IN
THE PRESENCE OF AND ATTESTED BY:

Nancy D. Shelton

DIRECTOR OF LAW AND GOVERNANCE/AUTHORISED SIGNATORY

DATED THIS 31st DAY OF March 2022

KEY PLAN

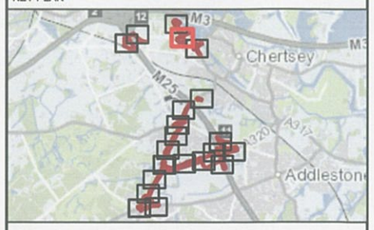

Key

- CPO Boundary
- Land to be acquired permanently
- Land in respect of which rights are required

© Crown copyright and database rights 2021 Ordnance Survey 100030649. You are permitted to use this data solely to enable you to respond to, or interact with, the the organisation that provided you with the data. You are not permitted to copy, sub-licence, distribute or sell any of this data to third parties in any form.

© Crown copyright material is reproduced with the permission of Land Registry under delegated authority from the Controller of HMSO.

This material may not be copied distributed, sold or published without the formal permission of Land Registry. Only an official copy of a title plan or register obtained from the Land Registry may be used for legal or other official purposes.

Contains OS data © Crown Copyright and database right 2020

Client: SURREY COUNTY COUNCIL; Homes England; Runnymede Borough Council

N

Designer: ardent infrastructure and regeneration

Project: A320 CORRIDOR (OTTERSHAW TO CHERTSEY AND M25 JUNCTION 11) IMPROVEMENT SCHEME

Drawing Title: MAP REFFERED TO IN THE SURREY COUNTY COUNCIL (A320 CORRIDOR (OTTERSHAW TO CHERTSEY AND M25 JUNCTION 11) IMPROVEMENT SCHEME) COMPULSORY PURCHASE ORDER 2022
Sheet 2 out of 21

Status	Revision
FINAL	002
	Date 17/02/2022

Scale 1:1,250 @ A3 | Spatial Reference System: British National Grid


0 2 4 8 12 16 20 24 28 32 36 40 44 48 52 56 60 64 Metres

Drawn By	Checked By	Approved By
E.ILIAS	J.SAMAOLI	M.CROWTHER


Drawing reference: 056_ARDG_A320_CPO_r6

This document is not to be used in whole or in part other than for the intended purpose and project for which it was prepared and provided.

Plot Date: Thursday, February 17, 2022 12:41 PM
File Name: C:\Users\Evangelos Ilias\Documents\ArcGIS\Projects\Surrey CC A320\Surrey CC A320_r6.aprx

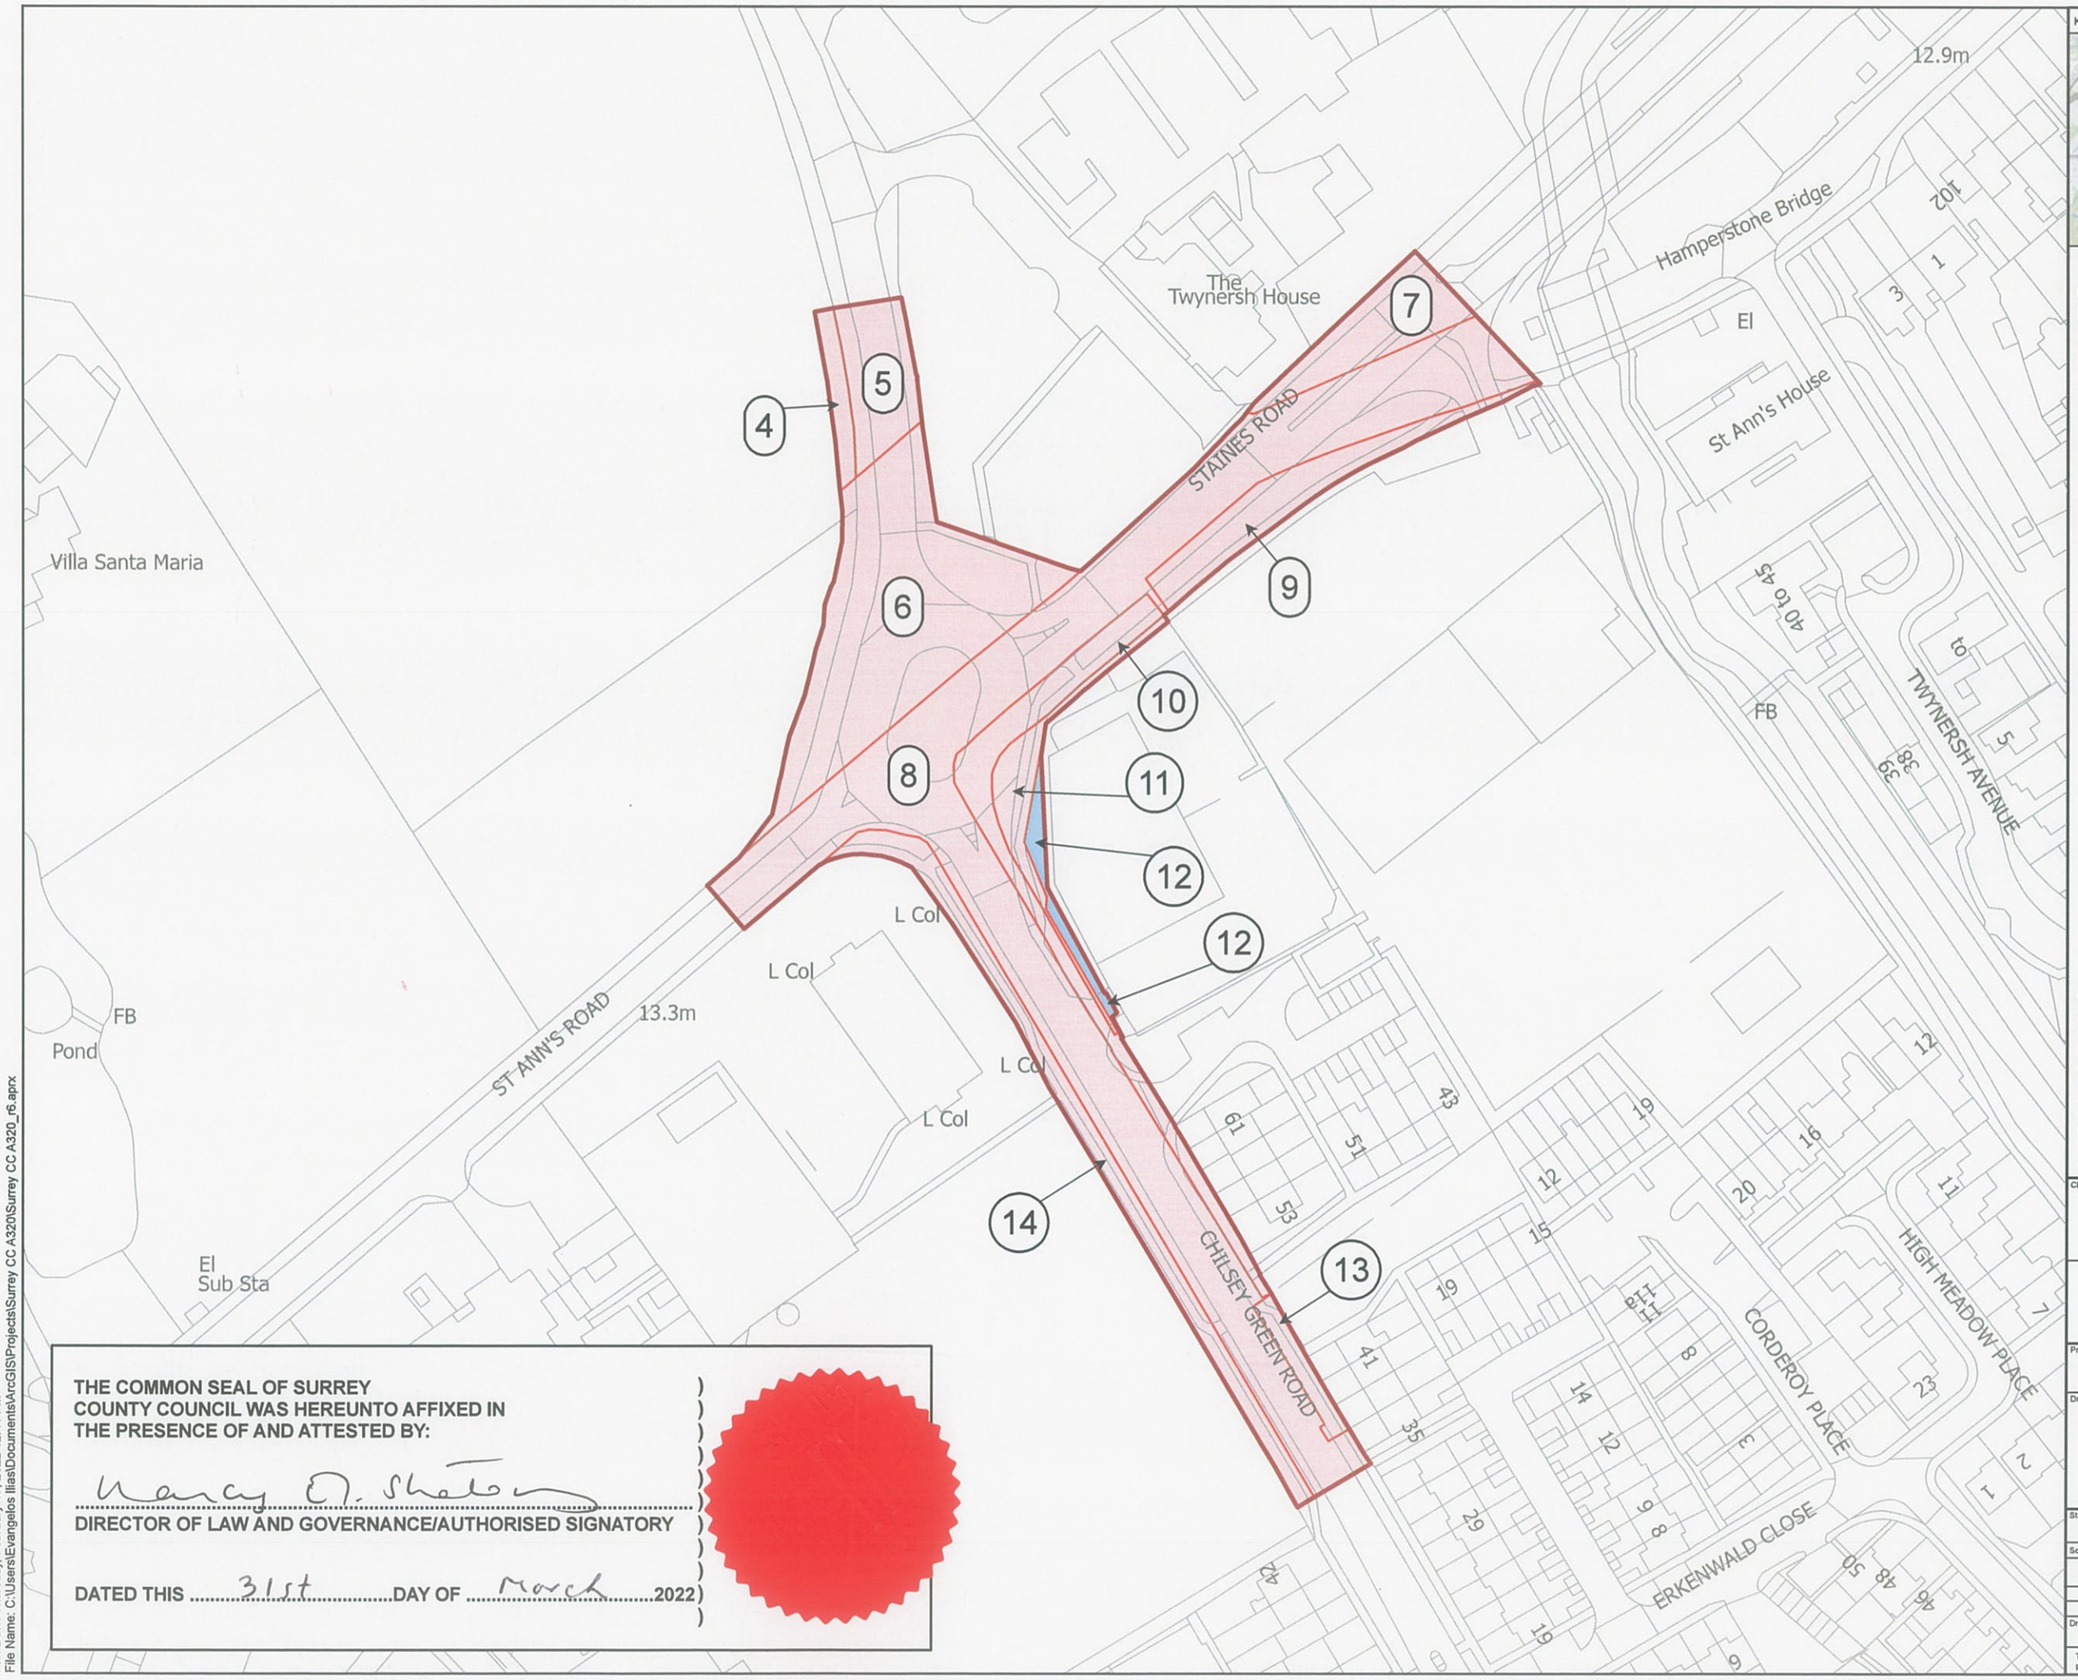

KEY PLAN

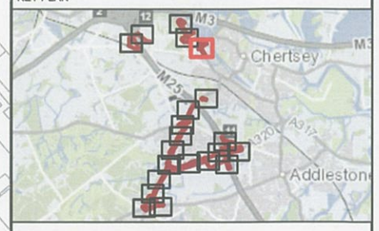

Key

- CPO Boundary
- Land to be acquired permanently
- Land in respect of which rights are required

© Crown copyright and database rights 2021 Ordnance Survey 100030649. You are permitted to use this data solely to enable you to respond to, or interact with, the the organisation that provided you with the data. You are not permitted to copy, sub-licence, distribute or sell any of this data to third parties in any form.

© Crown copyright material is reproduced with the permission of Land Registry under delegated authority from the Controller of HMSO.

This material may not be copied distributed, sold or published without the formal permission of Land Registry. Only an official copy of a title plan or register obtained from the Land Registry may be used for legal or other official purposes.

Contains OS data © Crown Copyright and database right 2020

Client: SURREY COUNTY COUNCIL | Homes England | Runnymede Borough Council

N

Designer: ardent infrastructure and regeneration

Project: A320 CORRIDOR (OTTERSHAW TO CHERTSEY AND M25 JUNCTION 11) IMPROVEMENT SCHEME

Drawing Title: MAP REFFERED TO IN THE SURREY COUNTY COUNCIL (A320 CORRIDOR (OTTERSHAW TO CHERTSEY AND M25 JUNCTION 11) IMPROVEMENT SCHEME) COMPULSORY PURCHASE ORDER 2022 Sheet 3 out of 21

Status	Revision
FINAL	002
	Date 17/02/2022
Scale 1:1,250 @ A3	Spatial Reference System: British National Grid

0 2 4 8 12 16 20 24 28 32 36 40 44 48 52 56 60 64 Metres

Drawn By	Checked By	Approved By
E.ILIAS	J.SAMAOLI	M.CROWTHER

Drawing reference: 056_ARDG_A320_CPO_r6

This document is not to be used in whole or in part other than for the intended purpose and project for which it was prepared and provided.

THE COMMON SEAL OF SURREY COUNTY COUNCIL WAS HEREUNTO AFFIXED IN THE PRESENCE OF AND ATTESTED BY:

Nancy O. Shelton

DIRECTOR OF LAW AND GOVERNANCE/AUTHORISED SIGNATORY

DATED THIS 31st DAY OF March 2022

Plot Date: Thursday, February 17, 2022 12:41 PM
File Name: C:\Users\Evangelos Iliast\Documents\ArcGIS\Projects\Surrey CC A320\Surrey CC A320_r6.aprx

Tanks

Track

16

Sheep Dip

Track

18

15

SL

Mast (telecommunication)

MP 23.5

Ruxbury Cottages

CR

THE COMMON SEAL OF SURREY COUNTY COUNCIL WAS HEREUNTO AFFIXED IN THE PRESENCE OF AND ATTESTED BY:

Nancy D. Shaton

DIRECTOR OF LAW AND GOVERNANCE/AUTHORISED SIGNATORY

DATED THIS 31st DAY OF March 2022

KEY PLAN



Key

- CPO Boundary
- Land to be acquired permanently
- Land in respect of which rights are required

© Crown copyright and database rights 2021 Ordnance Survey 100030649. You are permitted to use this data solely to enable you to respond to, or interact with, the the organisation that provided you with the data. You are not permitted to copy, sub-licence, distribute or sell any of this data to third parties in any form.

© Crown copyright material is reproduced with the permission of Land Registry under delegated authority from the Controller of HMSO.

This material may not be copied distributed, sold or published without the formal permission of Land Registry. Only an official copy of a title plan or register obtained from the Land Registry may be used for legal or other official purposes.

Contains OS data © Crown Copyright and database right 2020

Client: SURREY COUNTY COUNCIL; Homes England; Runnymede Borough Council

N

Designer: ardent infrastructure and regeneration

Project: A320 CORRIDOR (OTTERSHAW TO CHERTSEY AND M25 JUNCTION 11) IMPROVEMENT SCHEME

Drawing Title: MAP REFFERED TO IN THE SURREY COUNTY COUNCIL (A320 CORRIDOR (OTTERSHAW TO CHERTSEY AND M25 JUNCTION 11) IMPROVEMENT SCHEME) COMPULSORY PURCHASE ORDER 2022 Sheet 4 out of 21

Status	Revision
FINAL	002
	Date 17/02/2022
Scale 1:1,250 @ A3	Spatial Reference System: British National Grid

0 2 4 8 12 16 20 24 28 32 36 40 44 48 52 56 60 64 Metres

Drawn By	Checked By	Approved By
E.ILIAS	J.SAMAOLI	M.CROWTHER

Drawing reference: 056_ARDG_A320_CPO_r6


This document is not to be used in whole or in part other than for the intended purpose and project for which it was prepared and provided.

Plot Date: Thursday, February 17, 2022 12:41 PM
File Name: C:\Users\Evangelos Iliias\Documents\ArcGIS\Projects\Surrey CC A320\Surrey CC A320_r6.aprx


THE COMMON SEAL OF SURREY
COUNTY COUNCIL WAS HEREUNTO AFFIXED IN
THE PRESENCE OF AND ATTESTED BY:

.....
DIRECTOR OF LAW AND GOVERNANCE/AUTHORISED SIGNATORY

DATED THIS 31st DAY OF March 2022

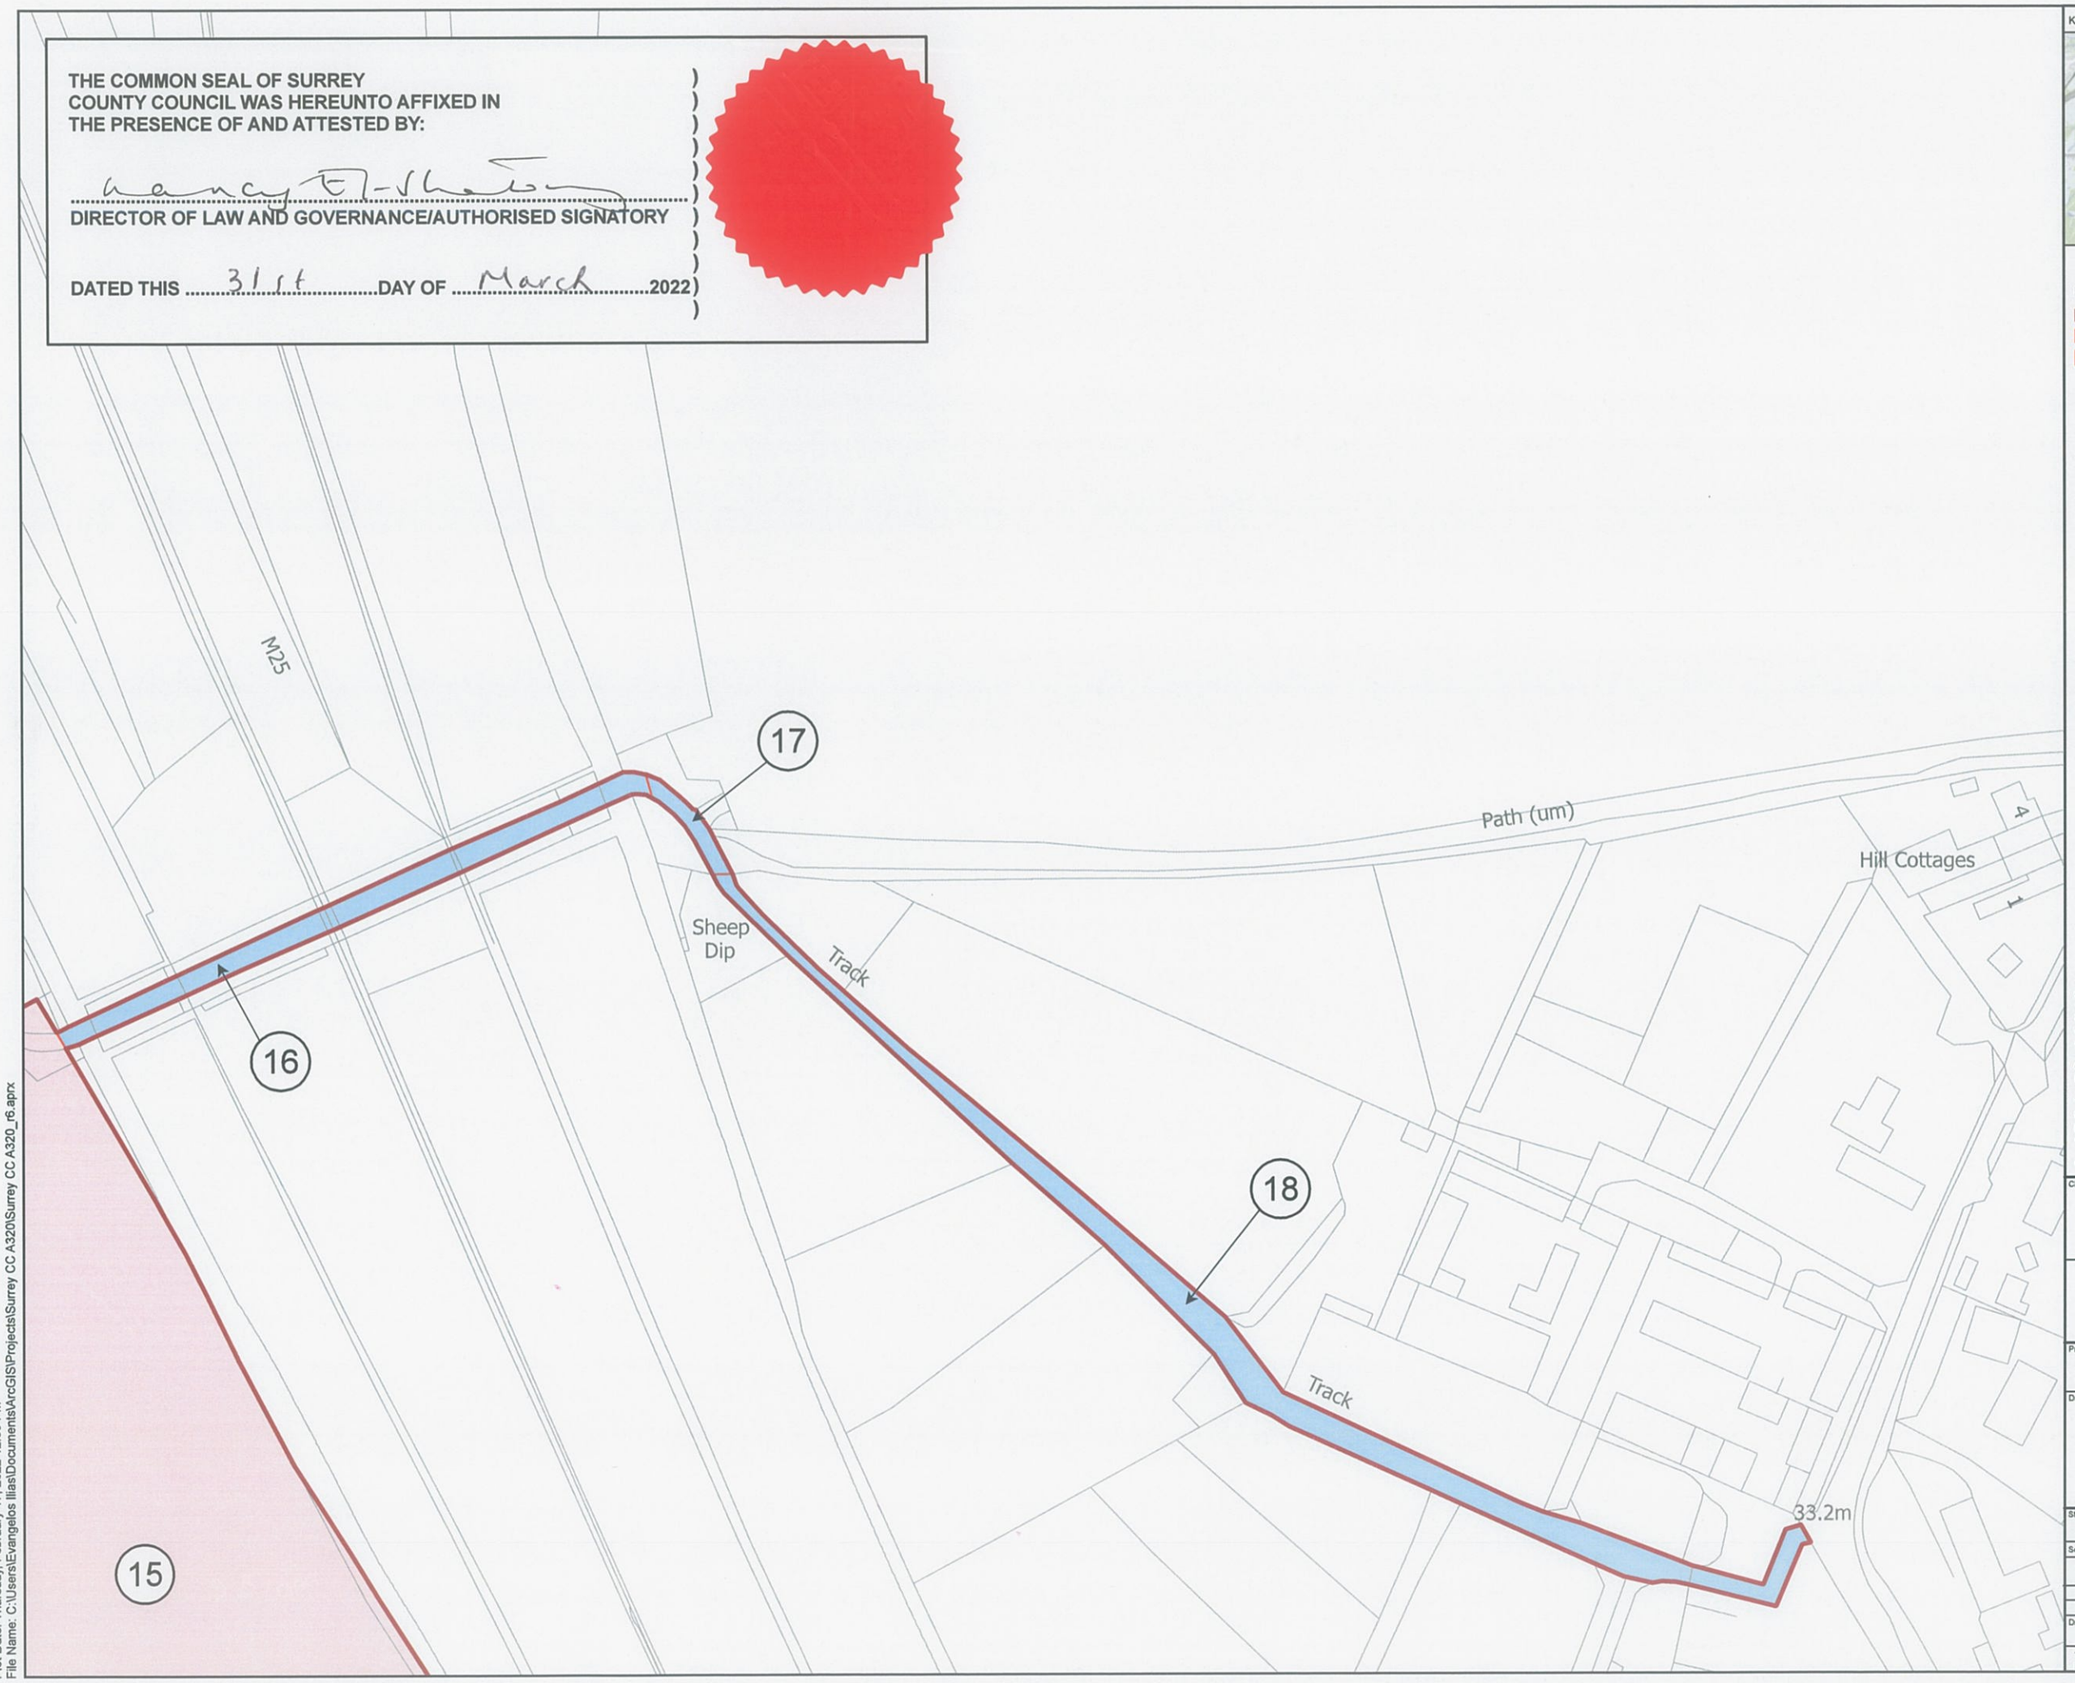

KEY PLAN

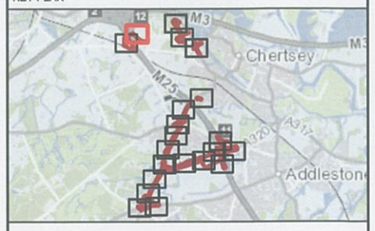

Key

- CPO Boundary
- Land in respect of which title is required
- Land in respect of which rights are required

© Crown copyright and database rights 2021 Ordnance Survey 100030649. You are permitted to use this data solely to enable you to respond to, or interact with, the the organisation that provided you with the data. You are not permitted to copy, sub-licence, distribute or sell any of this data to third parties in any form.

© Crown copyright material is reproduced with the permission of Land Registry under delegated authority from the Controller of HMSO.

This material may not be copied distributed, sold or published without the formal permission of Land Registry. Only an official copy of a title plan or register obtained from the Land Registry may be used for legal or other official purposes.

Contains OS data © Crown Copyright and database right 2020

Client: Surrey County Council; Homes England; Runnymede Borough Council

N

Designer: ardent infrastructure and regeneration

Project: A320 CORRIDOR (OTTERSHAW TO CHERTSEY AND M25 JUNCTION 11) IMPROVEMENT SCHEME

Drawing Title: MAP REFFERED TO IN THE SURREY COUNTY COUNCIL (A320 CORRIDOR (OTTERSHAW TO CHERTSEY AND M25 JUNCTION 11) IMPROVEMENT SCHEME) COMPULSORY PURCHASE ORDER 2022
Sheet 5 out of 21

Status	Revision
FINAL	002
	Date 17/02/2022
Scale 1:1,250 @ A3	Spatial Reference System: British National Grid

0 2 4 8 12 16 20 24 28 32 36 40 44 48 52 56 60 64 Metres

Drawn By	Checked By	Approved By
E.ILIAS	J.SAMAOLI	M.CROWTHER

Drawing reference: 056_ARDG_A320_CPO_r6

This document is not to be used in whole or in part other than for the intended purpose and project for which it was prepared and provided.

Plot Date: Thursday, February 17, 2022 12:39 PM
File Name: C:\Users\Evangelos Iliias\Documents\ArcGIS\Projects\Surrey CC A320\Surrey CC A320_r6.aprx

THE COMMON SEAL OF SURREY
COUNTY COUNCIL WAS HEREUNTO AFFIXED IN
THE PRESENCE OF AND ATTESTED BY:


Nancy O'Shaughnessy

DIRECTOR OF LAW AND GOVERNANCE/AUTHORISED SIGNATORY

DATED THIS 31st DAY OF March 2022

Barrsbrook
Cottage
The
14.8m
Shelter
15.7m
16.3m
ROAD
1 to 7
8 to 13
16
10
14
13
PANNELLS CLOSE
KNOLL PARK ROAD
24
2
1
13
22
32
29
5
11
38
31
8
16
17
26
CROWN RISE
El Sta
20
19
GUILDFORD ROAD
Sinks
1 to 83
Sandgates
Gantry

KEY PLAN

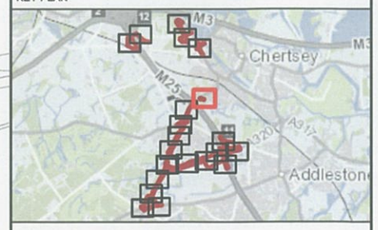

Key

- CPO Boundary
- Land in respect of which title is required
- Land in respect of which rights are required

© Crown copyright and database rights 2021 Ordnance Survey 100030649. You are permitted to use this data solely to enable you to respond to, or interact with, the the organisation that provided you with the data. You are not permitted to copy, sub-licence, distribute or sell any of this data to third parties in any form.

© Crown copyright material is reproduced with the permission of Land Registry under delegated authority from the Controller of HMSO.

This material may not be copied distributed, sold or published without the formal permission of Land Registry. Only an official copy of a title plan or register obtained from the Land Registry may be used for legal or other official purposes.

Contains OS data © Crown Copyright and database right 2020

Client: Surrey County Council; Homes England; Runnymede Borough Council

N

Designer: ardent infrastructure and regeneration

Project: A320 CORRIDOR (OTTERSHAW TO CHERTSEY AND M25 JUNCTION 11) IMPROVEMENT SCHEME

Drawing Title: MAP REFFERED TO IN THE SURREY COUNTY COUNCIL (A320 CORRIDOR (OTTERSHAW TO CHERTSEY AND M25 JUNCTION 11) IMPROVEMENT SCHEME) COMPULSORY PURCHASE ORDER 2022
Sheet 6 out of 21

Status	Revision
FINAL	002
	Date 17/02/2022

Scale 1:1,250 @ A3 | Spatial Reference System: British National Grid

0 2 4 8 12 16 20 24 28 32 36 40 44 48 52 56 60 64 Metres

Drawn By	Checked By	Approved By
E.ILIAS	J.SAMAOLI	M.CROWTHER

Drawing reference: 056_ARDG_A320_CPO_r6

This document is not to be used in whole or in part other than for the intended purpose and project for which it was prepared and provided.

Plot Date: Thursday, February 17, 2022 1:00 PM
File Name: C:\Users\Evangelos Ilias\Documents\ArcGIS\Projects\Surrey CC A320\Surrey CC A320_r6.aprx

THE COMMON SEAL OF SURREY
COUNTY COUNCIL WAS HEREUNTO AFFIXED IN
THE PRESENCE OF AND ATTESTED BY:


Nancy B. Thelton

DIRECTOR OF LAW AND GOVERNANCE/AUTHORISED SIGNATORY


DATED THIS 31st DAY OF March 2022

Inset
Scale 1:300@ A3



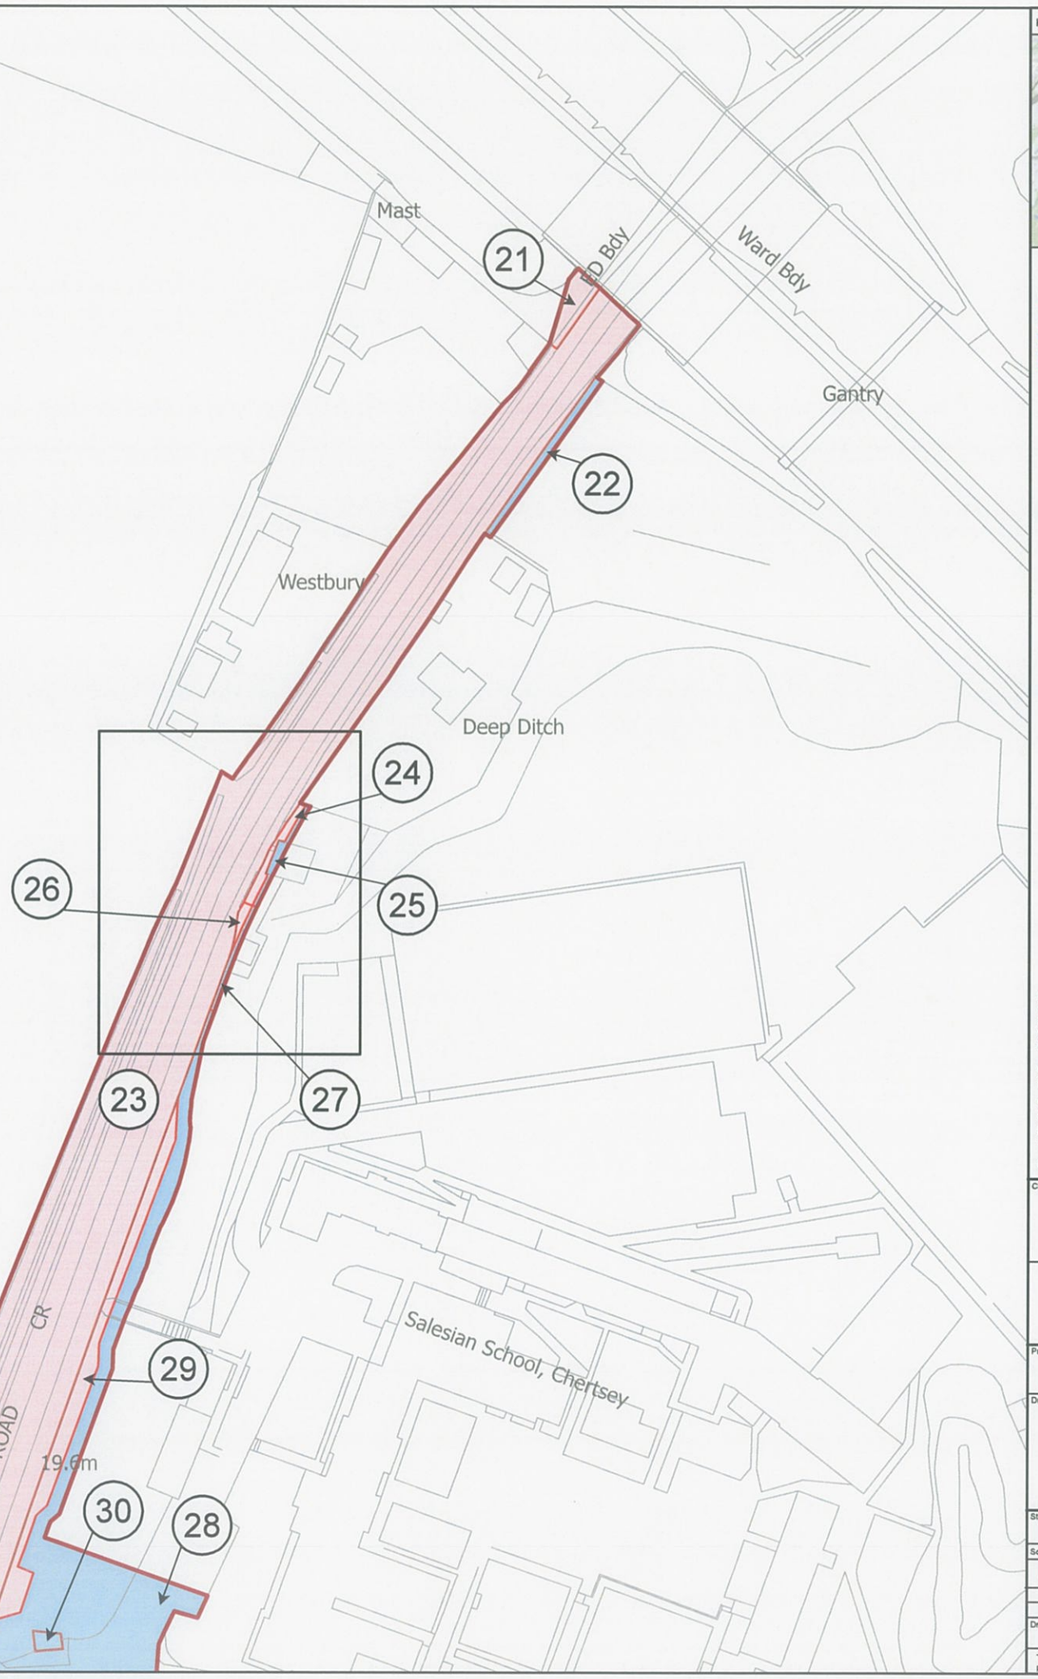

KEY PLAN

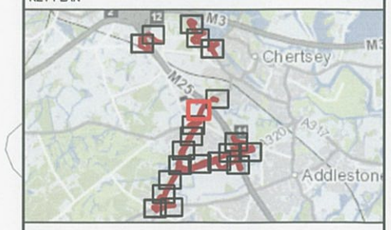

Key

- CPO Boundary
- Land in respect of which title is required
- Land in respect of which rights are required

© Crown copyright and database rights 2021 Ordnance Survey 100030649. You are permitted to use this data solely to enable you to respond to, or interact with, the the organisation that provided you with the data. You are not permitted to copy, sub-licence, distribute or sell any of this data to third parties in any form.

© Crown copyright material is reproduced with the permission of Land Registry under delegated authority from the Controller of HMSO.

This material may not be copied distributed, sold or published without the formal permission of Land Registry. Only an official copy of a title plan or register obtained from the Land Registry may be used for legal or other official purposes.

Contains OS data © Crown Copyright and database right 2020

Client: SURREY COUNTY COUNCIL | Homes England | Runnymede Borough Council

N

Designer: ardent infrastructure and regeneration

Project: A320 CORRIDOR (OTTERSHAW TO CHERTSEY AND M25 JUNCTION 11) IMPROVEMENT SCHEME

Drawing Title: MAP REFFERED TO IN THE SURREY COUNTY COUNCIL (A320 CORRIDOR (OTTERSHAW TO CHERTSEY AND M25 JUNCTION 11) IMPROVEMENT SCHEME) COMPULSORY PURCHASE ORDER 2022
Sheet 7 out of 21

Status	Revision
FINAL	002
	Date 17/02/2022
Scale 1:1,250 @ A3	Spatial Reference System: British National Grid

0 2 4 8 12 16 20 24 28 32 36 40 44 48 52 56 60 64 Metres

Drawn By	Checked By	Approved By
E.ILIAS	J.SAMAOLI	M.CROWTHER

Drawing reference: 056_ARDG_A320_CPO_r6

This document is not to be used in whole or in part other than for the intended purpose and project for which it was prepared and provided.


Plot Date: Thursday, February 24, 2022 2:48 PM
File Name: C:\Users\Evangelos Ilias\Documents\ArcGIS\Projects\Surrey CC A320\Surrey CC A320_r6.aprx

THE COMMON SEAL OF SURREY
COUNTY COUNCIL WAS HEREUNTO AFFIXED IN
THE PRESENCE OF AND ATTESTED BY:


Nancy D. Shaw

DIRECTOR OF LAW AND GOVERNANCE/AUTHORISED SIGNATORY

DATED THIS 31st DAY OF March 2022

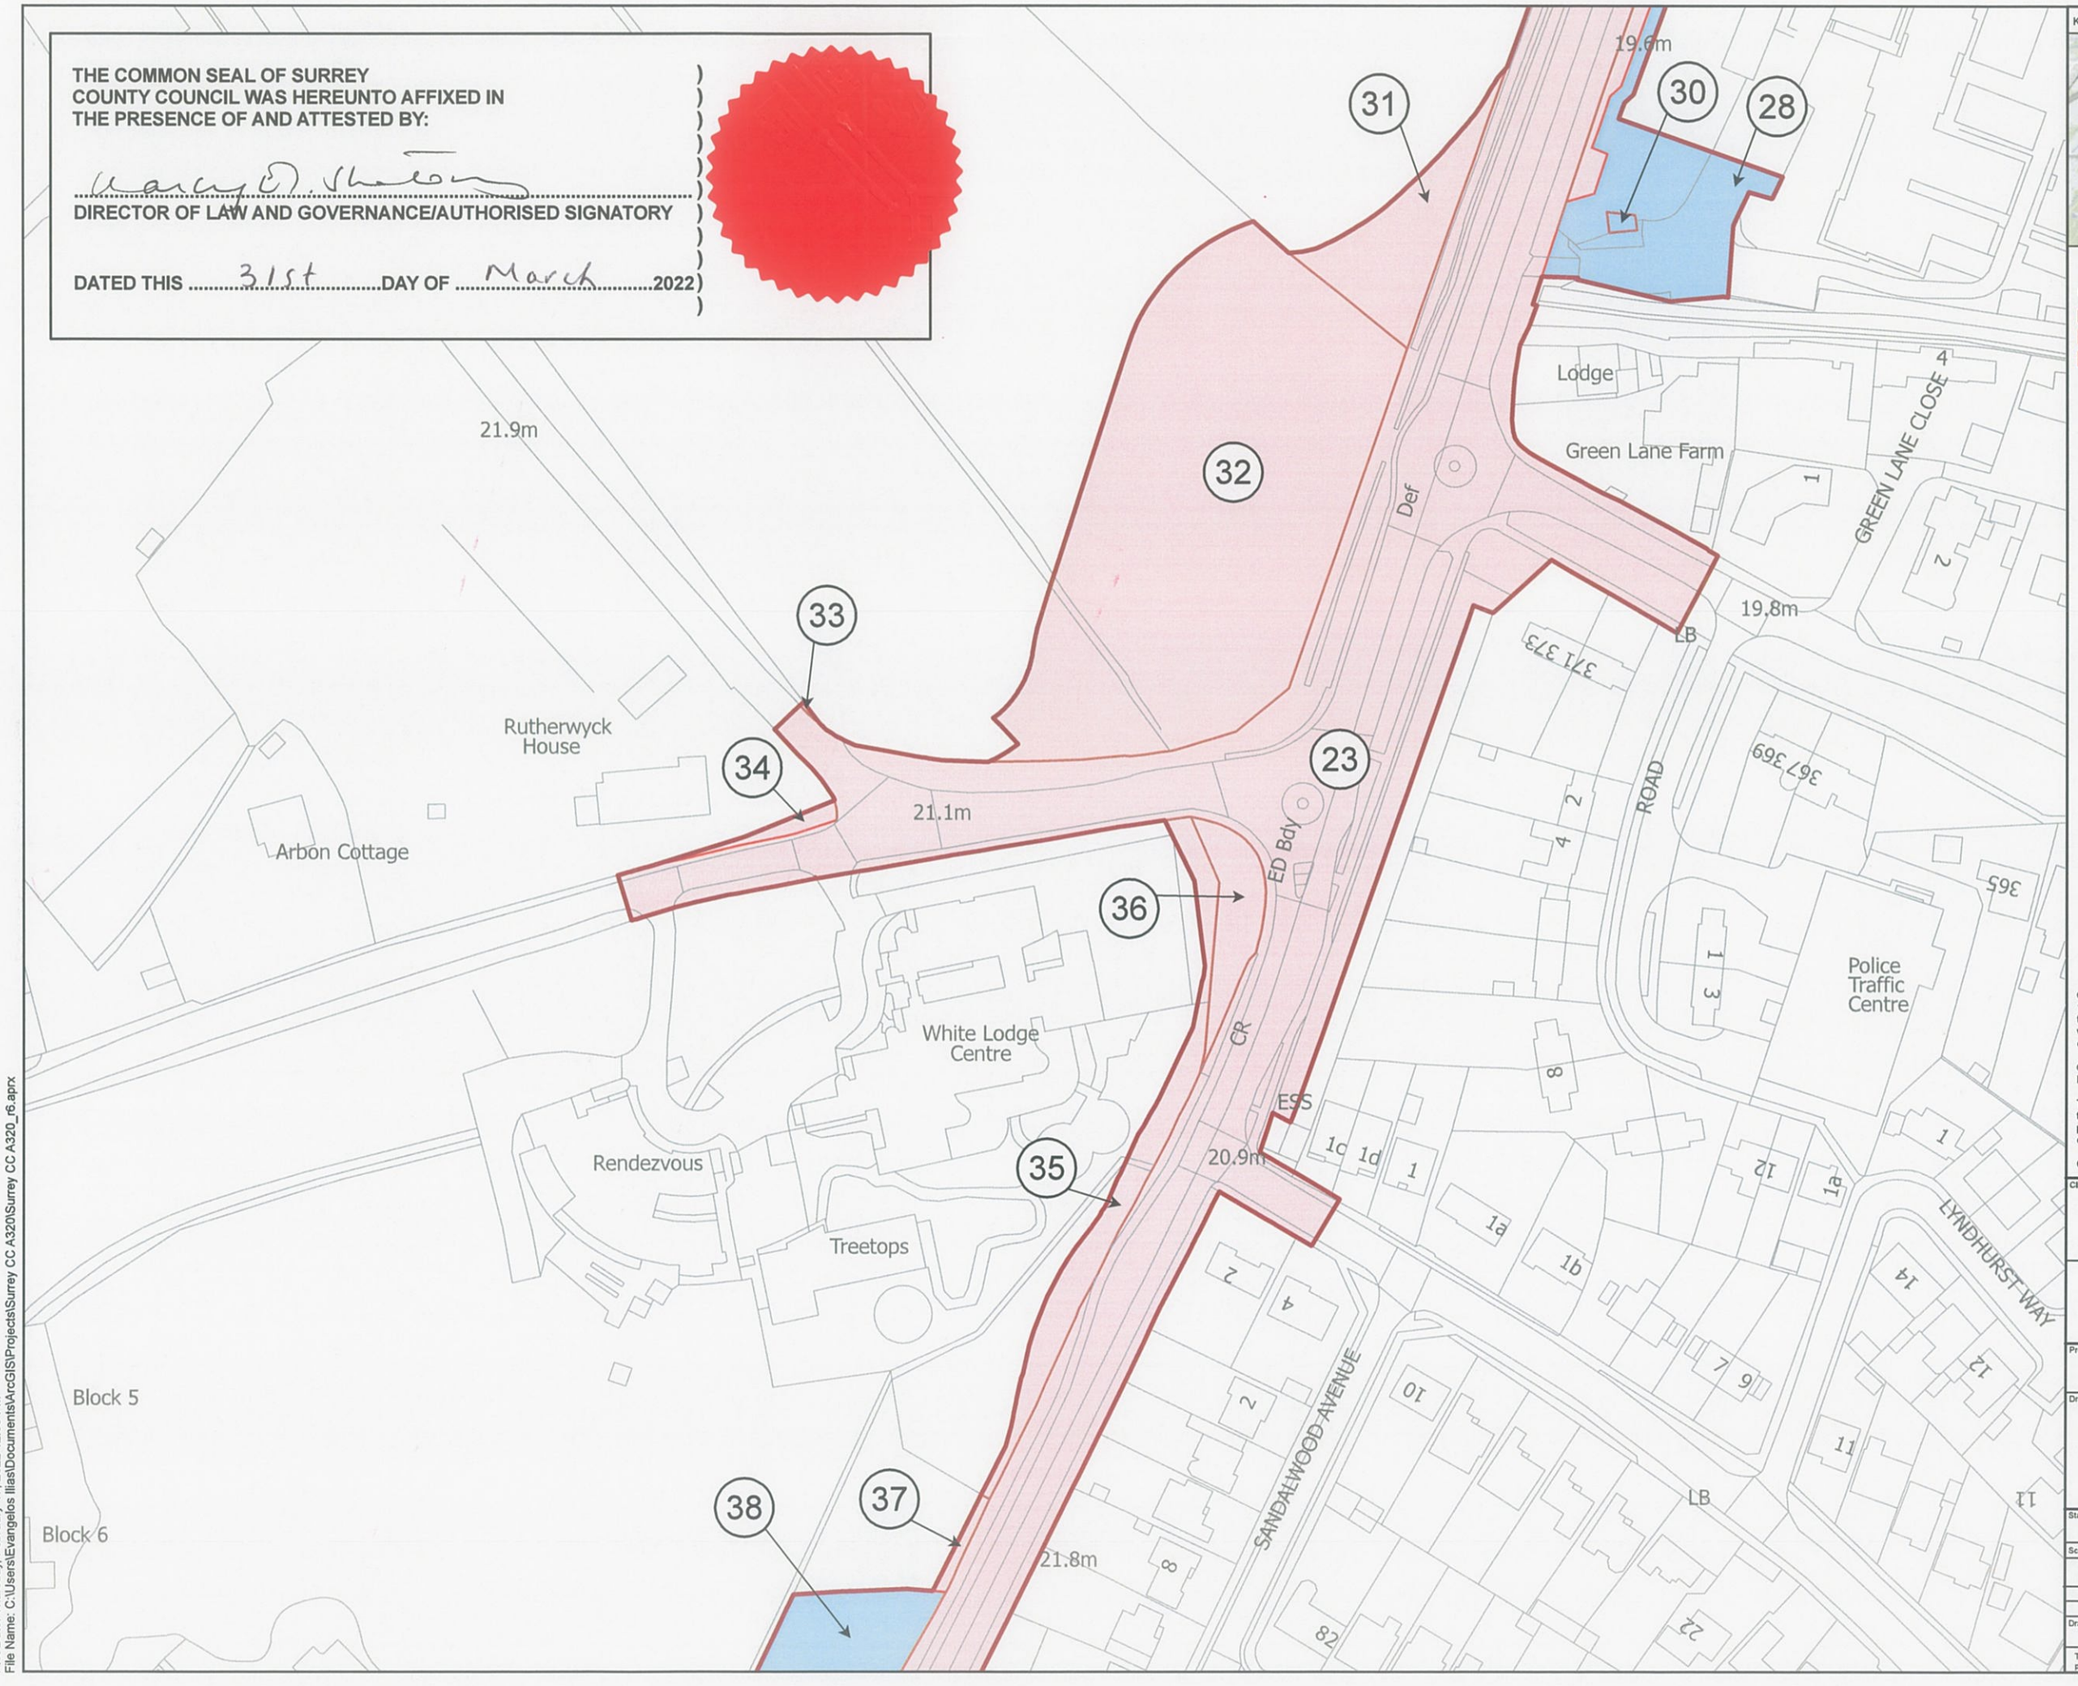

KEY PLAN

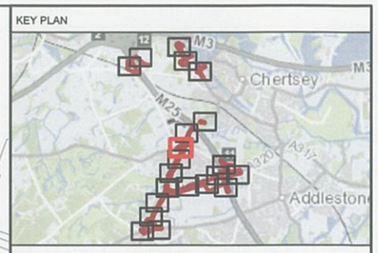

Key

- CPO Boundary
- Land in respect of which title is required
- Land in respect of which rights are required

© Crown copyright and database rights 2021 Ordnance Survey 100030649. You are permitted to use this data solely to enable you to respond to, or interact with, the the organisation that provided you with the data. You are not permitted to copy, sub-licence, distribute or sell any of this data to third parties in any form.

© Crown copyright material is reproduced with the permission of Land Registry under delegated authority from the Controller of HMSO.

This material may not be copied distributed, sold or published without the formal permission of Land Registry. Only an official copy of a title plan or register obtained from the Land Registry may be used for legal or other official purposes.

Contains OS data © Crown Copyright and database right 2020

Client: SURREY COUNTY COUNCIL | Homes England | Runnymede Borough Council

N

Designer: ardent infrastructure and regeneration

Project: A320 CORRIDOR (OTTERSHAW TO CHERTSEY AND M25 JUNCTION 11) IMPROVEMENT SCHEME

Drawing Title: MAP REFFERED TO IN THE SURREY COUNTY COUNCIL (A320 CORRIDOR (OTTERSHAW TO CHERTSEY AND M25 JUNCTION 11) IMPROVEMENT SCHEME) COMPULSORY PURCHASE ORDER 2022
Sheet 8 out of 21

Status	Revision
FINAL	002
	Date 17/02/2022
Scale 1:1,250 @ A3	Spatial Reference System: British National Grid

0 2 4 8 12 16 20 24 28 32 36 40 44 48 52 56 60 64 Metres

Drawn By	Checked By	Approved By
E.ILIAS	J.SAMAOLI	M.CROWTHER

Drawing reference: 056_ARDG_A320_CPO_r6

This document is not to be used in whole or in part other than for the intended purpose and project for which it was prepared and provided.

Plot Date: Thursday, February 17, 2022 12:39 PM
File Name: C:\Users\Evangelos Ilias\Documents\ArcGIS\Projects\Surrey CC A320\Surrey CC A320_r6.aprx

THE COMMON SEAL OF SURREY
COUNTY COUNCIL WAS HEREUNTO AFFIXED IN
THE PRESENCE OF AND ATTESTED BY:


Nancy O. Shelton

DIRECTOR OF LAW AND GOVERNANCE/AUTHORISED SIGNATORY

DATED THIS 31st DAY OF March 2022

35
37
39
38
23
20.9m
21.8m
23.7m
24.9m
ESS
Treetops
El Sub Sta
Block 6
1 to 6
1 to 9
Block 7
FB
The Runnymede Hospital
SANDALWOOD AVENUE
LB
GUILDFORD
CR
WAVERLEY
DRIVE

KEY PLAN

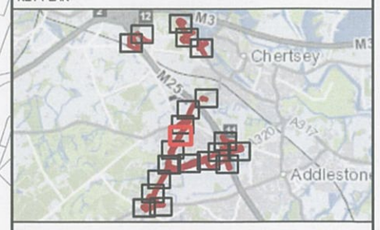

Key

- CPO Boundary
- Land in respect of which title is required
- Land in respect of which rights are required

© Crown copyright and database rights 2021 Ordnance Survey 100030649. You are permitted to use this data solely to enable you to respond to, or interact with, the the organisation that provided you with the data. You are not permitted to copy, sub-licence, distribute or sell any of this data to third parties in any form.

© Crown copyright material is reproduced with the permission of Land Registry under delegated authority from the Controller of HMSO.

This material may not be copied distributed, sold or published without the formal permission of Land Registry. Only an official copy of a title plan or register obtained from the Land Registry may be used for legal or other official purposes.

Contains OS data © Crown Copyright and database right 2020

Client: SURREY COUNTY COUNCIL | Homes England | Runnymede Borough Council

N

Designer: ardent infrastructure and regeneration

Project: A320 CORRIDOR (OTTERSHAW TO CHERTSEY AND M25 JUNCTION 11) IMPROVEMENT SCHEME

Drawing Title: MAP REFFERED TO IN THE SURREY COUNTY COUNCIL (A320 CORRIDOR (OTTERSHAW TO CHERTSEY AND M25 JUNCTION 11) IMPROVEMENT SCHEME) COMPULSORY PURCHASE ORDER 2022
Sheet 9 out of 21

Status	Revision
FINAL	002
	Date 17/02/2022
Scale 1:1,250 @ A3	Spatial Reference System British National Grid

0 2 4 8 12 16 20 24 28 32 36 40 44 48 52 56 60 64 Metres

Drawn By	Checked By	Approved By
E.ILIAS	J.SAMAOLI	M.CROWTHER

Drawing reference: 056_ARDG_A320_CPO_r6

This document is not to be used in whole or in part other than for the intended purpose and project for which it was prepared and provided.

Plot Date: Thursday, February 17, 2022 12:39 PM
File Name: C:\Users\Evangelos Ilias\Documents\ArcGIS\Projects\Surrey CC A320\Surrey CC A320_r6.aprx

THE COMMON SEAL OF SURREY
COUNTY COUNCIL WAS HEREUNTO AFFIXED IN
THE PRESENCE OF AND ATTESTED BY:


Nancy D. Shelton

DIRECTOR OF LAW AND GOVERNANCE/AUTHORISED SIGNATORY

DATED THIS 31st DAY OF March 2022

38
23
40
24.9m
26.1m
26.7m
CR GUILDFORD
ED Bdy
LB Shelter
Shelter
Shelters
The Croft
Moat
Car Park
Holly Gate
Falconwood
Corner Cottage
Beechwood Cottage
Squirrel's Leap
Tree Tops
White Barn
Highcroft
WAVERLEY
WAVERLEY DRIVE
ED Bdy
Def
0.91m Tk H
0.91m RH
0.91m RH
ED Bdy
EB
10a
10b
10c
7
13
12
43
22
51
34
87
83
73
61
59

KEY PLAN

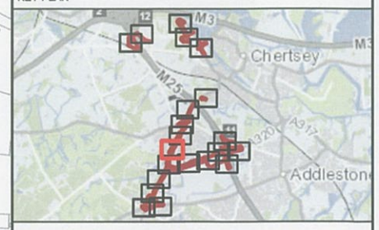

Key

- CPO Boundary
- Land in respect of which title is required
- Land in respect of which rights are required

© Crown copyright and database rights 2021 Ordnance Survey 100030649. You are permitted to use this data solely to enable you to respond to, or interact with, the the organisation that provided you with the data. You are not permitted to copy, sub-licence, distribute or sell any of this data to third parties in any form.

© Crown copyright material is reproduced with the permission of Land Registry under delegated authority from the Controller of HMSO.

This material may not be copied distributed, sold or published without the formal permission of Land Registry. Only an official copy of a title plan or register obtained from the Land Registry may be used for legal or other official purposes.

Contains OS data © Crown Copyright and database right 2020

Client: SURREY COUNTY COUNCIL | Homes England | Runnymede Borough Council

N

Designer: ardent infrastructure and regeneration

Project: A320 CORRIDOR (OTTERSHAW TO CHERTSEY AND M25 JUNCTION 11) IMPROVEMENT SCHEME

Drawing Title: MAP REFFERED TO IN THE SURREY COUNTY COUNCIL (A320 CORRIDOR (OTTERSHAW TO CHERTSEY AND M25 JUNCTION 11) IMPROVEMENT SCHEME) COMPULSORY PURCHASE ORDER 2022
Sheet 10 out of 21

Status	Revision
FINAL	002
	Date 17/02/2022
Scale 1:1,250 @ A3	Spatial Reference System: British National Grid

0 2 4 8 12 16 20 24 28 32 36 40 44 48 52 56 60 64 Metres

Drawn By	Checked By	Approved By
E.ILIAS	J.SAMAOLI	M.CROWTHER

Drawing reference: 056_ARDG_A320_CPO_r6

This document is not to be used in whole or in part other than for the intended purpose and project for which it was prepared and provided.


Plot Date: Thursday, February 17, 2022 12:39 PM
File Name: C:\Users\Evangelos Ilias\Documents\ArcGIS\Projects\Surrey CC A320\Surrey CC A320_r6.aprx

THE COMMON SEAL OF SURREY
COUNTY COUNCIL WAS HEREUNTO AFFIXED IN
THE PRESENCE OF AND ATTESTED BY:


Nancy D. Shaw

DIRECTOR OF LAW AND GOVERNANCE/AUTHORISED SIGNATORY

DATED THIS 31st DAY OF March 2022

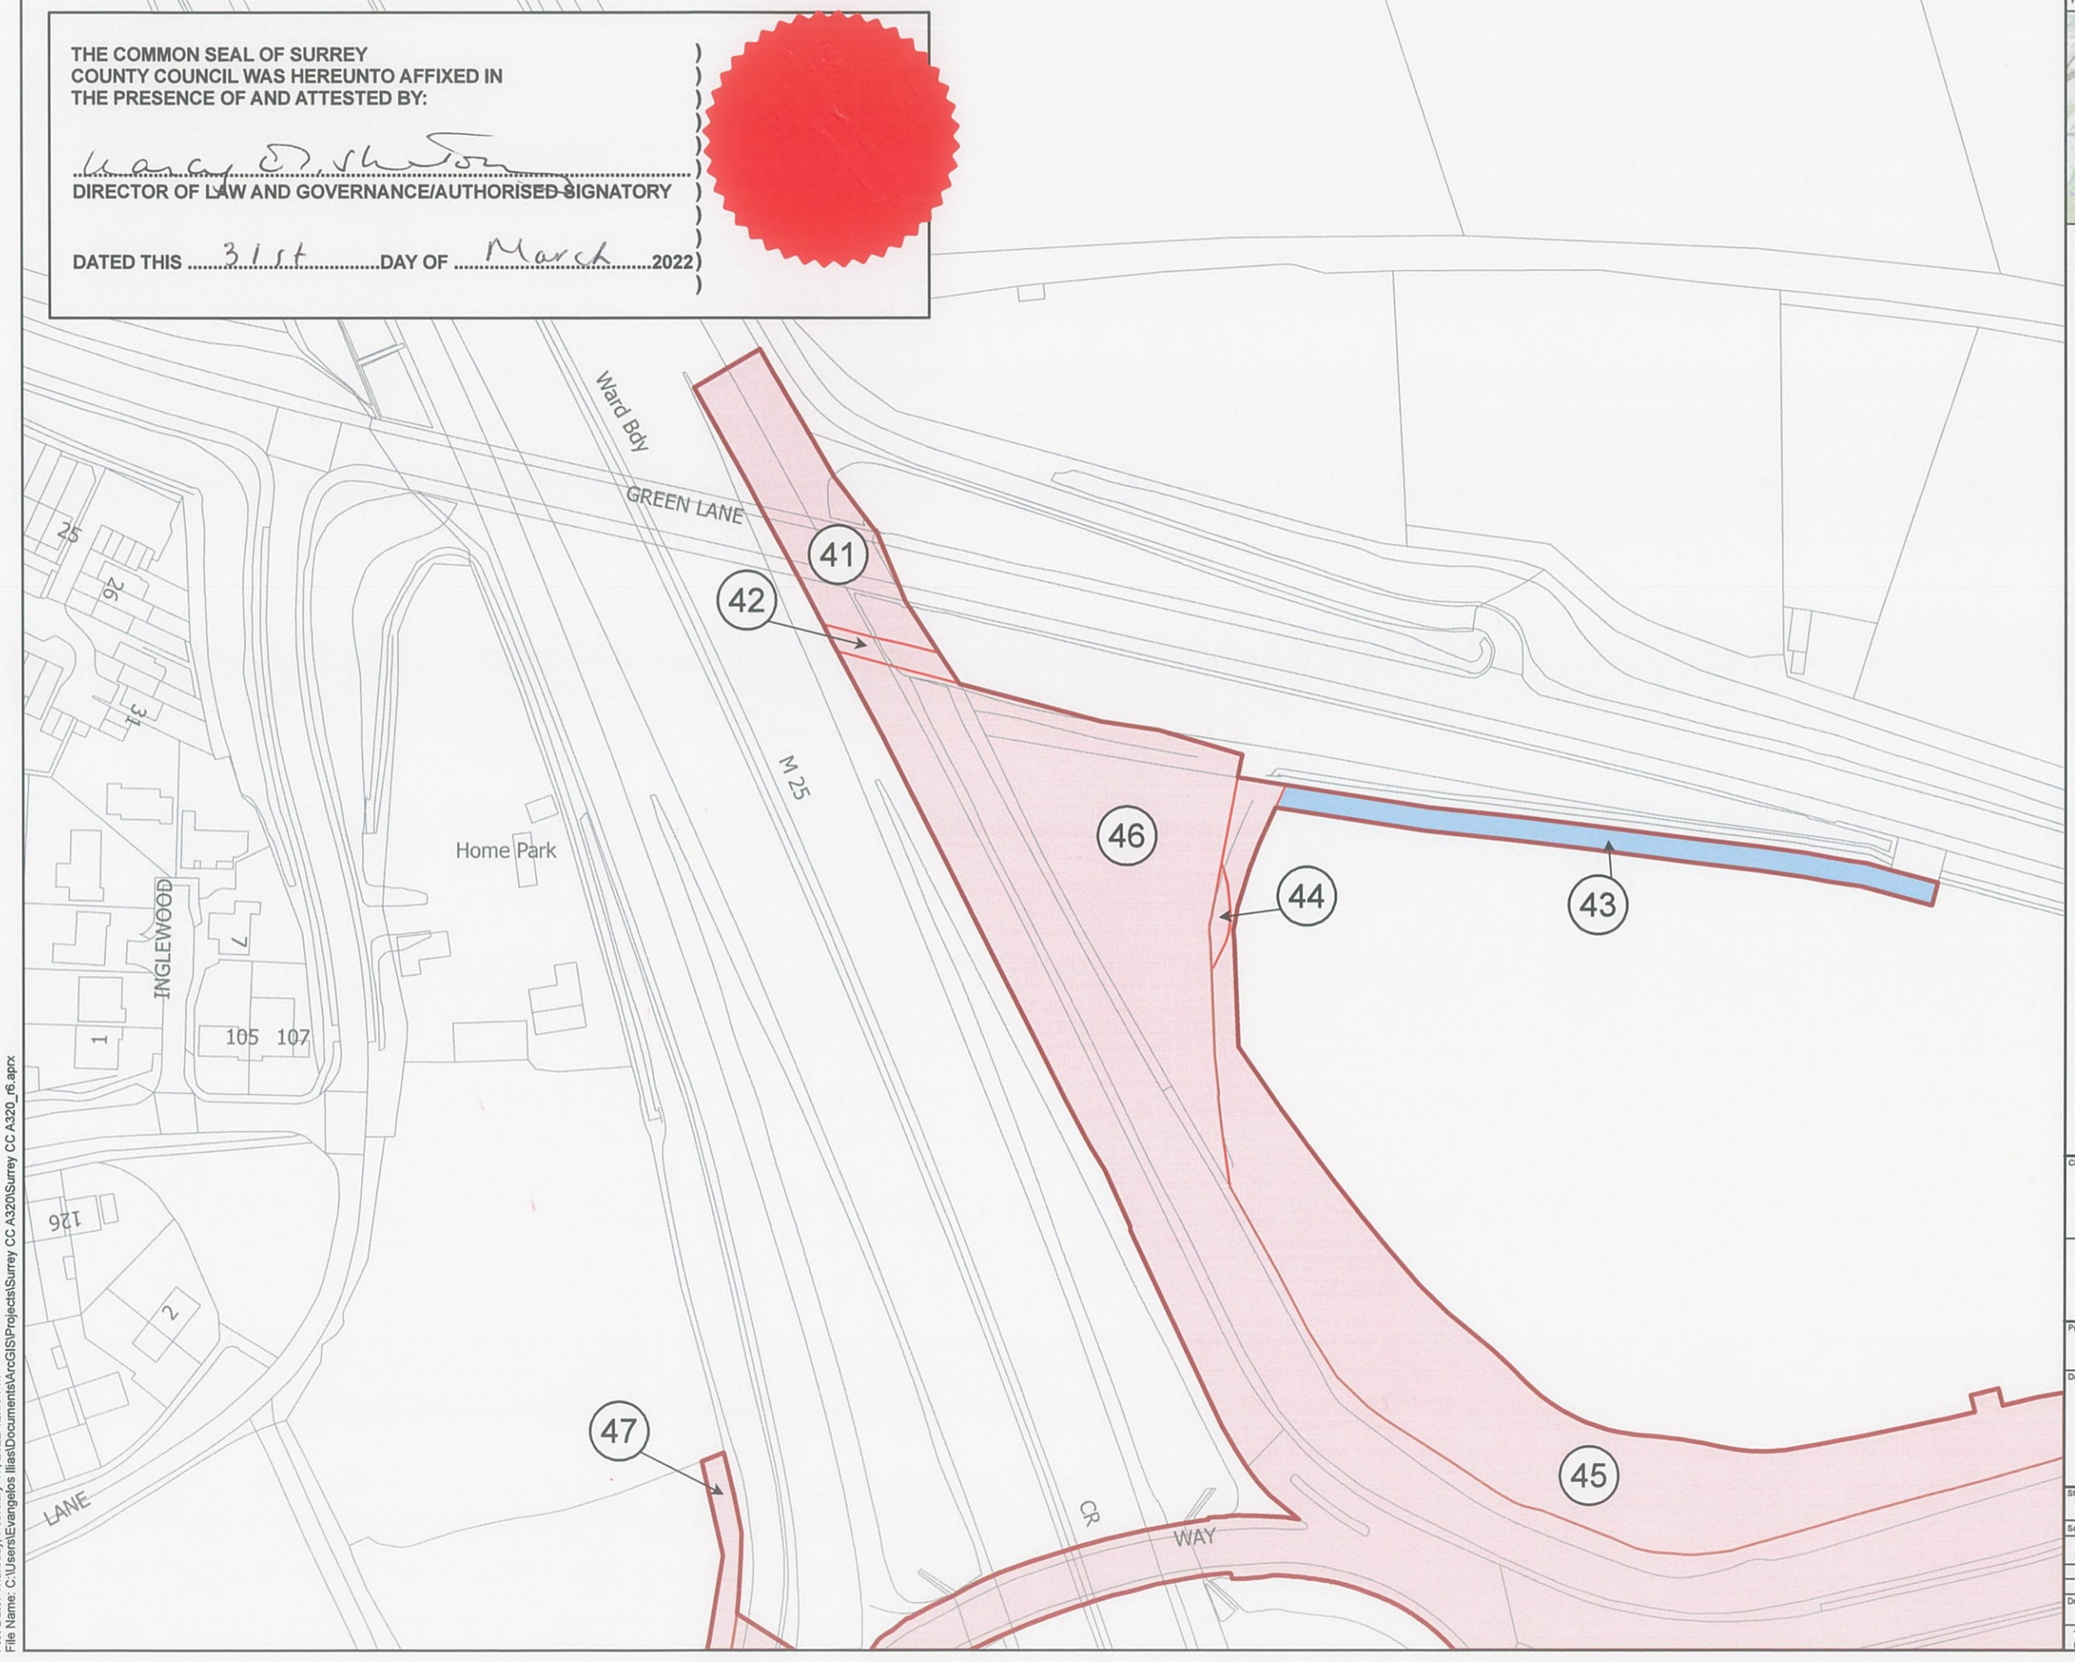

KEY PLAN

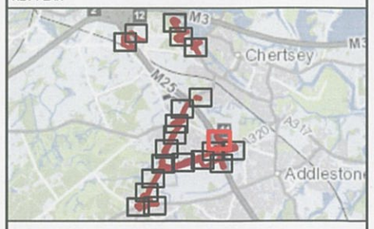

Key

- CPO Boundary
- Land in respect of which title is required
- Land in respect of which rights are required

© Crown copyright and database rights 2021 Ordnance Survey 100030649. You are permitted to use this data solely to enable you to respond to, or interact with, the the organisation that provided you with the data. You are not permitted to copy, sub-licence, distribute or sell any of this data to third parties in any form.

© Crown copyright material is reproduced with the permission of Land Registry under delegated authority from the Controller of HMSO.

This material may not be copied distributed, sold or published without the formal permission of Land Registry. Only an official copy of a title plan or register obtained from the Land Registry may be used for legal or other official purposes.

Contains OS data © Crown Copyright and database right 2020

Client: SURREY COUNTY COUNCIL; Homes England; Runnymede Borough Council

N

Designer: ardent infrastructure and regeneration

Project: A320 CORRIDOR (OTTERSHAW TO CHERTSEY AND M25 JUNCTION 11) IMPROVEMENT SCHEME

Drawing Title: MAP REFFERED TO IN THE SURREY COUNTY COUNCIL (A320 CORRIDOR (OTTERSHAW TO CHERTSEY AND M25 JUNCTION 11) IMPROVEMENT SCHEME) COMPULSORY PURCHASE ORDER 2022
Sheet 11 out of 21

Status	Revision
FINAL	002
	Date 17/02/2022
Scale 1:1,250 @ A3	Spatial Reference System: British National Grid

0 2 4 8 12 16 20 24 28 32 36 40 44 48 52 56 60 64 Metres

Drawn By	Checked By	Approved By
E.ILIAS	J.SAMAOLI	M.CROWTHER

Drawing reference: 056_ARDG_A320_CPO_r6

This document is not to be used in whole or in part other than for the intended purpose and project for which it was prepared and provided.

Plot Date: Thursday, February 17, 2022 12:39 PM
File Name: C:\Users\Evangelos Iliast\Documents\ArcGIS\Projects\Surrey CC A320\Surrey CC A320_r6.aprx

Cemetery Lodge

17.4m

Sinks

ST PETER'S WAY

45

46

ED & Ward Bdy

CR

ED & Ward Bdy

Und

Drain

Drain

Drain

8

5

12

1

Princess Park


THE COMMON SEAL OF SURREY
COUNTY COUNCIL WAS HEREUNTO AFFIXED IN
THE PRESENCE OF AND ATTESTED BY:

Nancy D. Shelton

DIRECTOR OF LAW AND GOVERNANCE/AUTHORISED SIGNATORY

DATED THIS 31st DAY OF March 2022

KEY PLAN

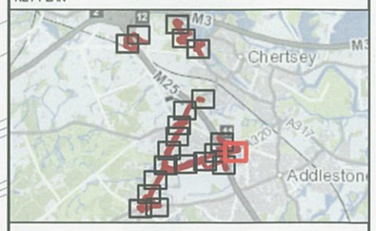

Key

- CPO Boundary
- Land to be acquired permanently
- Land in respect of which rights are required

© Crown copyright and database rights 2021 Ordnance Survey 100030649. You are permitted to use this data solely to enable you to respond to, or interact with, the the organisation that provided you with the data. You are not permitted to copy, sub-licence, distribute or sell any of this data to third parties in any form.

© Crown copyright material is reproduced with the permission of Land Registry under delegated authority from the Controller of HMSO.

This material may not be copied distributed, sold or published without the formal permission of Land Registry. Only an official copy of a title plan or register obtained from the Land Registry may be used for legal or other official purposes.

Contains OS data © Crown Copyright and database right 2020

Client: SURREY COUNTY COUNCIL; Homes England; Runnymede Borough Council

N

Designer: ardent infrastructure and regeneration

Project: A320 CORRIDOR (OTTERSHAW TO CHERTSEY AND M25 JUNCTION 11) IMPROVEMENT SCHEME

Drawing Title: MAP REFFERED TO IN THE SURREY COUNTY COUNCIL (A320 CORRIDOR (OTTERSHAW TO CHERTSEY AND M25 JUNCTION 11) IMPROVEMENT SCHEME) COMPULSORY PURCHASE ORDER 2022
Sheet 12 out of 21

Status	Revision
FINAL	002
	Date 17/02/2022
Scale 1:1,250 @ A3	Spatial Reference System: British National Grid


0 2 4 8 12 16 20 24 28 32 36 40 44 48 52 56 60 64 Metres

Drawn By	Checked By	Approved By
E.ILIAS	J.SAMAOLI	M.CROWTHER

Drawing reference: 056_ARDG_A320_CPO_r6

This document is not to be used in whole or in part other than for the intended purpose and project for which it was prepared and provided.

Plot Date: Thursday, February 17, 2022 12:41 PM
File Name: C:\Users\Evangelos Iliias\Documents\ArcGIS\Projects\Surrey CC A320\Surrey CC A320_r6.aprx

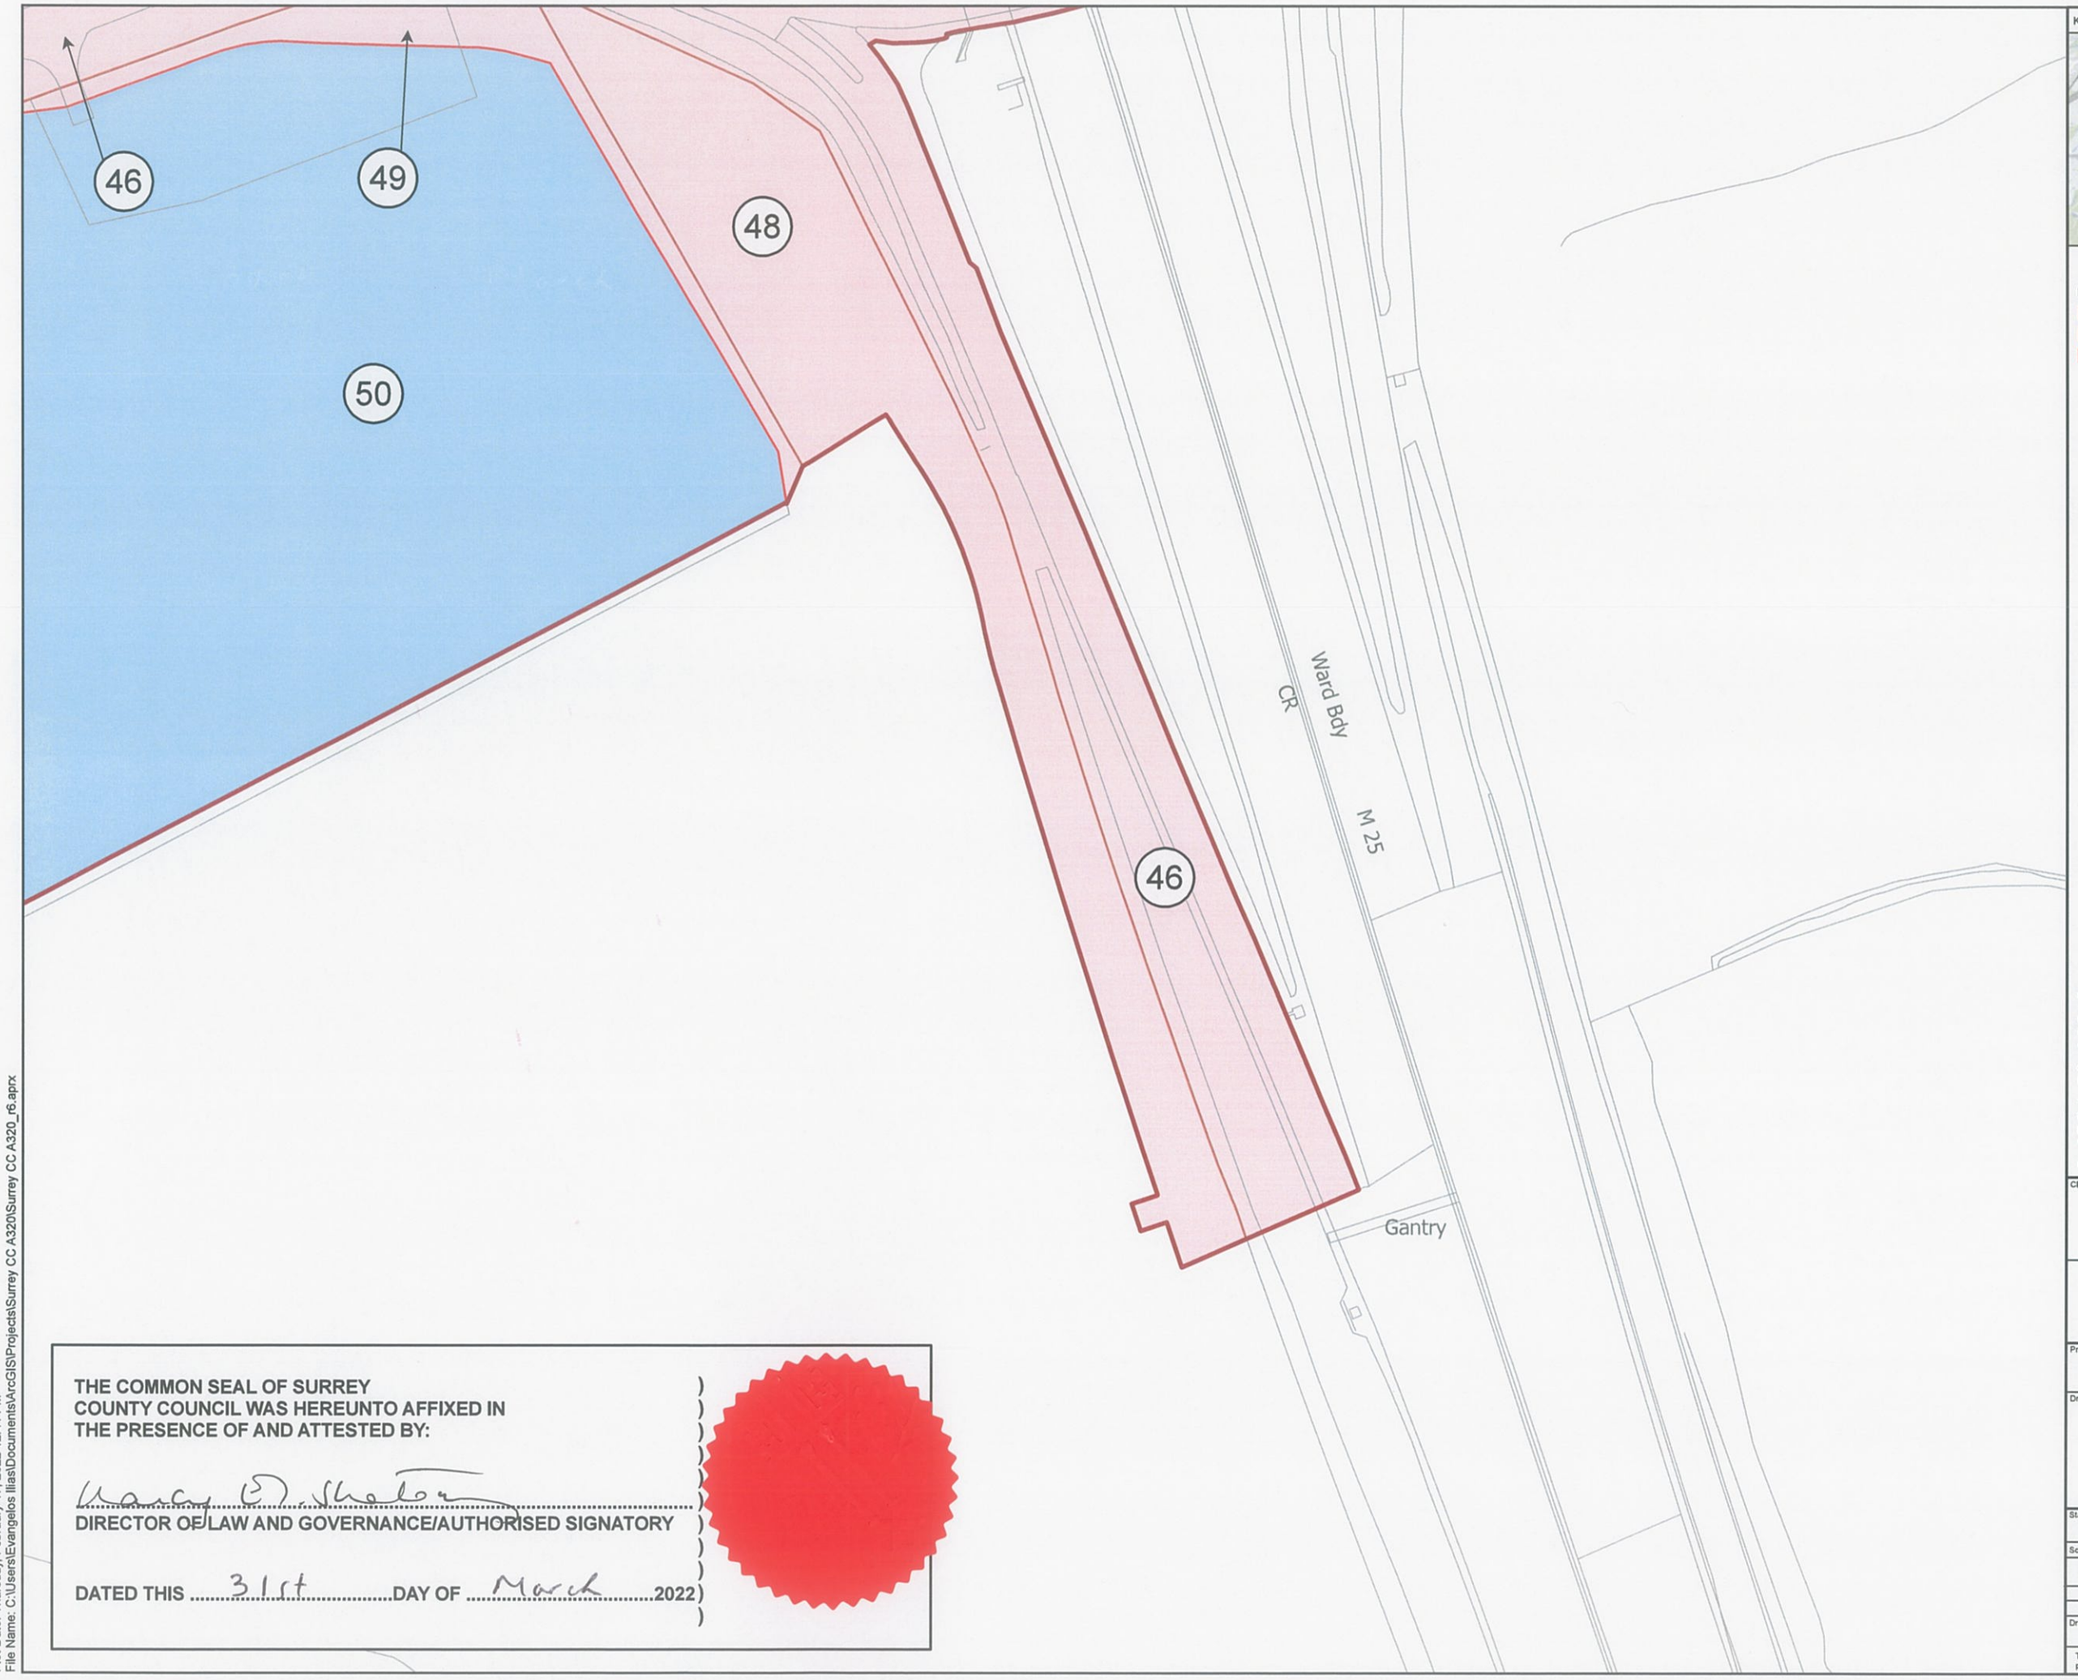


THE COMMON SEAL OF SURREY
COUNTY COUNCIL WAS HEREUNTO AFFIXED IN
THE PRESENCE OF AND ATTESTED BY:

.....

DIRECTOR OF LAW AND GOVERNANCE/AUTHORISED SIGNATORY

DATED THIS 31st DAY OF March 2022

KEY PLAN

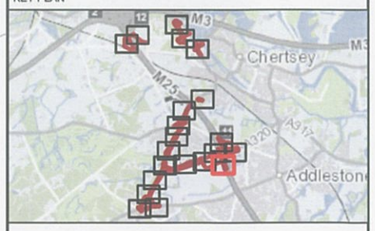

Key

- CPO Boundary
- Land to be acquired permanently
- Land in respect of which rights are required

© Crown copyright and database rights 2021 Ordnance Survey 100030649. You are permitted to use this data solely to enable you to respond to, or interact with, the the organisation that provided you with the data. You are not permitted to copy, sub-licence, distribute or sell any of this data to third parties in any form.

© Crown copyright material is reproduced with the permission of Land Registry under delegated authority from the Controller of HMSO.

This material may not be copied distributed, sold or published without the formal permission of Land Registry. Only an official copy of a title plan or register obtained from the Land Registry may be used for legal or other official purposes.

Contains OS data © Crown Copyright and database right 2020

Client: SURREY COUNTY COUNCIL; Homes England; Runnymede Borough Council

N

Designer: ardent infrastructure and regeneration

Project: A320 CORRIDOR (OTTERSHAW TO CHERTSEY AND M25 JUNCTION 11) IMPROVEMENT SCHEME

Drawing Title: MAP REFFERED TO IN THE SURREY COUNTY COUNCIL (A320 CORRIDOR (OTTERSHAW TO CHERTSEY AND M25 JUNCTION 11) IMPROVEMENT SCHEME) COMPULSORY PURCHASE ORDER 2022
Sheet 13 out of 21

Status	Revision
FINAL	002
	Date 17/02/2022

Scale 1:1,250 @ A3 | Spatial Reference System: British National Grid

0 2 4 8 12 16 20 24 28 32 36 40 44 48 52 56 60 64 Metres

Drawn By	Checked By	Approved By
E.ILIAS	J.SAMAOLI	M.CROWTHER

Drawing reference: 056_ARDG_A320_CPO_r6

This document is not to be used in whole or in part other than for the intended purpose and project for which it was prepared and provided.

Plot Date: Thursday, February 17, 2022 12:41 PM
File Name: C:\Users\Evangelos Ilias\Documents\ArcGIS\Projects\Surrey CC A320\Surrey CC A320_r6.aprx

THE COMMON SEAL OF SURREY
COUNTY COUNCIL WAS HEREUNTO AFFIXED IN
THE PRESENCE OF AND ATTESTED BY:

Nancy O'Sullivan

DIRECTOR OF LAW AND GOVERNANCE/AUTHORISED SIGNATORY

DATED THIS 31st DAY OF March 2022

105 107

14

LANE

26

38

Finlarig

Woodside Farm

Track

Mast (Telecommunication)

45

47

46

51

49

48

50

CR

WAY


Ward Bdy

ED & Ward Bdy

Und

ST PETER'S WAY

KEY PLAN

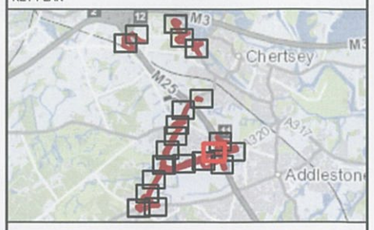

Key

- CPO Boundary
- Land in respect of which title is required
- Land in respect of which rights are required

© Crown copyright and database rights 2021 Ordnance Survey 100030649. You are permitted to use this data solely to enable you to respond to, or interact with, the the organisation that provided you with the data. You are not permitted to copy, sub-licence, distribute or sell any of this data to third parties in any form.

© Crown copyright material is reproduced with the permission of Land Registry under delegated authority from the Controller of HMSO.

This material may not be copied distributed, sold or published without the formal permission of Land Registry. Only an official copy of a title plan or register obtained from the Land Registry may be used for legal or other official purposes.

Contains OS data © Crown Copyright and database right 2020

Client: SURREY COUNTY COUNCIL | Homes England | Runnymede Borough Council

N

Designer: ardent Infrastructure and regeneration

Project: A320 CORRIDOR (OTTERSHAW TO CHERTSEY AND M25 JUNCTION 11) IMPROVEMENT SCHEME

Drawing Title: MAP REFFERED TO IN THE SURREY COUNTY COUNCIL (A320 CORRIDOR (OTTERSHAW TO CHERTSEY AND M25 JUNCTION 11) IMPROVEMENT SCHEME) COMPULSORY PURCHASE ORDER 2022
Sheet 14 out of 21

Status	Revision
FINAL	002
	Date 17/02/2022
Scale 1:1,250 @ A3	Spatial Reference System: British National Grid

0 2 4 8 12 16 20 24 28 32 36 40 44 48 52 56 60 64 Metres

Drawn By	Checked By	Approved By
E.ILIAS	J.SAMAOLI	M.CROWTHER

Drawing reference: 056_ARDG_A320_CPO_r6

This document is not to be used in whole or in part other than for the intended purpose and project for which it was prepared and provided.

Plot Date: Thursday, February 17, 2022 12:39 PM
File Name: C:\Users\Evangelos Ilias\Documents\ArcGIS\Projects\Surrey CC A320\Surrey CC A320_r6.aprx

THE COMMON SEAL OF SURREY
COUNTY COUNCIL WAS HEREUNTO AFFIXED IN
THE PRESENCE OF AND ATTESTED BY:


Nancy El-Shatoury

DIRECTOR OF LAW AND GOVERNANCE/AUTHORISED SIGNATORY

DATED THIS 31st DAY OF March 2022

Track
Mast (Telecommunication)
51
ST PETER'S WAY
ED & Ward Bdy
CR
49
Mast (Telecommunication)
46
Path
ED & Ward Bdy
50
52
84
2

KEY PLAN

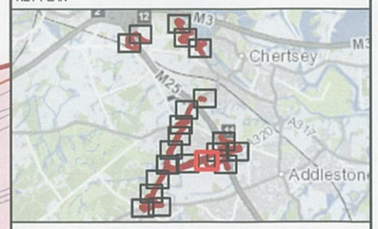

Key

- CPO Boundary
- Land in respect of which title is required
- Land in respect of which rights are required

© Crown copyright and database rights 2021 Ordnance Survey 100030649. You are permitted to use this data solely to enable you to respond to, or interact with, the the organisation that provided you with the data. You are not permitted to copy, sub-licence, distribute or sell any of this data to third parties in any form.

© Crown copyright material is reproduced with the permission of Land Registry under delegated authority from the Controller of HMSO.

This material may not be copied distributed, sold or published without the formal permission of Land Registry. Only an official copy of a title plan or register obtained from the Land Registry may be used for legal or other official purposes.

Contains OS data © Crown Copyright and database right 2020

Client: SURREY COUNTY COUNCIL; Homes England; Runnymede Borough Council

N

Designer: ardent infrastructure and regeneration

Project: A320 CORRIDOR (OTTERSHAW TO CHERTSEY AND M25 JUNCTION 11) IMPROVEMENT SCHEME

Drawing Title: MAP REFFERED TO IN THE SURREY COUNTY COUNCIL (A320 CORRIDOR (OTTERSHAW TO CHERTSEY AND M25 JUNCTION 11) IMPROVEMENT SCHEME) COMPULSORY PURCHASE ORDER 2022 Sheet 15 out of 21

Status	Revision
FINAL	002
	Date 17/02/2022
Scale 1:1,250 @ A3	Spatial Reference System: British National Grid

0 2 4 8 12 16 20 24 28 32 36 40 44 48 52 56 60 64 Metres

Drawn By	Checked By	Approved By
E.ILIAS	J.SAMAOLI	M.CROWTHER

Drawing reference: 056_ARDG_A320_CPO_r6

This document is not to be used in whole or in part other than for the intended purpose and project for which it was prepared and provided.

Plot Date: Thursday, February 17, 2022 12:39 PM
File Name: C:\Users\Evangelos Iliias\Documents\ArcGIS\Projects\Surrey CC A320\Surrey CC A320_r6.aprx

THE COMMON SEAL OF SURREY
COUNTY COUNCIL WAS HEREUNTO AFFIXED IN
THE PRESENCE OF AND ATTESTED BY:

Nancy D. Shelton

DIRECTOR OF LAW AND GOVERNANCE/AUTHORISED SIGNATORY

DATED THIS 31st DAY OF March 2022

Def 0.91m RH

AVENUE

El Sub Sta

40a

42

Orchard

31

Shirdina

51

53

FERNDALE AVENUE

44

50

Swiss
Distant

BITTAMS LANE

1

CROSSLANDS

12

2

CH

Def

CH

Pond

El Sub Sta

46

ST PETER'S WAY

CR

ED Bdy

ED & Ward Bdy


Ward Bdy

ED Bdy

52

Und

KEY PLAN

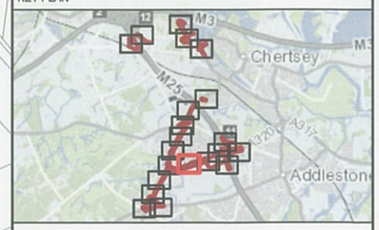

Key

- CPO Boundary
- Land in respect of which title is required
- Land in respect of which rights are required

© Crown copyright and database rights 2021 Ordnance Survey 100030649. You are permitted to use this data solely to enable you to respond to, or interact with, the the organisation that provided you with the data. You are not permitted to copy, sub-licence, distribute or sell any of this data to third parties in any form.

© Crown copyright material is reproduced with the permission of Land Registry under delegated authority from the Controller of HMSO.

This material may not be copied distributed, sold or published without the formal permission of Land Registry. Only an official copy of a title plan or register obtained from the Land Registry may be used for legal or other official purposes.

Contains OS data © Crown Copyright and database right 2020

Client: SURREY COUNTY COUNCIL; Homes England; Runnymede Borough Council

N

Designer: ardent infrastructure and regeneration

Project: A320 CORRIDOR (OTTERSHAW TO CHERTSEY AND M25 JUNCTION 11) IMPROVEMENT SCHEME

Drawing Title: MAP REFFERED TO IN THE SURREY COUNTY COUNCIL (A320 CORRIDOR (OTTERSHAW TO CHERTSEY AND M25 JUNCTION 11) IMPROVEMENT SCHEME) COMPULSORY PURCHASE ORDER 2022
Sheet 16 out of 21

Status	Revision
FINAL	002
	Date 17/02/2022

Scale	Spatial Reference System
1:1,250 @ A3	British National Grid

0 2 4 8 12 16 20 24 28 32 36 40 44 48 52 56 60 64 Metres

Drawn By	Checked By	Approved By
E.ILIAS	J.SAMAOLI	M.CROWTHER

Drawing reference: 056_ARDG_A320_CPO_r6

This document is not to be used in whole or in part other than for the intended purpose and project for which it was prepared and provided.

Plot Date: Thursday, February 17, 2022 12:39 PM
File Name: C:\Users\Evangelos Ilias\Documents\ArcGIS\Projects\Surrey CC A320\Surrey CC A320_r6.aprx

THE COMMON SEAL OF SURREY
COUNTY COUNCIL WAS HEREUNTO AFFIXED IN
THE PRESENCE OF AND ATTESTED BY:

Nancy D. Shelton

DIRECTOR OF LAW AND GOVERNANCE/AUTHORISED SIGNATORY

DATED THIS 31st DAY OF March 2022

HILLSWOOD

GUILDFORD ROAD

Pond

54

55

46

53

52

Parklands
Manor

Pond

BITTAMS LANE

Wheelers Green

ST PETER'S WAY

FB

Pond

FB


Church
Bungalow

Lake View

Geesemere

29.2m

KEY PLAN

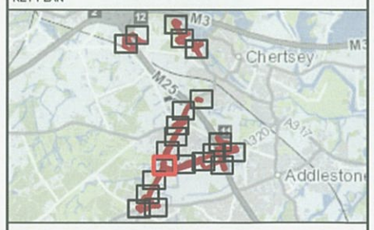

Key

- CPO Boundary
- Land in respect of which title is required
- Land in respect of which rights are required

© Crown copyright and database rights 2021 Ordnance Survey 100030649. You are permitted to use this data solely to enable you to respond to, or interact with, the the organisation that provided you with the data. You are not permitted to copy, sub-licence, distribute or sell any of this data to third parties in any form.

© Crown copyright material is reproduced with the permission of Land Registry under delegated authority from the Controller of HMSO.

This material may not be copied distributed, sold or published without the formal permission of Land Registry. Only an official copy of a title plan or register obtained from the Land Registry may be used for legal or other official purposes.

Contains OS data © Crown Copyright and database right 2020

Client: SURREY COUNTY COUNCIL | Homes England | Runnymede Borough Council

N

Designer: ardent infrastructure and regeneration

Project: A320 CORRIDOR (OTTERSHAW TO CHERTSEY AND M25 JUNCTION 11) IMPROVEMENT SCHEME

Drawing Title: MAP REFFERED TO IN THE SURREY COUNTY COUNCIL (A320 CORRIDOR (OTTERSHAW TO CHERTSEY AND M25 JUNCTION 11) IMPROVEMENT SCHEME) COMPULSORY PURCHASE ORDER 2022
Sheet 17 out of 21

Status	Revision
FINAL	002
	Date 17/02/2022
Scale 1:1,250 @ A3	Spatial Reference System: British National Grid

0 2 4 8 12 16 20 24 28 32 36 40 44 48 52 56 60 64 Metres

Drawn By	Checked By	Approved By
E.ILIAS	J.SAMAOLI	M.CROWTHER

Drawing reference: 056_ARDG_A320_CPO_r6


This document is not to be used in whole or in part other than for the intended purpose and project for which it was prepared and provided.

Plot Date: Thursday, February 17, 2022 12:39 PM
File Name: C:\Users\Evangelos Ilias\Documents\ArcGIS\Projects\Surrey CC A320\Surrey CC A320_r6.aprx


THE COMMON SEAL OF SURREY
COUNTY COUNCIL WAS HEREUNTO AFFIXED IN
THE PRESENCE OF AND ATTESTED BY:

Nancy D. Shelton
DIRECTOR OF LAW AND GOVERNANCE/AUTHORISED SIGNATORY

DATED THIS 31st DAY OF March 2022

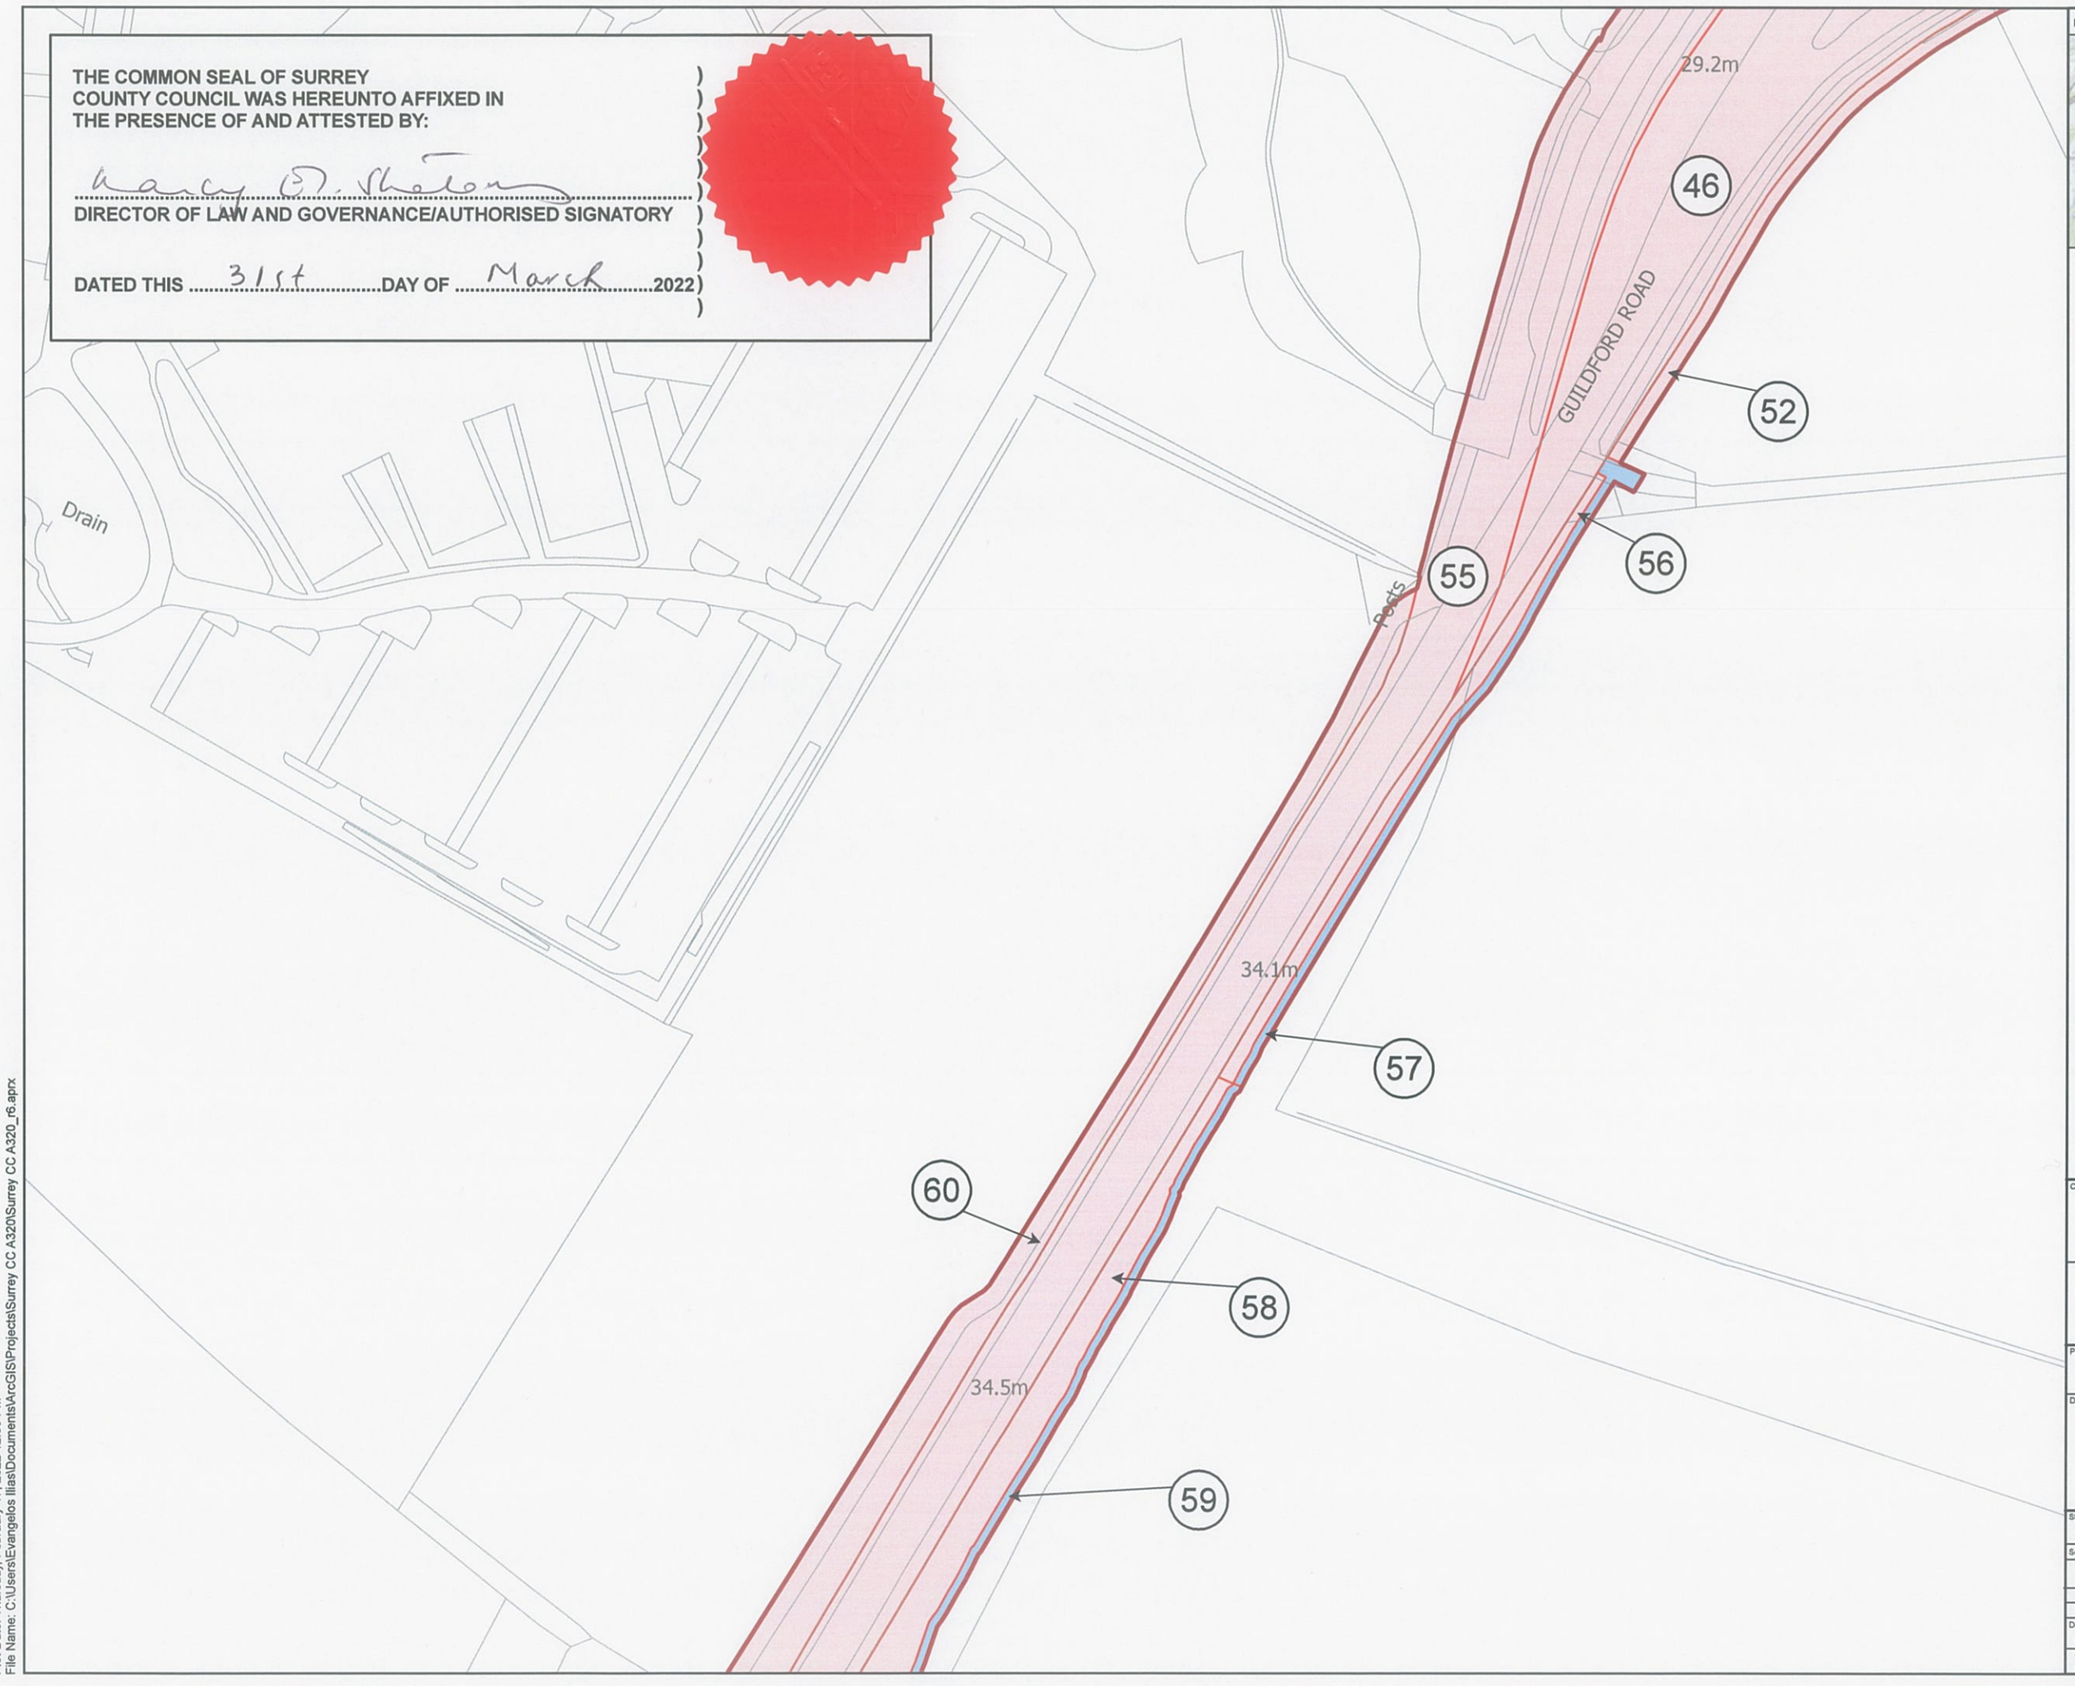

KEY PLAN

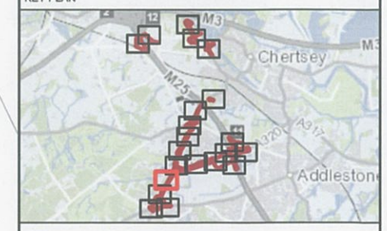

Key

- CPO Boundary
- Land in respect of which title is required
- Land in respect of which rights are required

© Crown copyright and database rights 2021 Ordnance Survey 100030649. You are permitted to use this data solely to enable you to respond to, or interact with, the the organisation that provided you with the data. You are not permitted to copy, sub-licence, distribute or sell any of this data to third parties in any form.

© Crown copyright material is reproduced with the permission of Land Registry under delegated authority from the Controller of HMSO.

This material may not be copied distributed, sold or published without the formal permission of Land Registry. Only an official copy of a title plan or register obtained from the Land Registry may be used for legal or other official purposes.

Contains OS data © Crown Copyright and database right 2020

Client: SURREY COUNTY COUNCIL | Homes England | Runnymede Borough Council

N

Designer: ardent infrastructure and regeneration

Project: A320 CORRIDOR (OTTERSHAW TO CHERTSEY AND M25 JUNCTION 11) IMPROVEMENT SCHEME

Drawing Title: MAP REFFERED TO IN THE SURREY COUNTY COUNCIL (A320 CORRIDOR (OTTERSHAW TO CHERTSEY AND M25 JUNCTION 11) IMPROVEMENT SCHEME) COMPULSORY PURCHASE ORDER 2022
Sheet 18 out of 21

Status	Revision
FINAL	002
Scale 1:1,250 @ A3	Date 17/02/2022
Spatial Reference System: British National Grid	

0 2 4 8 12 16 20 24 28 32 36 40 44 48 52 56 60 64 Metres

Drawn By	Checked By	Approved By
E.ILIAS	J.SAMAOLI	M.CROWTHER

Drawing reference: 056_ARDG_A320_CPO_r6

This document is not to be used in whole or in part other than for the intended purpose and project for which it was prepared and provided.

Plot Date: Thursday, February 17, 2022 12:39 PM
File Name: C:\Users\Evangelos Iliast\Documents\ArcGIS\Projects\Surrey CC A320\Surrey CC A320_r6.aprx

THE COMMON SEAL OF SURREY
COUNTY COUNCIL WAS HEREUNTO AFFIXED IN
THE PRESENCE OF AND ATTESTED BY:


Nancy O'Shaughnessy

DIRECTOR OF LAW AND GOVERNANCE/AUTHORISED SIGNATORY

DATED THIS 31st DAY OF March 2022

34.5m
36.8m
35.7m
59
58
60
55
Posts
Track
Drain
63
61
64
60
Station
65
62
66
69
68
67
82
83
Mast
Nursery
43
20
TRINGHAM CLOSE

KEY PLAN

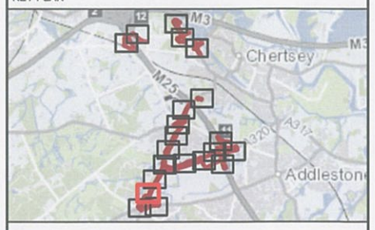

Key

- CPO Boundary
- Land in respect of which title is required
- Land in respect of which rights are required

© Crown copyright and database rights 2021 Ordnance Survey 100030649. You are permitted to use this data solely to enable you to respond to, or interact with, the the organisation that provided you with the data. You are not permitted to copy, sub-licence, distribute or sell any of this data to third parties in any form.

© Crown copyright material is reproduced with the permission of Land Registry under delegated authority from the Controller of HMSO.

This material may not be copied distributed, sold or published without the formal permission of Land Registry. Only an official copy of a title plan or register obtained from the Land Registry may be used for legal or other official purposes.

Contains OS data © Crown Copyright and database right 2020

Client: SURREY COUNTY COUNCIL | Homes England | Runnymede Borough Council

N

Designer: ardent infrastructure and regeneration

Project
A320 CORRIDOR
(OTTERSHAW TO CHERTSEY AND M25 JUNCTION 11)
IMPROVEMENT SCHEME

Drawing Title
MAP REFFERED TO IN THE SURREY COUNTY COUNCIL (A320 CORRIDOR (OTTERSHAW TO CHERTSEY AND M25 JUNCTION 11) IMPROVEMENT SCHEME) COMPULSORY PURCHASE ORDER 2022
Sheet 19 out of 21

Status	Revision
FINAL	002
	Date 17/02/2022
Scale 1:1,250 @ A3	Spatial Reference System: British National Grid

0 2 4 8 12 16 20 24 28 32 36 40 44 48 52 56 60 64 Metres

Drawn By	Checked By	Approved By
E.ILIAS	J.SAMAOLI	M.CROWTHER

Drawing reference
056_ARDG_A320_CPO_r6

This document is not to be used in whole or in part other than for the intended purpose and project for which it was prepared and provided.

Plot Date: Thursday, February 17, 2022 12:39 PM
File Name: C:\Users\Evangelos Ilias\Documents\ArcGIS\Projects\Surrey CC A320\Surrey CC A320_r6.aprx

THE COMMON SEAL OF SURREY
COUNTY COUNCIL WAS HEREUNTO AFFIXED IN
THE PRESENCE OF AND ATTESTED BY:


Nancy B. Shelton

DIRECTOR OF LAW AND GOVERNANCE/AUTHORISED SIGNATORY

DATED THIS 31st DAY OF March 2022

Inset
Scale 1:500@ A3

KEY PLAN

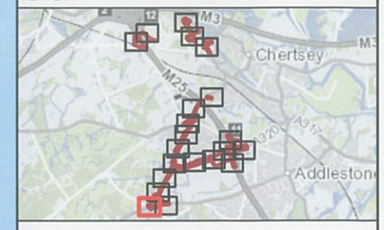

Key

- CPO Boundary
- Land in respect of which title is required
- Land in respect of which rights are required

© Crown copyright and database rights 2021 Ordnance Survey 100030649. You are permitted to use this data solely to enable you to respond to, or interact with, the the organisation that provided you with the data. You are not permitted to copy, sub-licence, distribute or sell any of this data to third parties in any form.

© Crown copyright material is reproduced with the permission of Land Registry under delegated authority from the Controller of HMSO.

This material may not be copied distributed, sold or published without the formal permission of Land Registry. Only an official copy of a title plan or register obtained from the Land Registry may be used for legal or other official purposes.

Contains OS data © Crown Copyright and database right 2020

Client: SURREY COUNTY COUNCIL; Homes England; Runnymede Borough Council

Designer: ardent infrastructure and regeneration

Project: A320 CORRIDOR (OTTERSHAW TO CHERTSEY AND M25 JUNCTION 11) IMPROVEMENT SCHEME

Drawing Title: MAP REFFERED TO IN THE SURREY COUNTY COUNCIL (A320 CORRIDOR (OTTERSHAW TO CHERTSEY AND M25 JUNCTION 11) IMPROVEMENT SCHEME) COMPULSORY PURCHASE ORDER 2022
Sheet 20 out of 21


Status	Revision
FINAL	002
	Date 17/02/2022
Scale 1:1,250 @ A3	Spatial Reference System: British National Grid

Drawn By	Checked By	Approved By
E.ILIAS	J.SAMAOLI	M.CROWTHER

Drawing reference: 056_ARDG_A320_CPO_r6

This document is not to be used in whole or in part other than for the intended purpose and project for which it was prepared and provided.

Plot Date: Thursday, February 17, 2022 12:37 PM
File Name: C:\Users\Evangelos Ilias\Documents\ArcGIS\Projects\Surrey CC A320\Surrey CC A320_r6.aprx

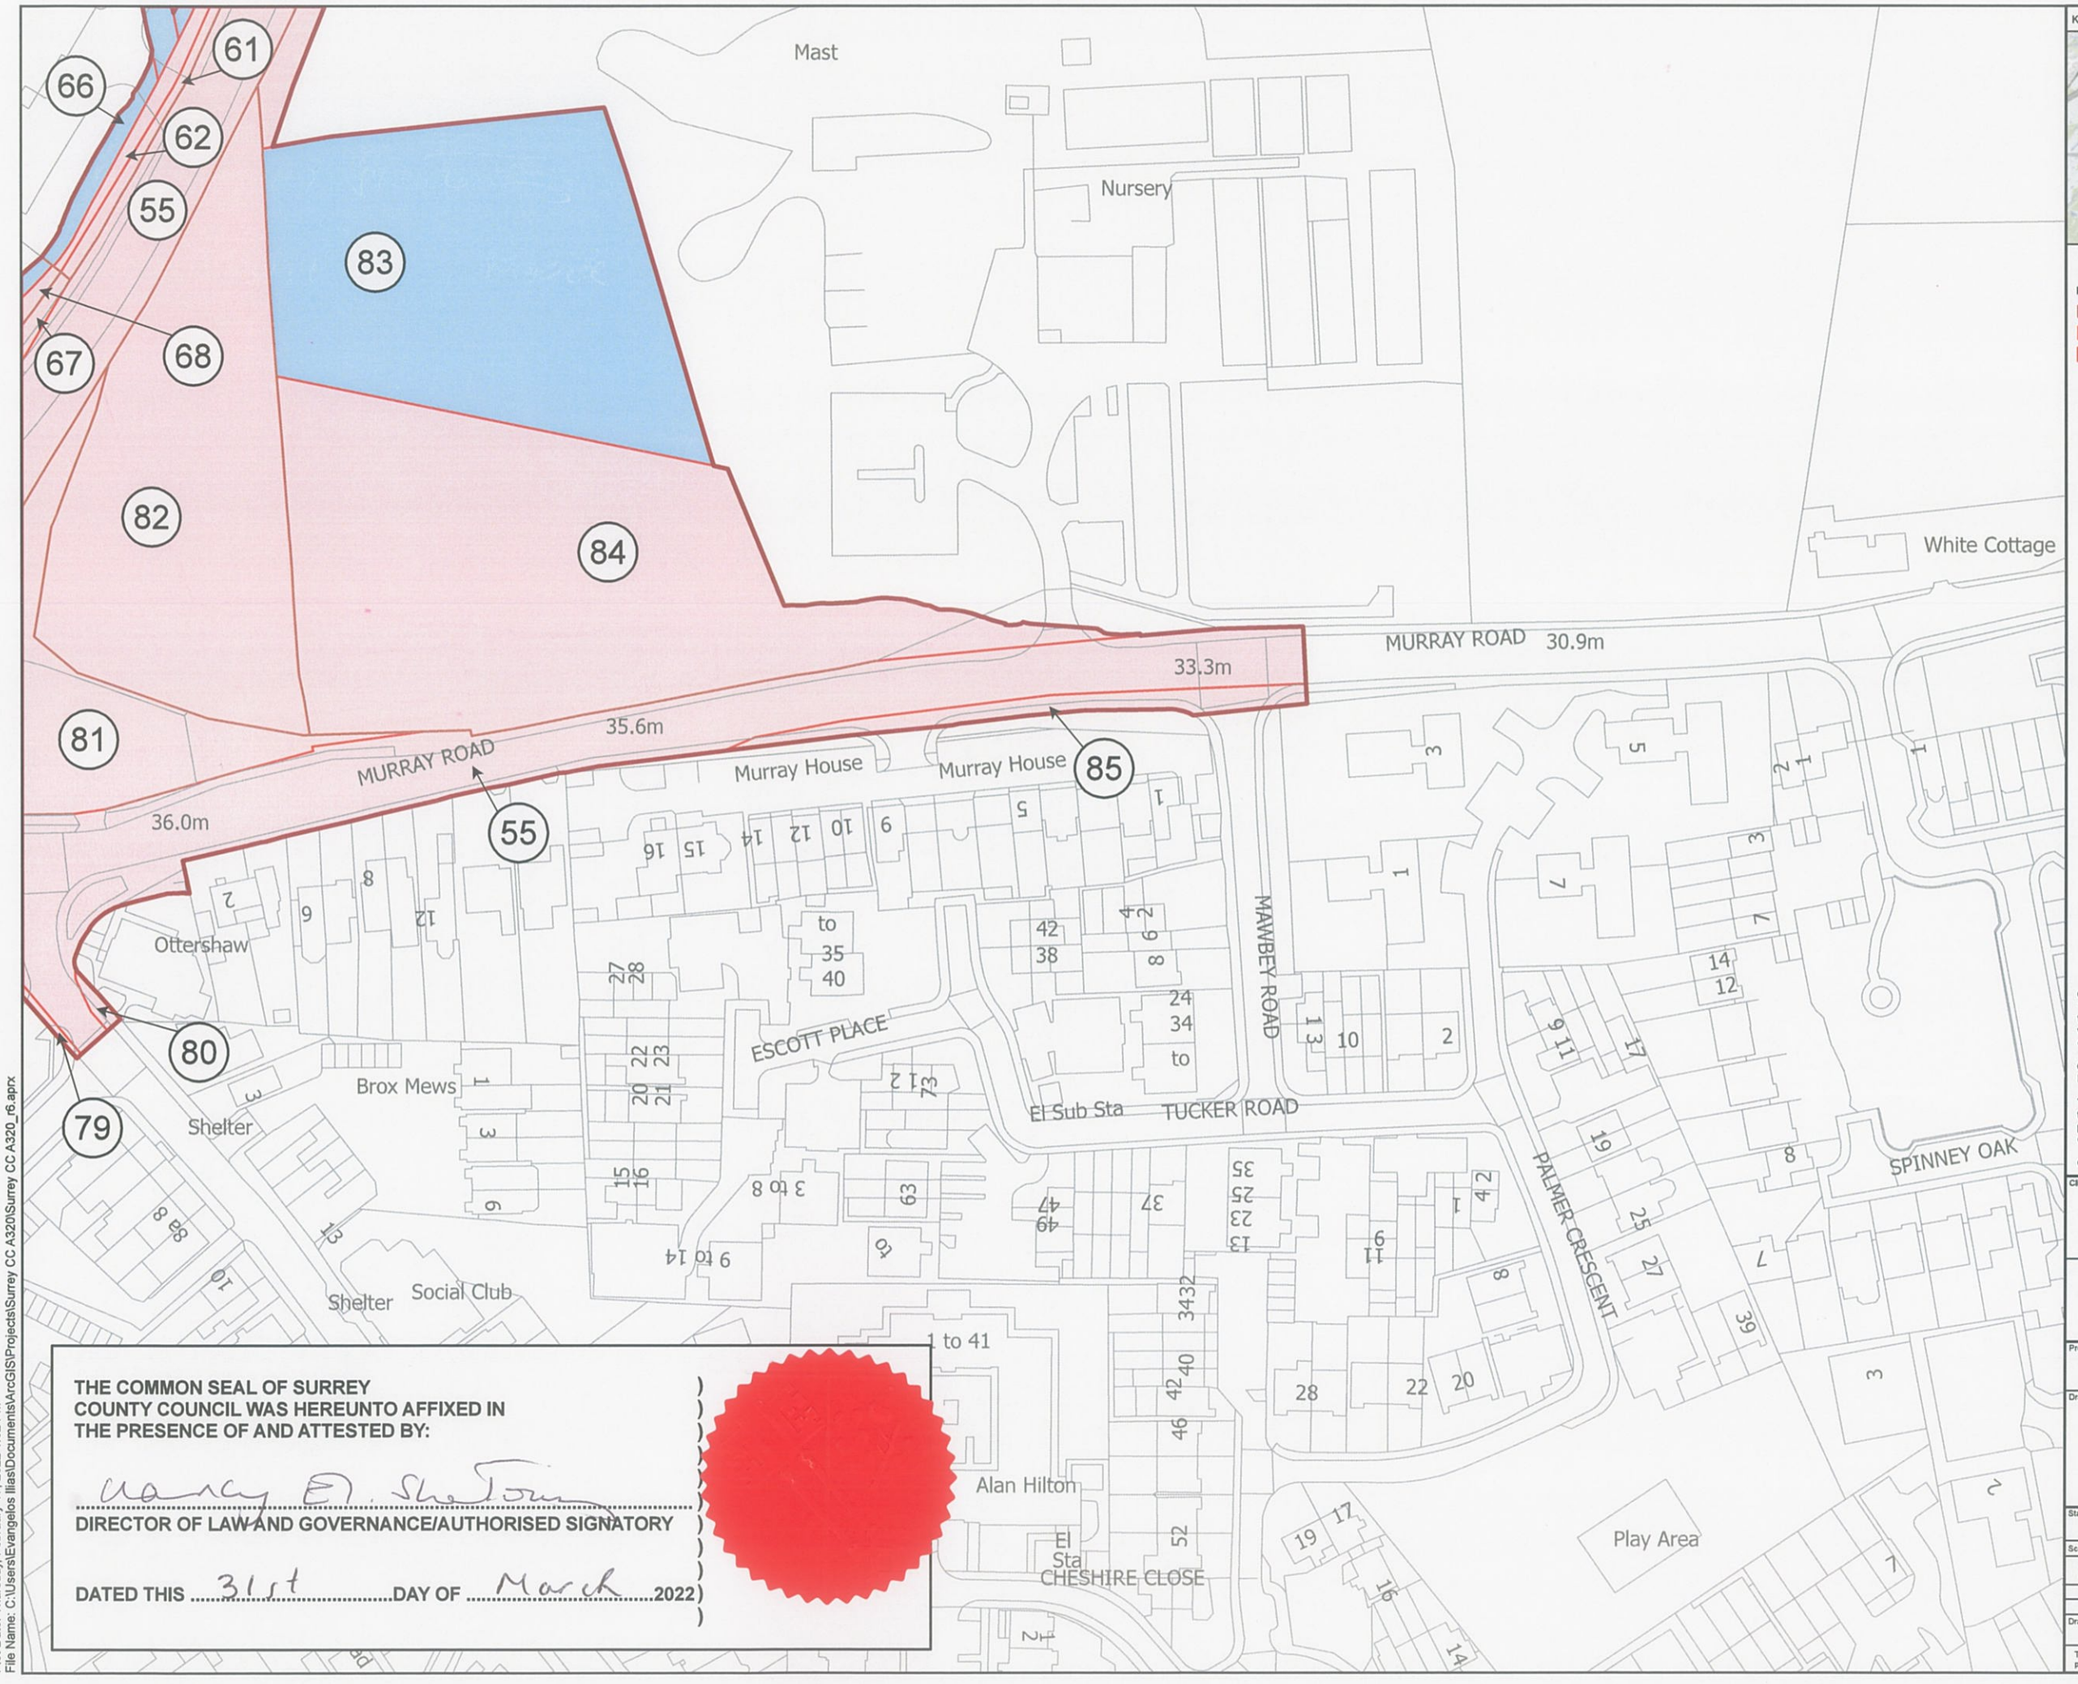

THE COMMON SEAL OF SURREY COUNTY COUNCIL WAS HEREUNTO AFFIXED IN THE PRESENCE OF AND ATTESTED BY:

Nancy El. Shelton

DIRECTOR OF LAW AND GOVERNANCE/AUTHORISED SIGNATORY

DATED THIS 31st DAY OF March 2022

© Crown copyright and database rights 2021 Ordnance Survey 100030649. You are permitted to use this data solely to enable you to respond to, or interact with, the the organisation that provided you with the data. You are not permitted to copy, sub-licence, distribute or sell any of this data to third parties in any form.

© Crown copyright material is reproduced with the permission of Land Registry under delegated authority from the Controller of HMSO.

This material may not be copied distributed, sold or published without the formal permission of Land Registry. Only an official copy of a title plan or register obtained from the Land Registry may be used for legal or other official purposes.

Contains OS data © Crown Copyright and database right 2020

Client: SURREY COUNTY COUNCIL; Homes England; Runnymede Borough Council

N

Designer: ardent infrastructure and regeneration

Project: A320 CORRIDOR (OTTERSHAW TO CHERTSEY AND M25 JUNCTION 11) IMPROVEMENT SCHEME

Drawing Title: MAP REFFERED TO IN THE SURREY COUNTY COUNCIL (A320 CORRIDOR (OTTERSHAW TO CHERTSEY AND M25 JUNCTION 11) IMPROVEMENT SCHEME) COMPULSORY PURCHASE ORDER 2022 Sheet 21 out of 21

Status	Revision
FINAL	002
	Date 17/02/2022
Scale 1:1,250 @ A3	Spatial Reference System: British National Grid

0 2 4 8 12 16 20 24 28 32 36 40 44 48 52 56 60 64 Metres

Drawn By	Checked By	Approved By
E.ILIAS	J.SAMAOLI	M.CROWTHER

Drawing reference: 056_ARDG_A320_CPO_r6

This document is not to be used in whole or in part other than for the intended purpose and project for which it was prepared and provided.

Plot Date: Thursday, February 17, 2022 1:02 PM
File Name: C:\Users\Evangelos Ilias\Documents\ArcGIS\Projects\Surrey CC A320\Surrey CC A320_r6.aprx