
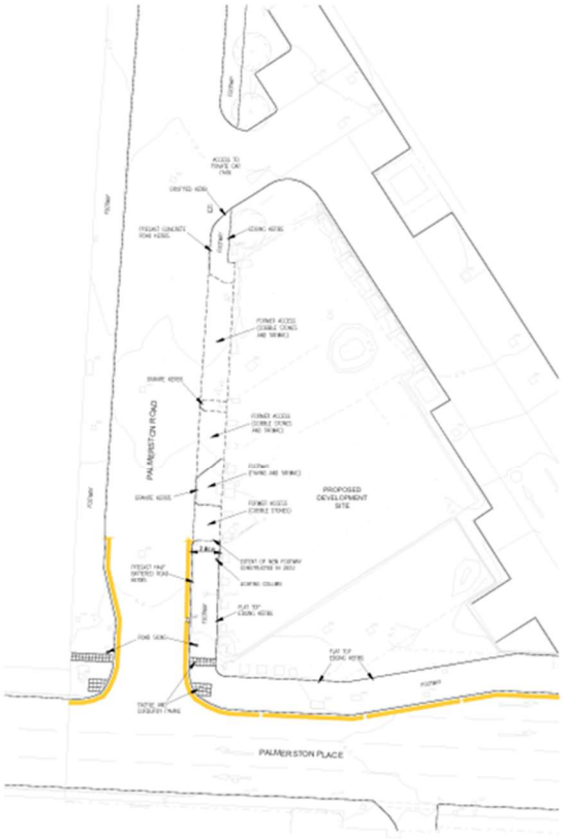


EXISTING ROAD LAYOUT
SCALE 1:200

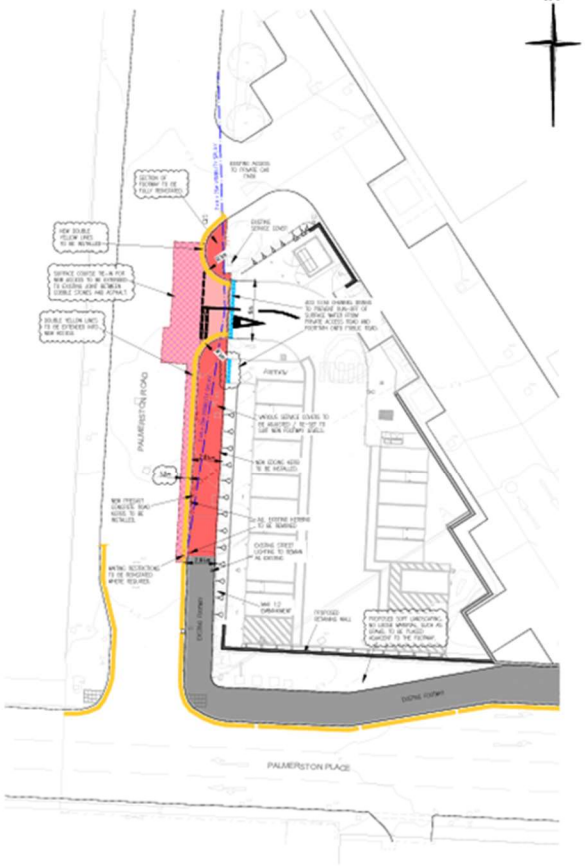

PROPOSED FOOTWAY REINSTATEMENT
SCALE 1:200

SCALE 1:200 Metres

Do not scale from this drawing

SAFETY HEALTH AND ENVIRONMENTAL INFORMATION

IN ADDITION TO THE HAZARDS/RISKS NORMALLY ASSOCIATED WITH THE TYPES OF WORK DETAILED ON THIS DRAWING, NOTE THE FOLLOWING RISKS AND INFORMATION.

RISKS LISTED HERE ARE NOT EXHAUSTIVE, REFER TO DESIGN ASSESSMENT FORM NO. 167173/DAF-01

- EXISTING UNC SERVICES
- RESTRICTED SITE
- INTERFACE WITH PUBLIC
- WORK TO HIGHWAYS
- POTENTIAL UNEMPLOYED CRIMINAL (UXO)

FOR INFORMATION RELATING TO USE, CLEANING AND MAINTENANCE SEE THE HEALTH AND SAFETY FILE

IT IS ASSUMED THAT ALL WORKS WILL BE CARRIED OUT BY A COMPETENT CONTRACTOR WORKING, WHERE APPROPRIATE, TO AN APPROVED METHOD STATEMENT.

GENERAL
ALL WORK TO COMPLY WITH ABERDEEN CITY COUNCIL'S STANDARDS FOR ROAD CONSTRUCTION CONSENT AND ADOPTION

ROADS
1. PRIOR TO ROAD CONSTRUCTION WORKS, CONTRACTOR TO SUBMIT CBR, PSD VALUES AND DETAILS OF ANY CAPPING TO DESIGN ENGINEER FOR APPROVAL AND FOR ONWARD SUBMISSION TO THE COUNCIL.

2. ROAD SIGNS AND MARKINGS TO BE IN ACCORDANCE WITH THE TRAFFIC SIGNS REGULATION AND GENERAL DIRECTIONS 2016.

3. THE CONTRACTOR IS RESPONSIBLE FOR CHECKING THE LINE AND LEVEL OF EXISTING SERVICES PRIOR TO COMMENCEMENT OF WORKS. ANY DISCREPANCIES FROM DESIGN INFORMATION MUST BE REPORTED TO THE SITE MANAGER AND SITE ENGINEER IN WRITING

4. STREET OCCUPATION SHOULD BE SOUGHT FROM THE LOCAL AUTHORITY PRIOR TO ANY WORKS COMMENCING ON A PUBLIC ROAD.

5. THE CONTRACTOR MUST UNDERTAKE CORES OF THE EXISTING ROAD CONSTRUCTION (2no.) TO ESTABLISH THE EXISTING ROAD CONSTRUCTION AT THE EARLIEST OPPORTUNITY.

LEGEND

- NEW ADOPTABLE ROAD CONSTRUCTION
- EXTENT OF LAP JOINTS REFER TO CONSTRUCTION DETAILS
- EXISTING FOOTWAY CONSTRUCTION
- NEW ADOPTABLE FOOTWAY CONSTRUCTION
- PROPOSED CHANNEL DRAIN CONNECTED TO PRIVATE SURFACE WATER DRAINAGE
- EXISTING ROAD GULLY
- EXISTING / PROPOSED WAITING RESTRICTING

No.	Date	Description	Dwn	Chkd	Appd
C	02/12/25	ADDED KERBS TO REFLECT CHANGES FROM ALL ROAD...	CD	CF	CF
B	01/12/25	ADDITIONAL STUFF ADDED, UPDATED TO REFLECT CURRENT SITE LAYOUT	CD	CF	CF
A	28/11/25	FOOTWAY POINTS MOVED TO SUITE NEW LAYOUT	CD	CF	CF

[redacted]

Hubber

EV CHARGING STATION
69 PALMERSTON ROAD
ABERDEEN

FOOTWAY REINSTATEMENT LAYOUT

Scale @ A1	Status
1:200	For Approval

Drawn	Checked	Approved
CD	CF	CF
Date	Date	Date
02/12/25	02/12/25	02/12/25

Drawing No. 167173/1000 | Issue C