
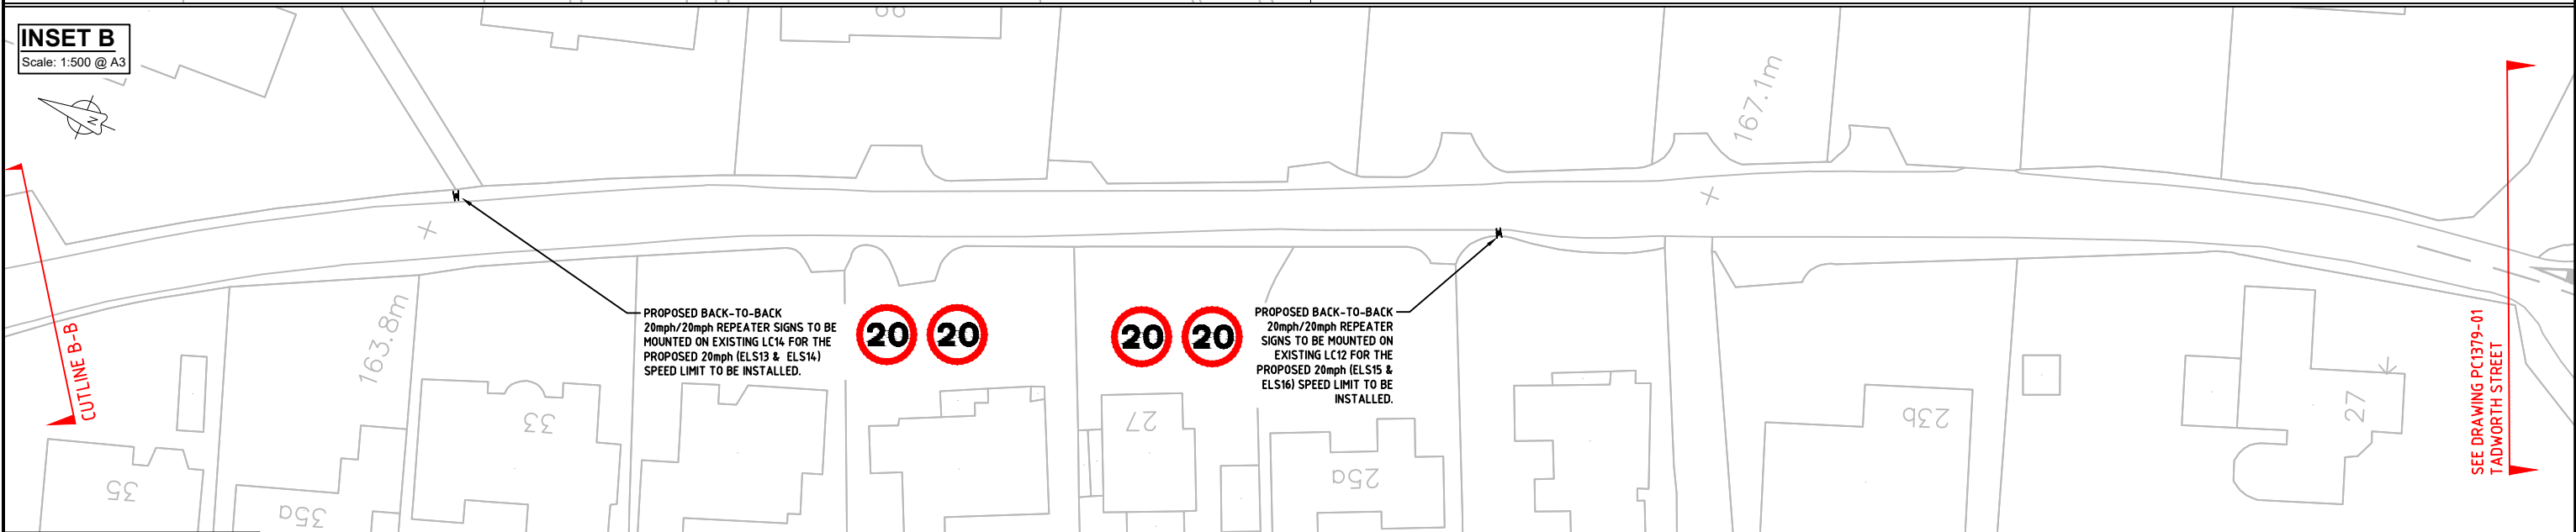
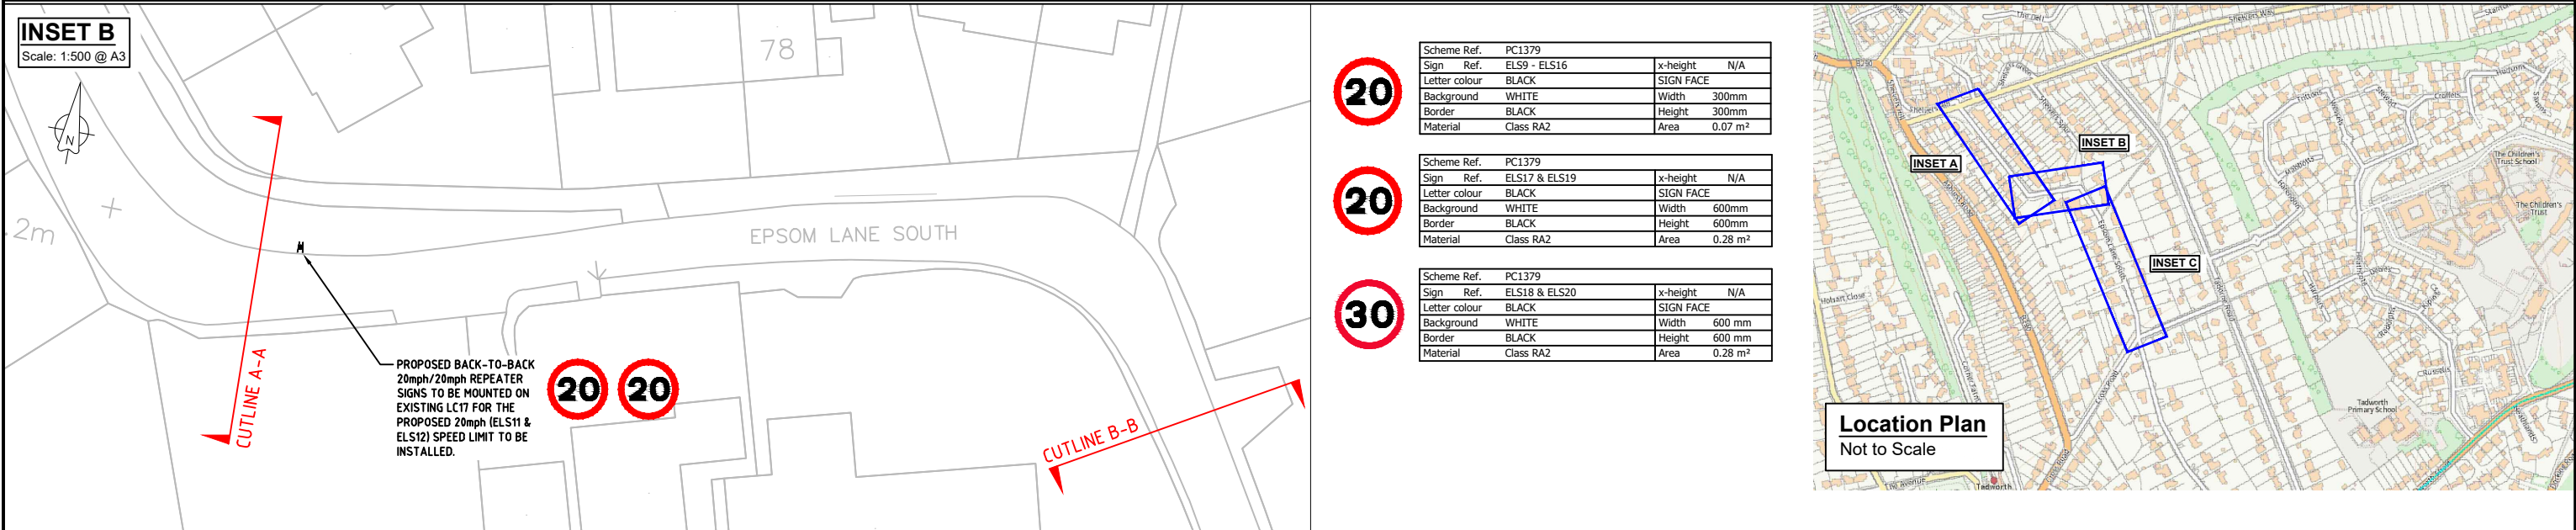


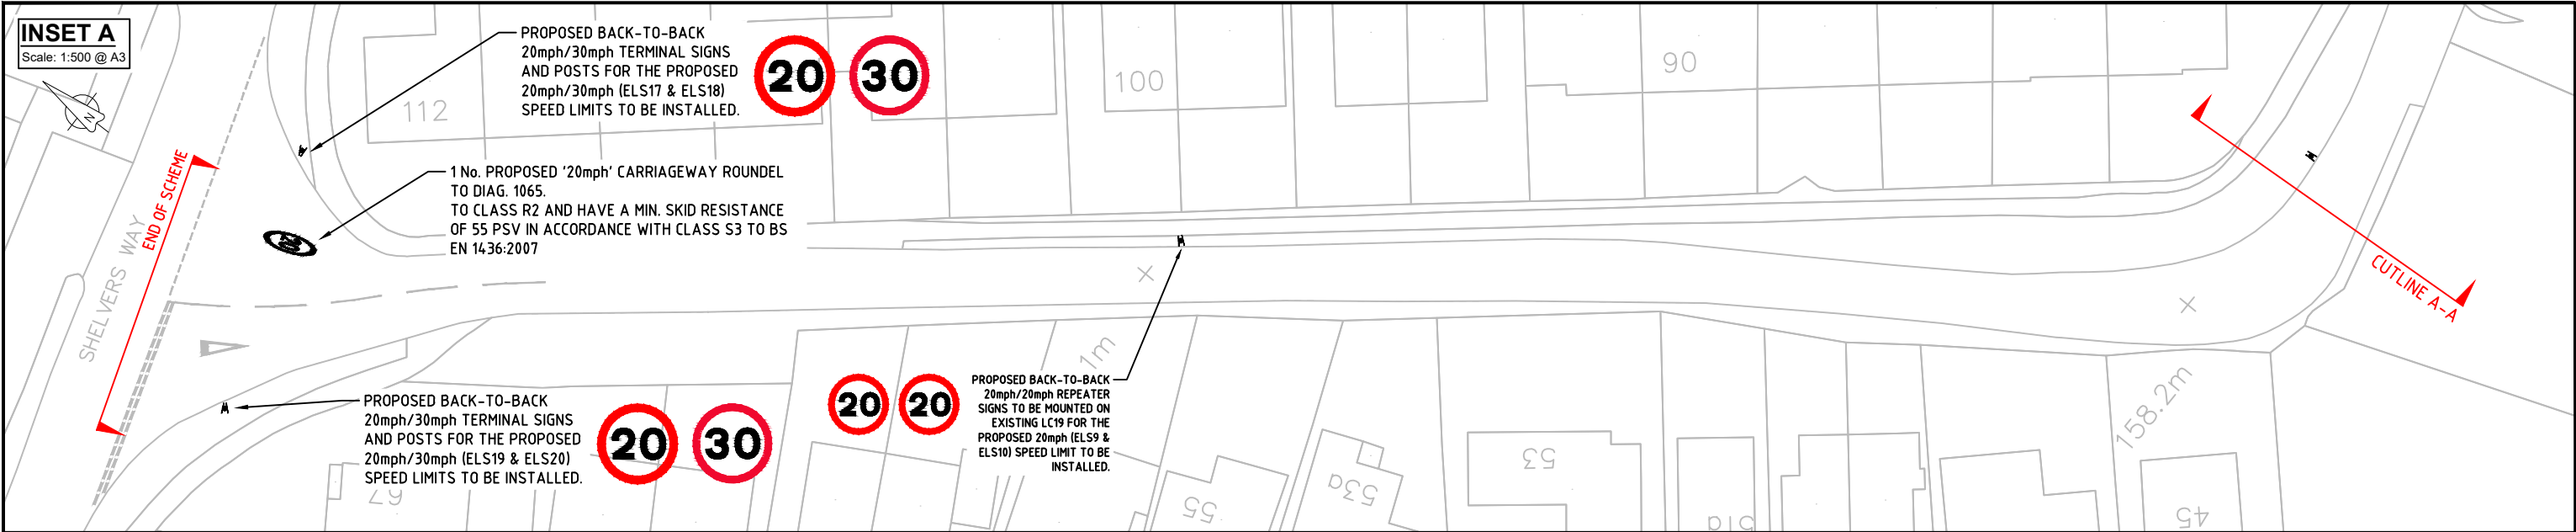

SAFETY, HEALTH AND ENVIRONMENTAL INFORMATION In addition to the hazards/risks normally associated with the types of work detailed on this drawing, note the following significant residual risks. (Reference shall also be made to the Design Hazard Log) CONSTRUCTION MAINTENANCE/CLEANING USE DECOMMISSIONING/DEMOLITION It is assumed that all works will be carried out by a competent contractor working, where appropriate, to an approved method statement.									
Rev.	Description	Drwn	Chkd	Appr	Date	North Point			
						Based upon the Ordnance Survey mapping with the permission of the Controller of Her Majesty's Stationary Office © Crown copyright and database rights 2023 OS 100019613. Unauthorised reproduction infringes Crown copyright and may lead to prosecution or civil proceedings.			
						Drawn by: DM	Checked by: JD	Approved by:	Project Title: Epsom Lane South (Shelvers Way - Cross Road) Tadworth
						Drawn date: 14.08.25	Checked date:	Approved date:	Drawing Title: Proposed Traffic Calming Measures TRO Plan
						SURREY COUNTY COUNCIL			
						Scale: 1:500 @ A3	Project No: PC1379	Drawing No: PC1379-24	Revision: -
						Drawing units:	Classification: TRO	DRAWING 5 OF 7	

File Name: I:\A\PC\allResource Pool\Projects\SE Reigate & Banstead\PC1379 Tadworth Street traffic calming\6. Drawings\Current\PC1379 - TRO Plans.dwg