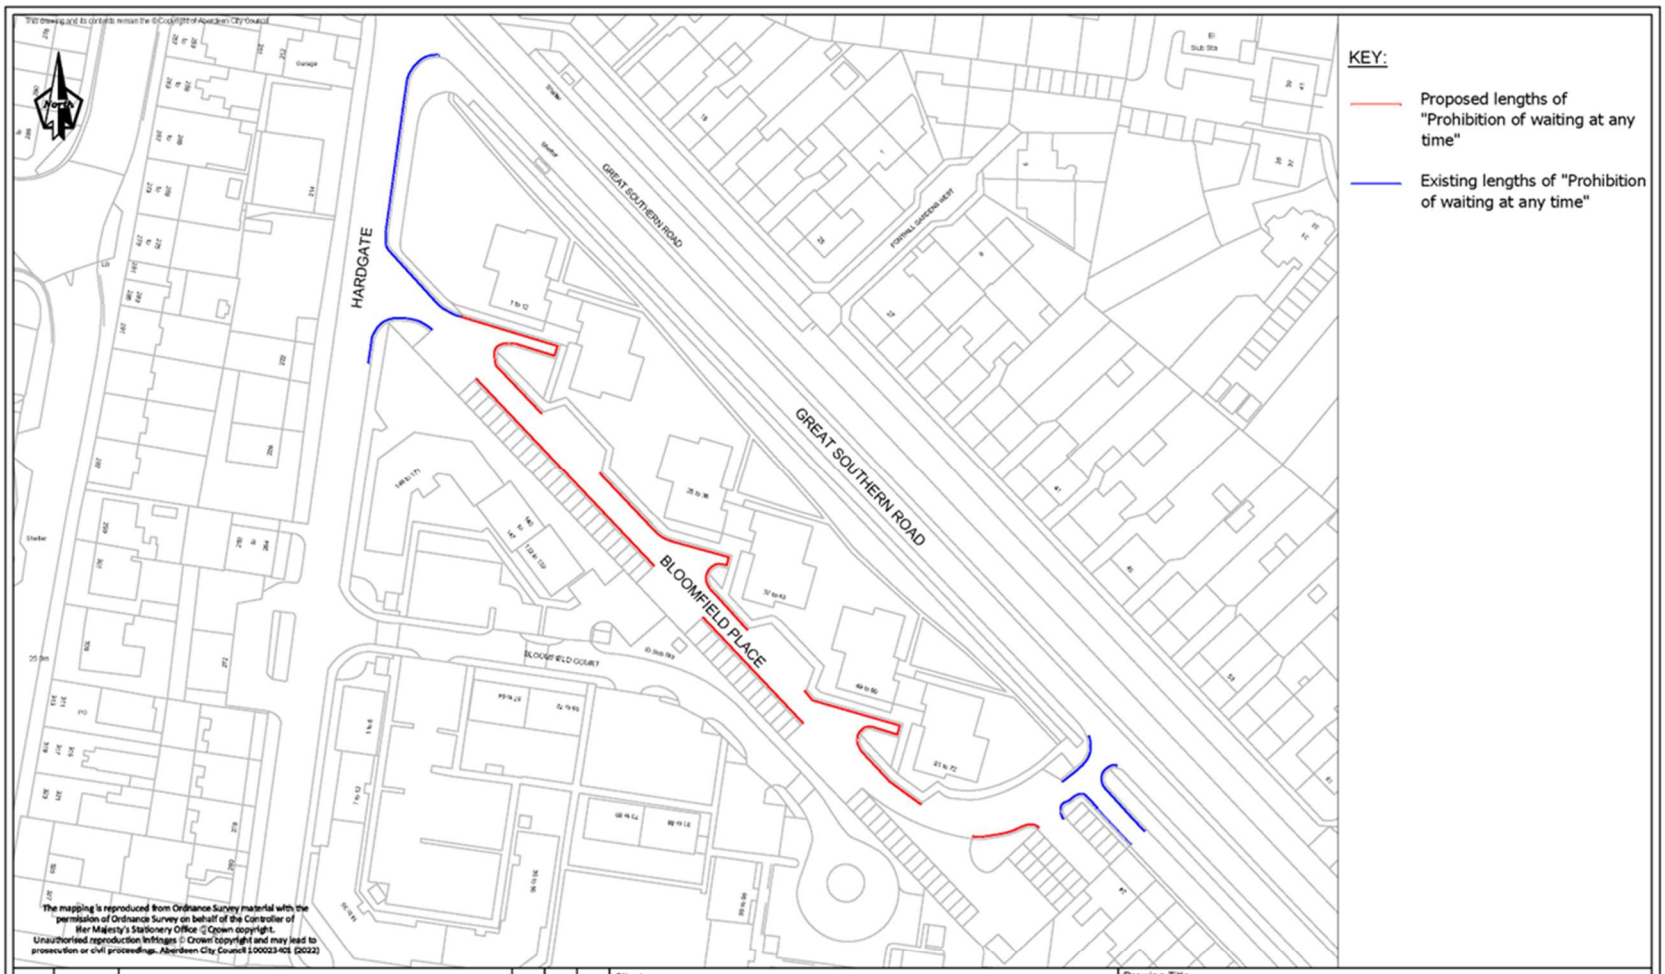


Rev	Date	Details	Orig	Chk'd	App'd

Client: ABERDEEN CITY COUNCIL

Project: Traffic Management & Developer Proposals 26_Q1

ABERDEEN CITY COUNCIL

Operations and Protective Services
Traffic Management and Road Safety

Business Hub 4, Ground Floor North, Marischal College, Broad Street, Aberdeen AB10 1AB
General Enquiries Telephone: 01224 045345

Drawing Title: The Aberdeen City Council (Bloomfield Place, Aberdeen) (Prohibition of Waiting) Order 202_

Originator	Checked	Approved	Date	Project No	Scale	Size
GM	VR	VR	13/10/25		NTS	A3

Drawing No.	SHT No.	Revision
TM-TRO 25-49		0