
NOTES:

1. ALL DIMENSIONS ARE IN METRES UNLESS OTHERWISE STATED.
2. THIS DRAWING CONTAINS COLOURED LINES / INFORMATION THAT MAY NOT BE CLEAR IF REPRODUCED IN BLACK & WHITE.

KEY:

- CARRIAGEWAY
- FOOTWAY
- CYCLE TRACK
- SHARED USE PATH
- HARD SURFACE / ISLAND
- RAISED TABLE
- VERGE / LANDSCAPING
- EARTHWORKS
- MAINTENANCE LAY-BY
- TREE PLANTING
- TRAMLINE AND LADDER PAVING
- CORDUROY PAVING
- BLISTER TACTILE PAVING (CONTROLLED CROSSING - RED COLOUR)
- BLISTER TACTILE PAVING (UNCONTROLLED CROSSING - BUFF COLOUR)
- ROAD MARKING
- TRAFFIC SIGNAL POLE
- LIMIT OF WORKS

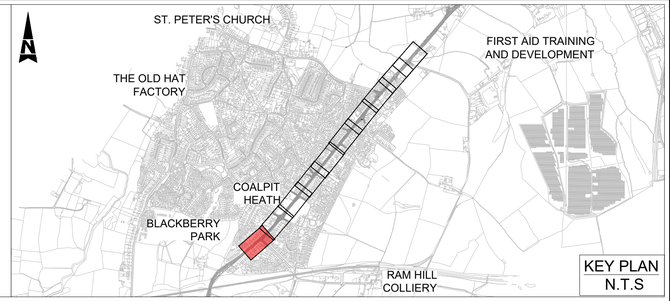

KEY PLAN N.T.S

FOR CONTINUATION SEE DRAWING NO. 5231408-ATK-HGN-A432-DR-CH-000007

FOR CONTINUATION SEE DRAWING NO. 5231408-ATK-HGN-A432-DR-CH-000009


A432 BADMINTON ROAD

KEEP CLEAR


FOOTWAY VARYING WIDTH 1.50m to 2.40m
CYCLE TRACK WIDTH 1.50m
BUS SHELTER
BUS STOP 2.00m
SIGNAL CONTROLLED CROSSING
BUS STOP
BUS SHELTER
BUS SHELTER
MAINTENANCE BAY (LENGTH 8.5m, WIDTH 3.5m)
FOOTWAY VARYING WIDTH 1.50m to 2.90m
CYCLE TRACK 1.50m
SOUTHBOUND LANE 3.20m
NORTHBOUND LANE 3.20m
PARKING BAY (LENGTH 11.37m, WIDTH 2.4m)
SHARED USE PATH
STATION ROAD

129 135 137 139 141 141A 155 157 156 160 162 164 166 168 170 172 176 178 180

6100.000 6120.000 6140.000 6160.000 6180.000 6200.000 6220.000 6240.000 6260.000 6280.000

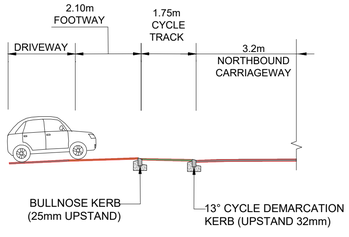

2 00008 TYPICAL CROSS SECTION FOR DRIVEWAY LOCATION
NTS

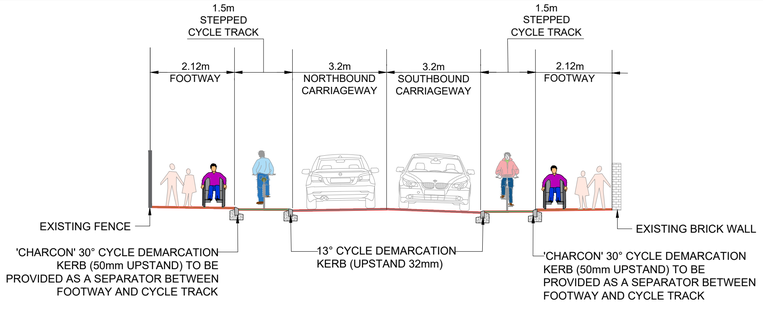

1 00008 TYPICAL CROSS SECTION DETAILS
NTS

FOR CONSTRUCTION

SPEED LIMIT 30mph

Scale 1:250
5m 0m 5m 10m 15m

DRAWING NO:- 5231408-ATK-HGN-A432-DR-CH-000008
SCALE : 1:250
REVISION NO. C01

Funded by UK Government

SCHEME DRAWING
A4174-A432 CYCLE CORRIDOR
SECTION - 6
COALPIT HEATH (SHEET 1 OF 10)