
This map is reproduced from Ordnance Survey material with the permission of Ordnance Survey on behalf of the Controller of Her Majesty's Stationery Office © Crown copyright. Unauthorised reproduction infringes Crown copyright and may lead to prosecution or civil proceedings. (100035409) (2023) | Contains Ordnance Survey data © Crown copyright and database right (2023)

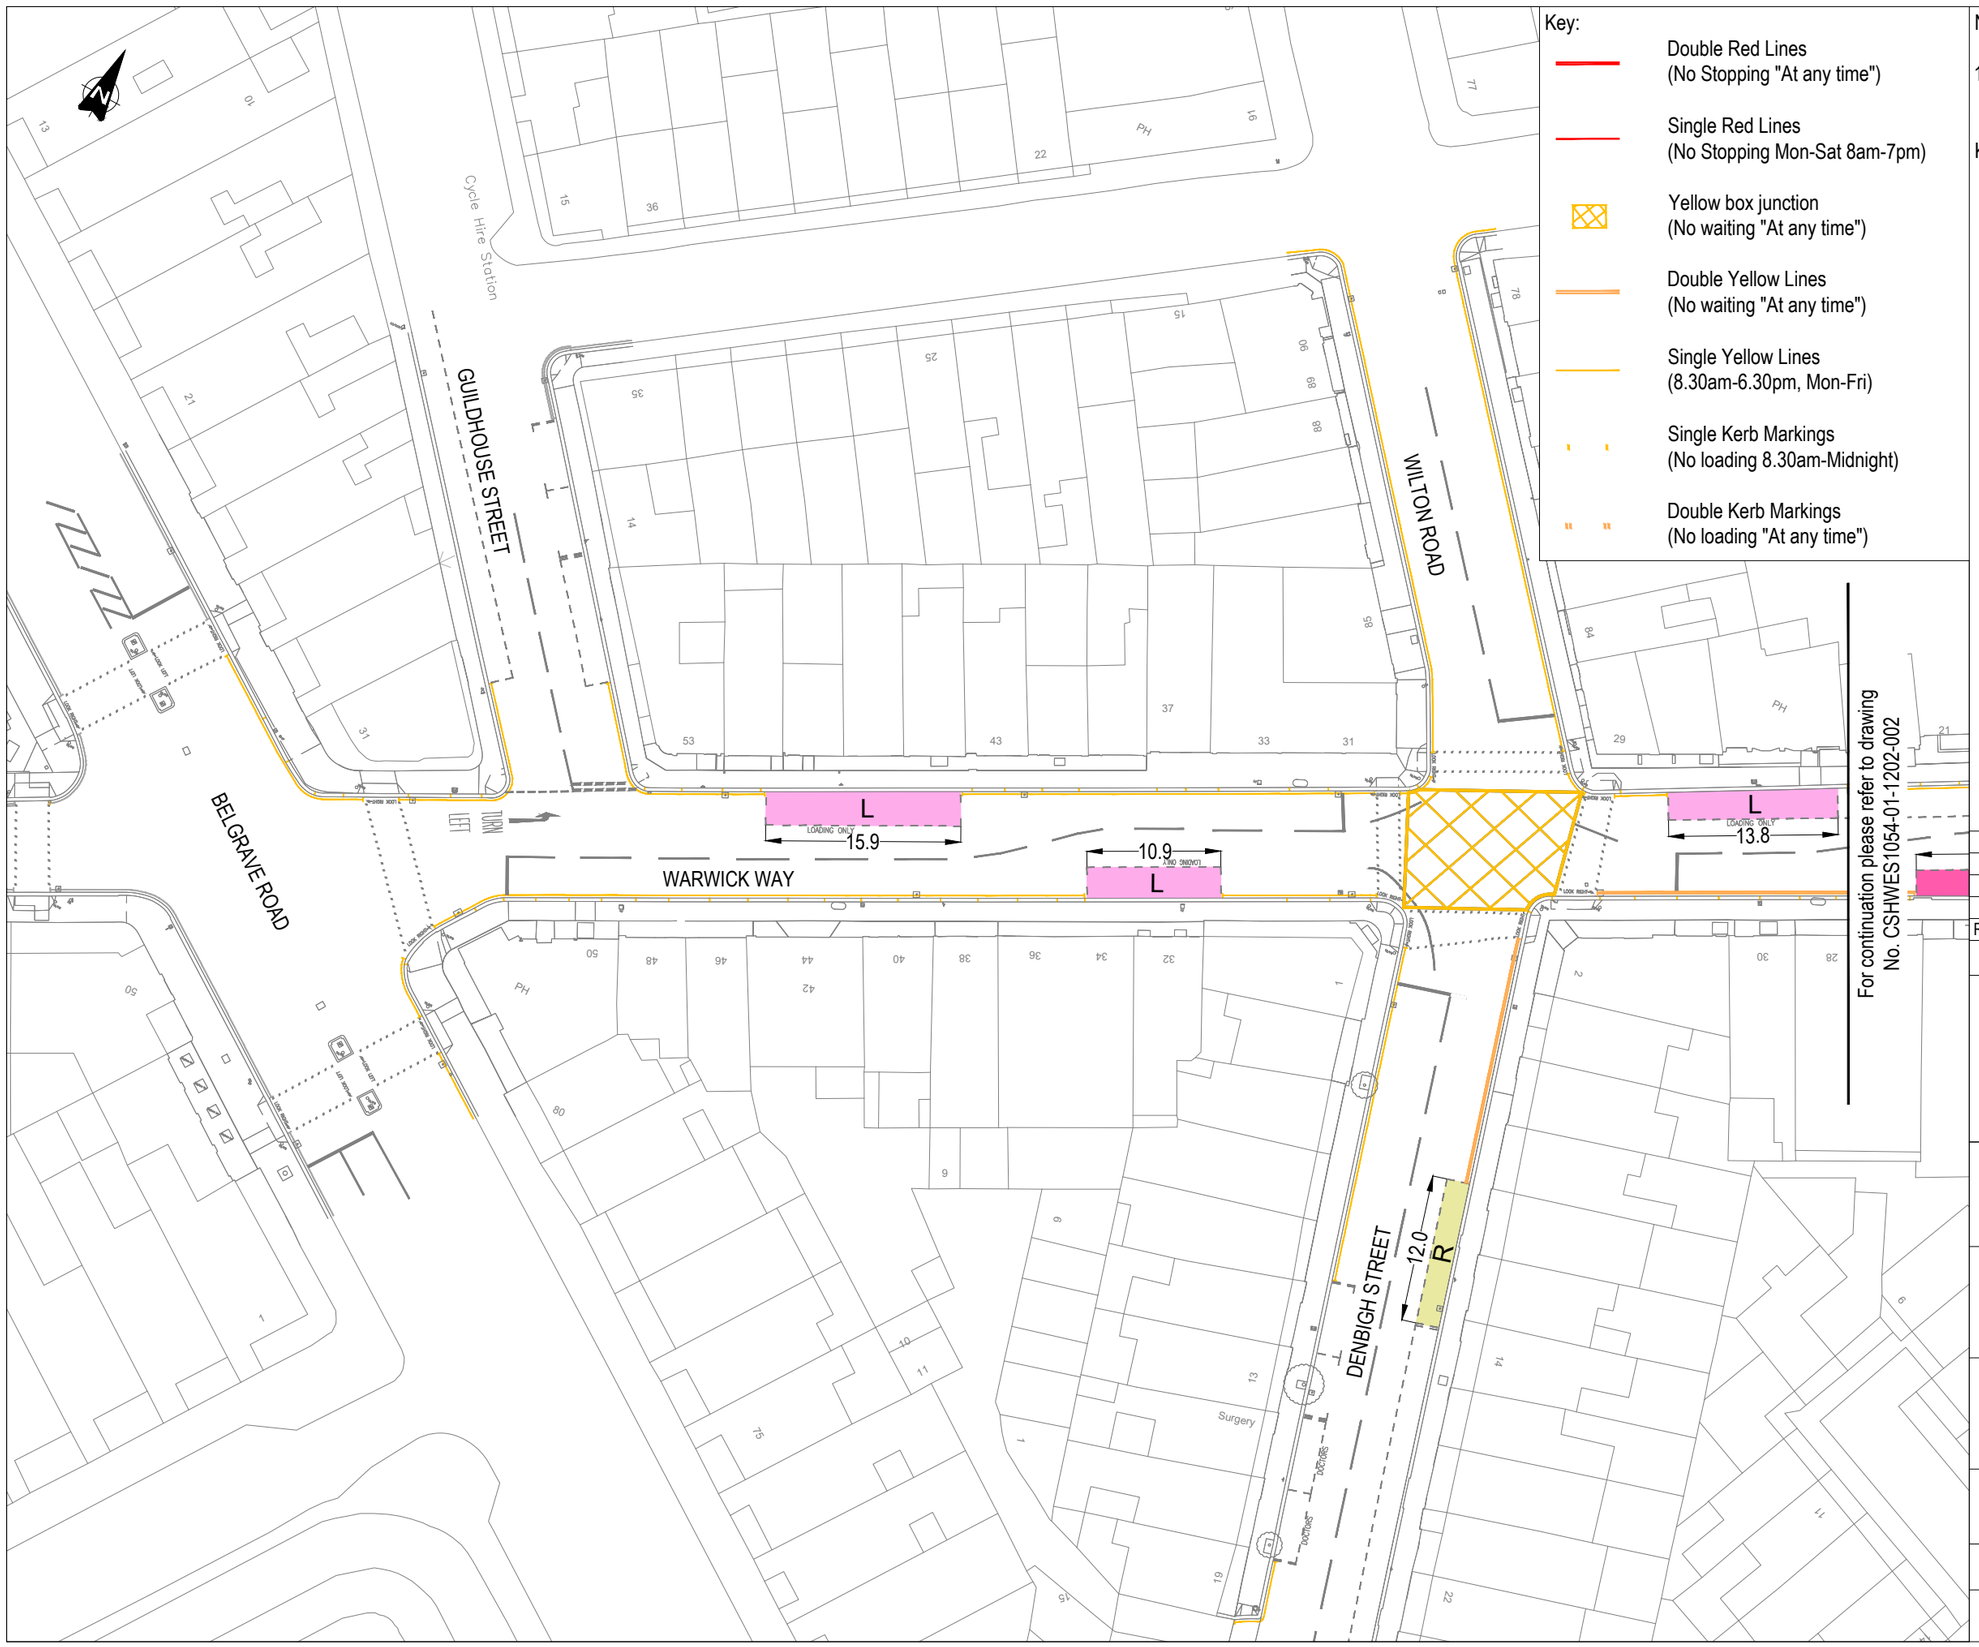

Key:

- Double Red Lines (No Stopping "At any time")
- Single Red Lines (No Stopping Mon-Sat 8am-7pm)
- Yellow box junction (No waiting "At any time")
- Double Yellow Lines (No waiting "At any time")
- Single Yellow Lines (8.30am-6.30pm, Mon-Fri)
- Single Kerb Markings (No loading 8.30am-Midnight)
- Double Kerb Markings (No loading "At any time")

Notes:

1. All dimensions shown are in metres unless otherwise stated.

Key:

- R — Residents' parking (8:30am-10pm Mon-Sat)
- P — Pay-by-Phone Parking (8:30am-6:30pm Mon-Fri,4 hours, No return within 1 hour)
- L — Goods Vehicles Loading Only (8:30am-6:30pm Mon-Fri, max stay 30 mins, no return within 1 hour)
- L — Goods Vehicles Loading Only (8:30am-6:30pm Mon-Fri, max stay 1 hour, no return within 1 hour)

Rev	Date	Description	Drn	Chk	App
D	02-11-2023	Notes and Give Way junction	BS	MM	JC
C	31-10-2023	Loading restrictions amended	BS	MM	JC
B	24-10-2023	Frame size amended	BS	MM	JC
A	23-10-2023	Original Issue	BS	MM	JC

This drawing has been specifically prepared to meet the requirements of the named client and may contain design and innovative features which differ from conventional design standards.

CONWAY great people : great work
5th Floor, 83 Victoria Street, London, SW1H 0HW
Tel: 01732 600 700, Email: info@fmconway.co.uk

Client: City of Westminster

Project: WARWICK WAY AND CHURTON STREET TOWN CENTRE

Drawing Title: TRAFFIC MANAGEMENT ORDERS
EXISTING LAYOUT
SHEET 1 OF 3


Drawing Status: FOR CONSULTATION

Drawn	Date	Scale	Size
BS	02-11-2023	1:500	A3

Drawing No. CSHWES1054-01-1202-001 | Rev D

PLOT DATE: 02/11/2023 13:56:11 |

This map is reproduced from Ordnance Survey material with the permission of Ordnance Survey on behalf of the Controller of Her Majesty's Stationery Office © Crown copyright. Unauthorised reproduction infringes Crown copyright and may lead to prosecution or civil proceedings. (100035409) (2023) | Contains Ordnance Survey data © Crown copyright and database right (2023)

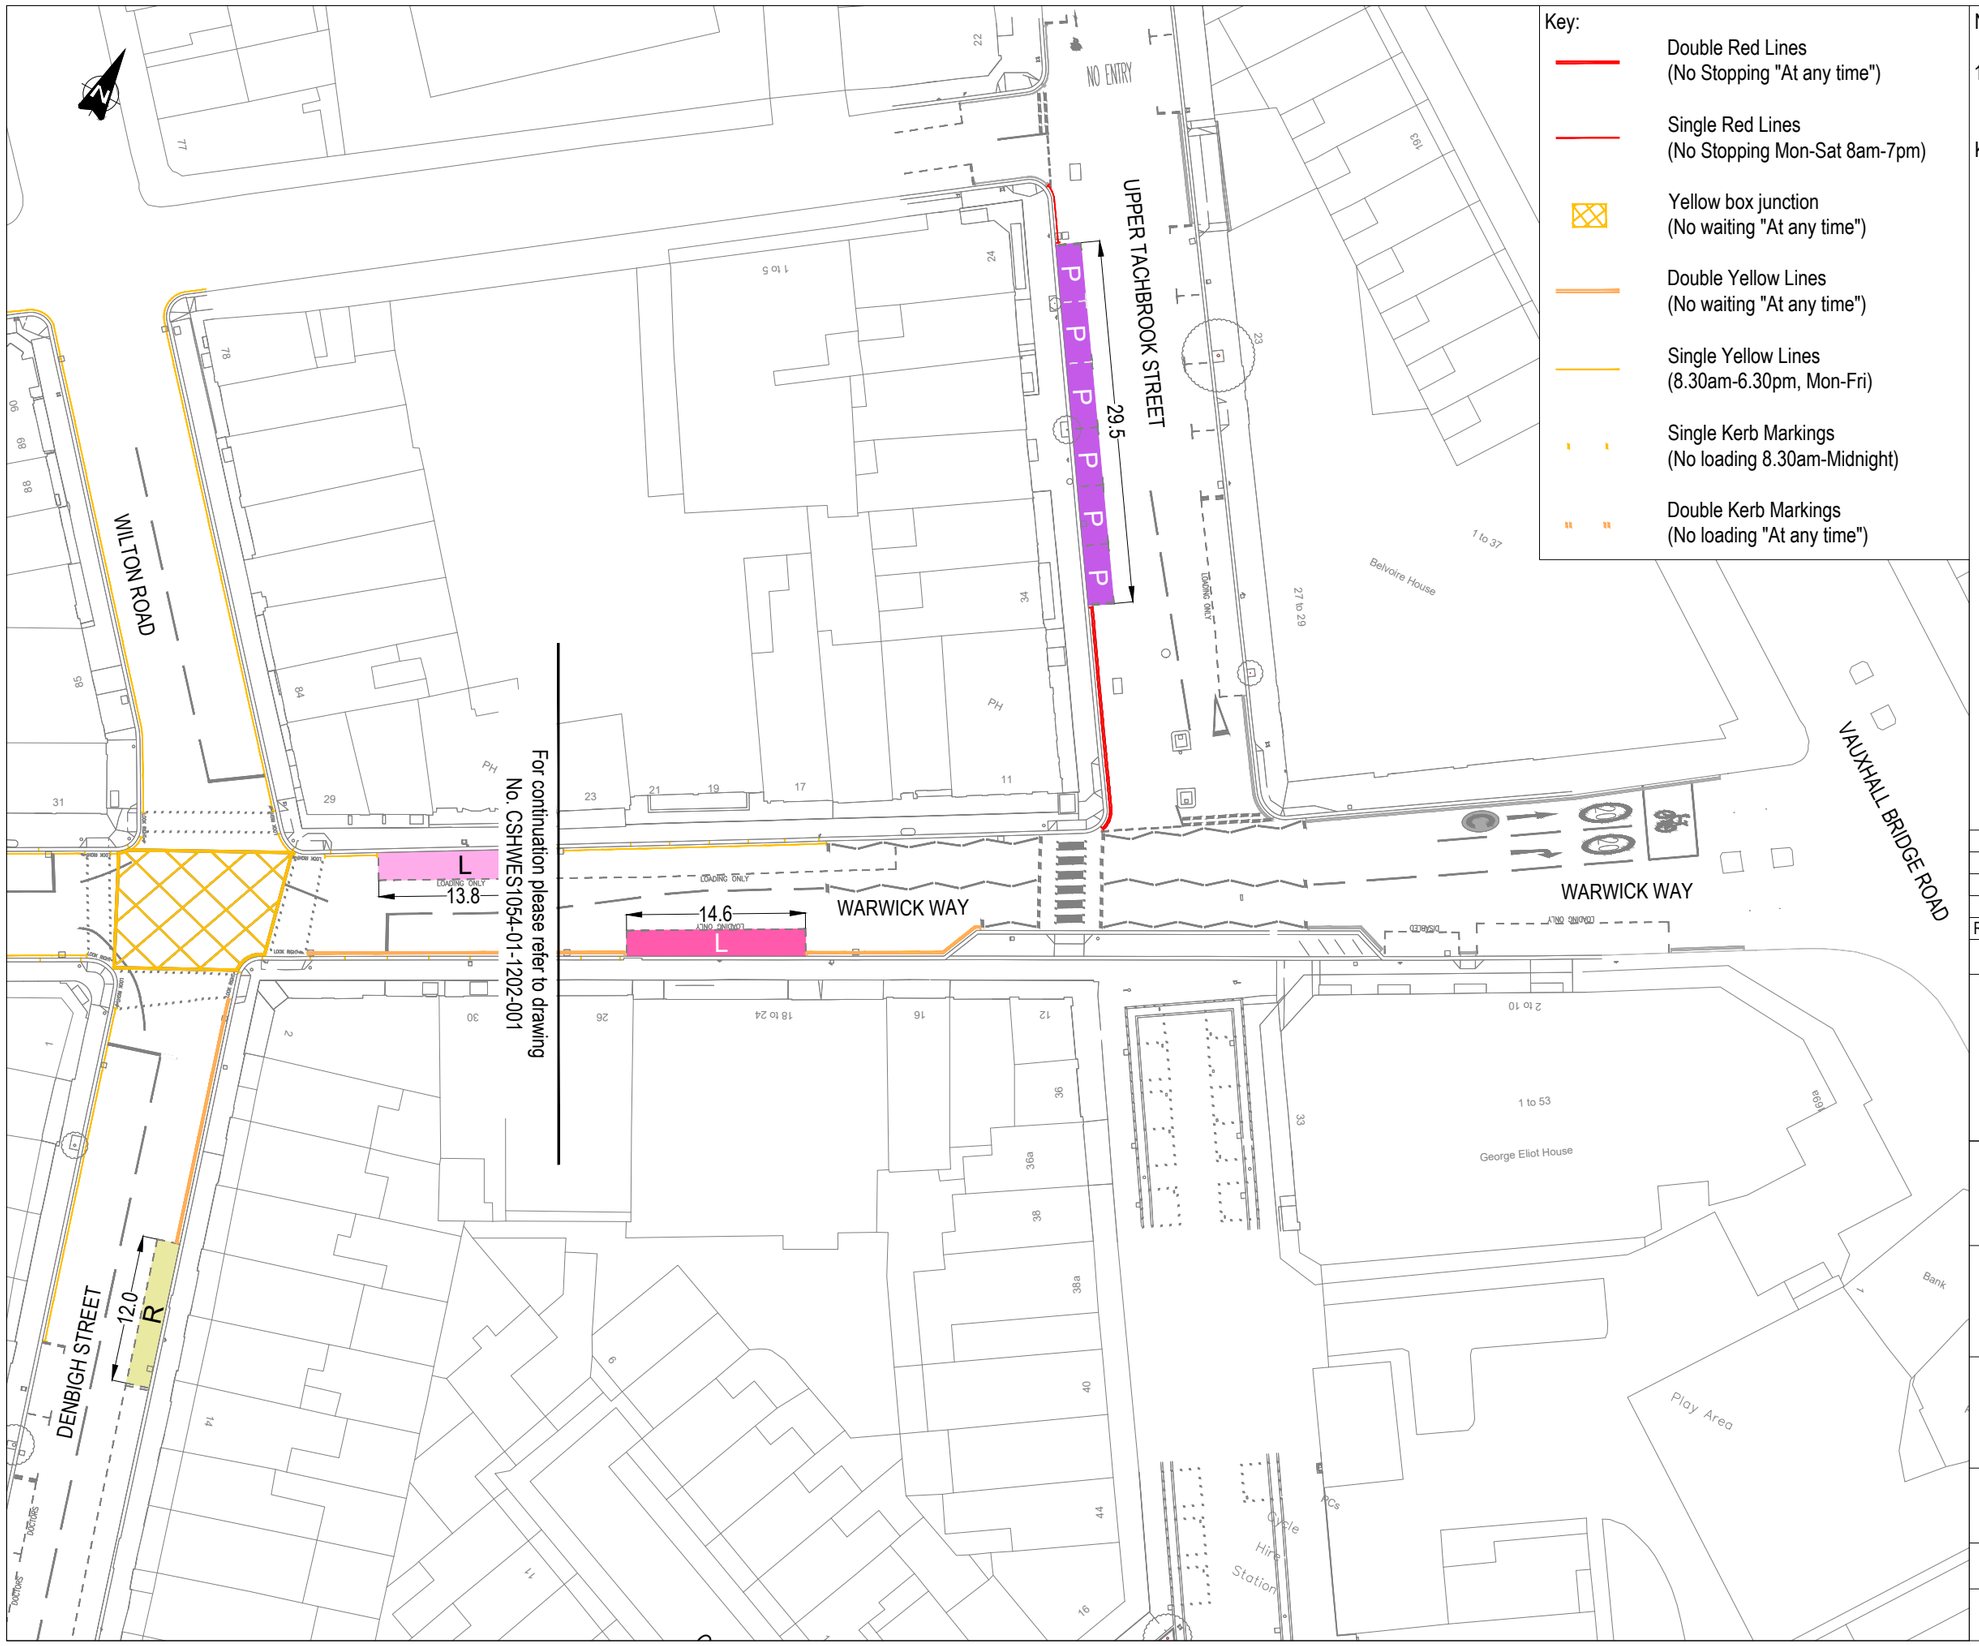

Key:

- Double Red Lines (No Stopping "At any time")
- Single Red Lines (No Stopping Mon-Sat 8am-7pm)
- Yellow box junction (No waiting "At any time")
- Double Yellow Lines (No waiting "At any time")
- Single Yellow Lines (8.30am-6.30pm, Mon-Fri)
- Single Kerb Markings (No loading 8.30am-Midnight)
- Double Kerb Markings (No loading "At any time")

Notes:

1. All dimensions shown are in metres unless otherwise stated.

Key:

- R — Residents' parking (8:30am-10pm Mon-Sat)
- P — Pay-by-Phone Parking (8:30am-6:30pm Mon-Fri,4 hours, No return within 1 hour)
- L — Goods Vehicles Loading Only (8:30am-6:30pm Mon-Fri, max stay 30 mins, no return within 1 hour)
- L — Goods Vehicles Loading Only (8:30am-6:30pm Mon-Fri, max stay 1 hour, no return within 1 hour)

Rev	Date	Description	Drn	Chk	App
D	02-11-2023	Notes and Give Way junction	BS	MM	JC
C	31-10-2023	Loading restrictions amended	BS	MM	JC
B	24-10-2023	Frame size amended	BS	MM	JC
A	23-10-2023	Original Issue	BS	MM	JC

This drawing has been specifically prepared to meet the requirements of the named client and may contain design and innovative features which differ from conventional design standards.

CONWAY great people : great work
5th Floor, 83 Victoria Street, London, SW1H 0HW
Tel: 01732 600 700, Email: info@fmconway.co.uk

Client: City of Westminster

Project: WARWICK WAY AND CHURTON STREET TOWN CENTRE

Drawing Title: TRAFFIC MANAGEMENT ORDERS
EXISTING LAYOUT
SHEET 2 OF 3


Drawing Status: FOR CONSULTATION

Drawn	Date	Scale	Size
BS	02-11-2023	1:500	A3

Drawing No. CSHWES1054-01-1202-002 | Rev D

PLOT DATE: 02/11/2023 13:56:22 |

This map is reproduced from Ordnance Survey material with the permission of Ordnance Survey on behalf of the Controller of Her Majesty's Stationery Office © Crown copyright. Unauthorised reproduction infringes Crown copyright and may lead to prosecution or civil proceedings. (100035409) (2023) | Contains Ordnance Survey data © Crown copyright and database right (2023)

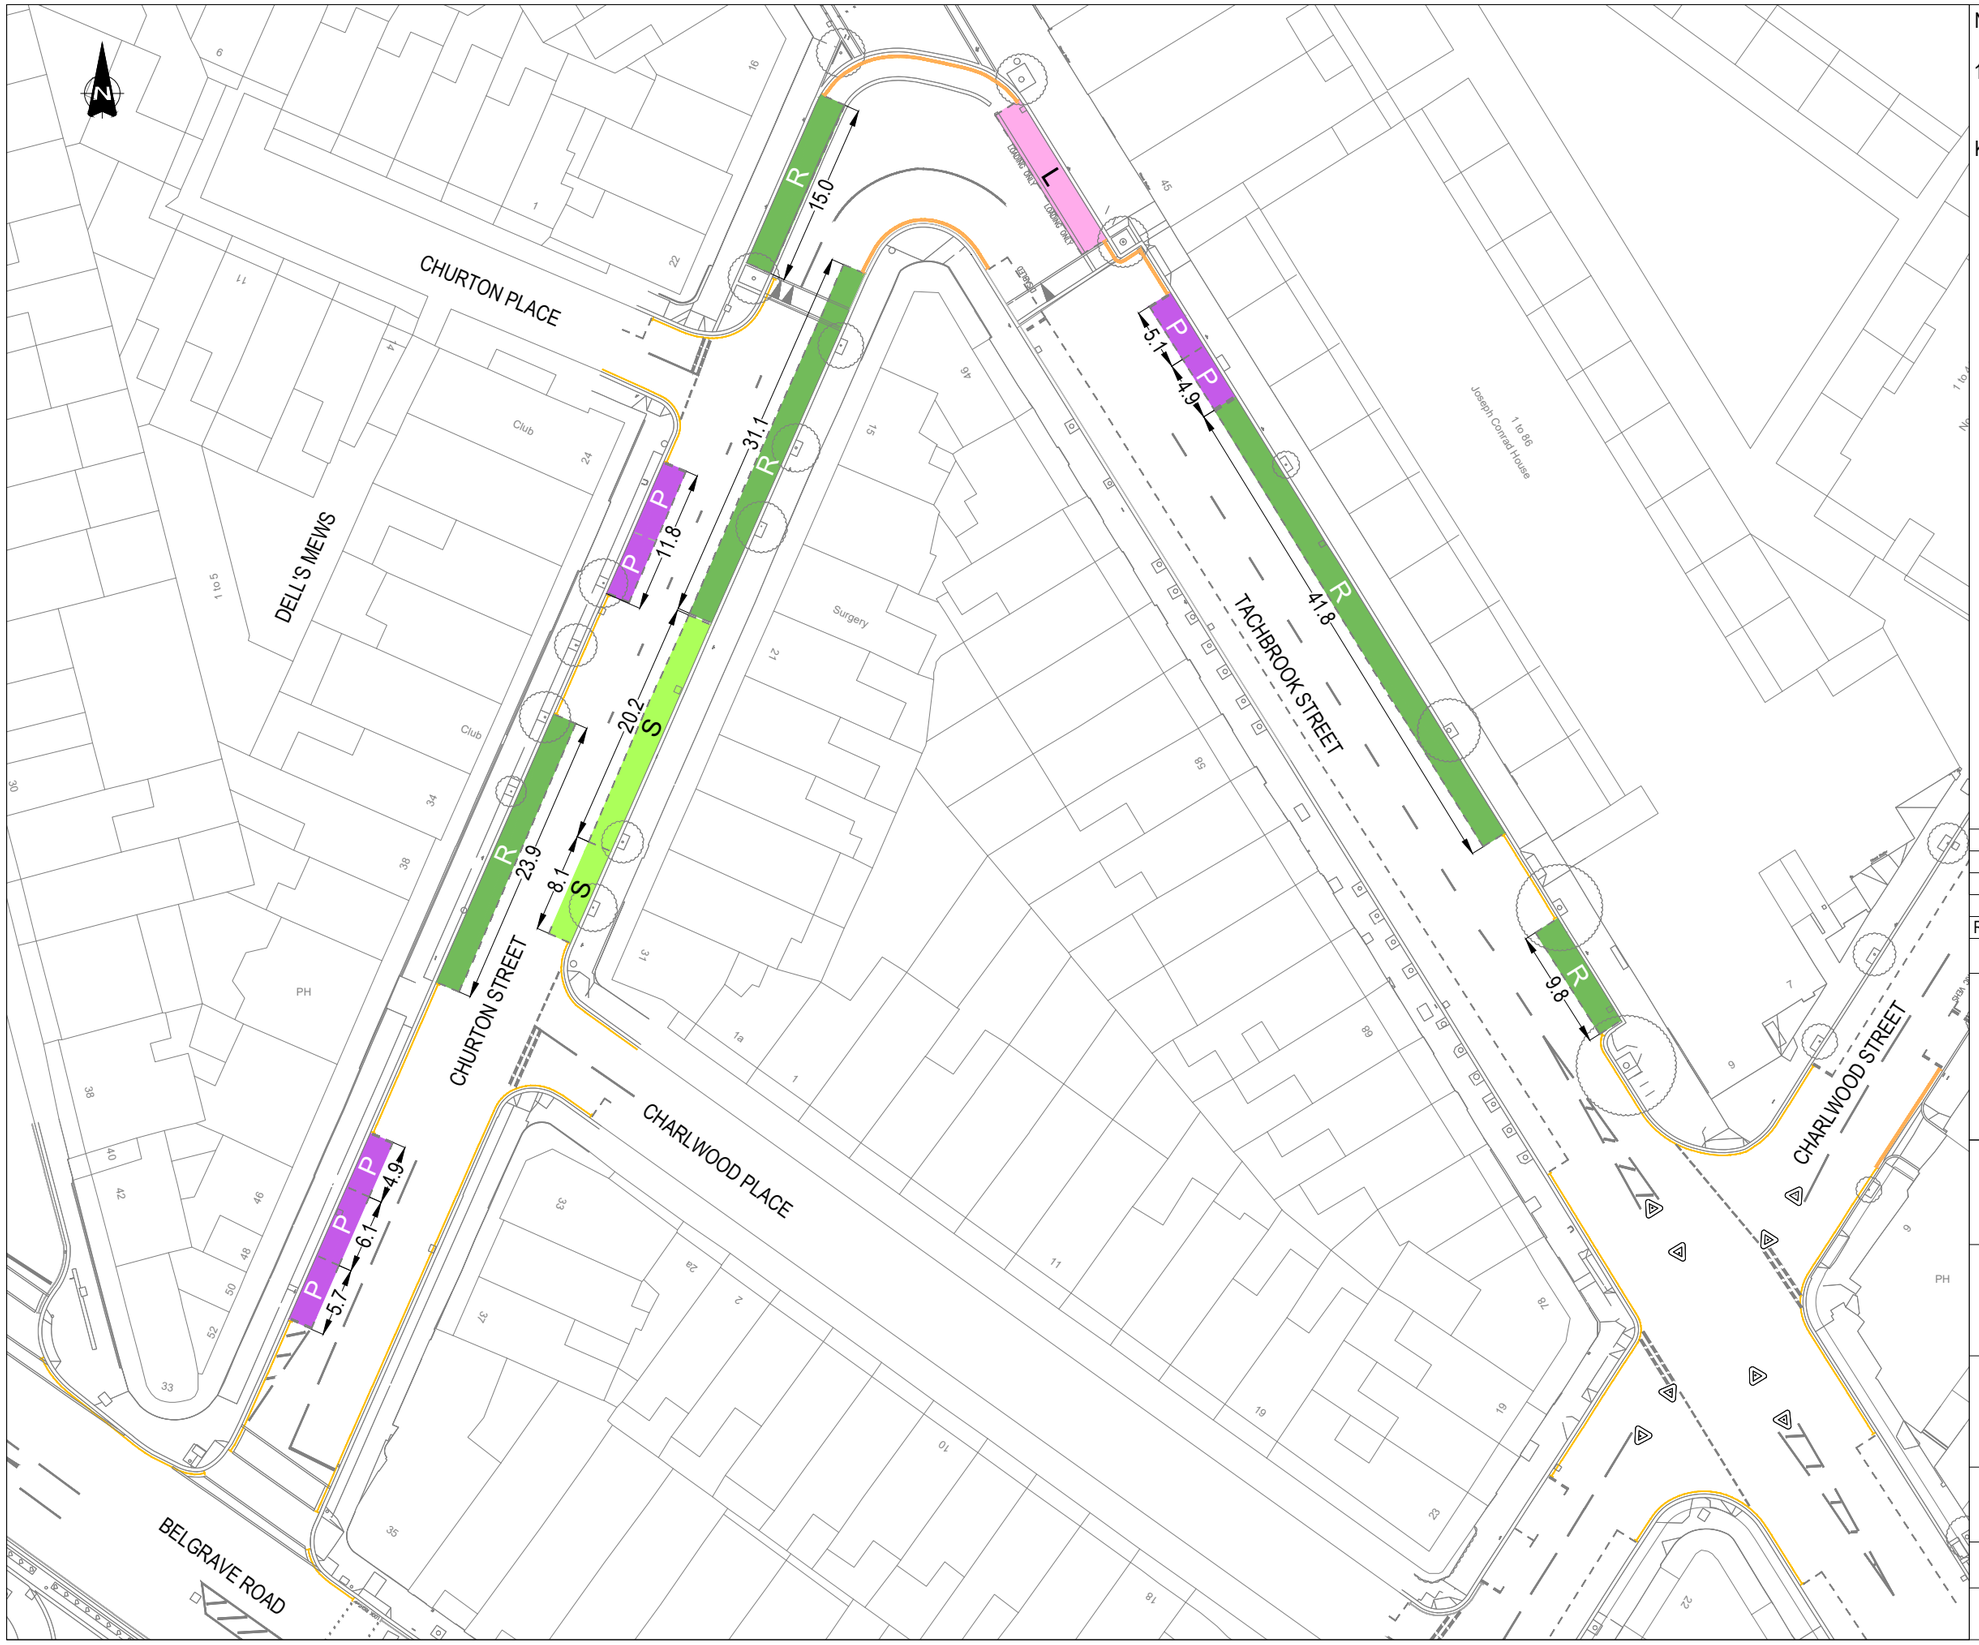

Notes:

1. All dimensions shown are in metres unless otherwise stated.

Key:

R	Residents' parking (8:30am-6:30pm, Mon-Fri)
S	Shared-Use Parking (8.30am-6.30pm, Mon-Fri)
P	Pay-by-Phone Parking (8:30am-6:30pm Mon-Fri, 4 hours, no return within 1 hour)
L	Loading Bay (8:30am-6:30pm Mon-Fri, max stay 30 mins, no return within 1 hour)
	Double Yellow Lines (No waiting "At any time")
	Single Yellow Lines (8.30am-6.30pm, Mon-Fri)

Rev	Date	Description	Drn	Chk	App
D	02-11-2023	Notes	BS	MM	JC
C	31-10-2023	Loading restrictions amended	BS	MM	JC
B	24-10-2023	Frame size amended	BS	MM	JC
A	23-10-2023	Original Issue	BS	MM	JC

This drawing has been specifically prepared to meet the requirements of the named client and may contain design and innovative features which differ from conventional design standards.

CONWAY great people : great work
5th Floor, 83 Victoria Street, London, SW1H 0HW
Tel: 01732 600 700, Email: info@fmconway.co.uk

Client
City of Westminster

Project
WARWICK WAY AND CHURTON STREET TOWN CENTRE

Drawing Title
TRAFFIC MANAGEMENT ORDERS
EXISTING LAYOUT
SHEET 3 OF 3

Drawing Status
FOR CONSULTATION

Drawn	Date	Scale	Size
BS	02-11-2023	1:500	A3

Drawing No. CSHWES1054-01-1202-003
Rev D

PLOT DATE: 02/11/2023 13:34:59 |