


A 3 over 3 Sash - Marginal panes
SCALE 1:20

B 3 over 3 Sash
SCALE 1:20

C 2 over 2 Sash
SCALE 1:20

D 1 over 1 Sash
SCALE 1:20

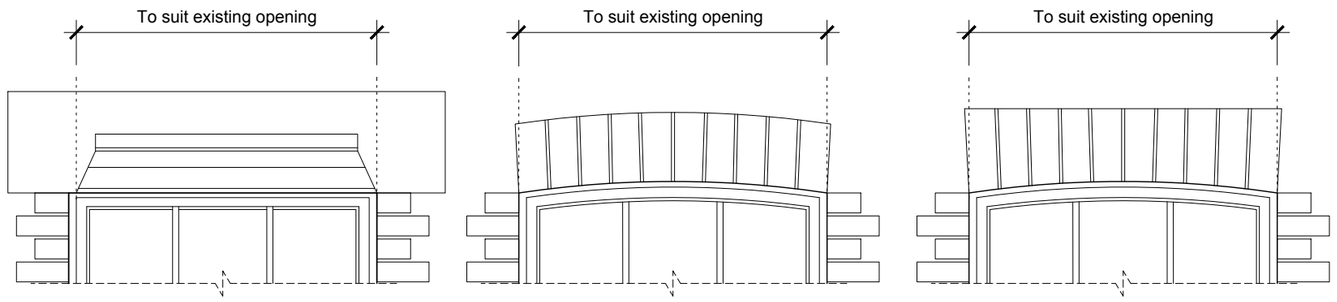

E Decorative stone lintel
SCALE 1:20

F Arched soldier course / arched frame
SCALE 1:20

G Straight soldier course / arched frame
SCALE 1:20

NOTES:

1. Brick and stone surrounds, arches, reveals and cill details are indicative and these original details should not be disturbed. There are three main types of window heads/arches:
   - Decorative stone lintel
   - Arched soldier course
   - Straight soldier course
2. New or upgraded sash window to suit existing structural opening
3. New windows shall replicate the frame dimensions and pattern and profile of glazing bars (see details).
4. ‘Stick on’ / ‘integral’ glazing bars are both acceptable. The profile of the glazing bars must replicate the original glazing bars and shall not exceed 20mm. See detail B, drawing 1202.
5. Where the top sash is arched in the existing condition, this should be replicated in the replacement.
6. Ensure windows fit neatly into existing openings, recessed into the established reveal depth. See details B and C, drawing 1201.
7. Trickle-vents should be concealed. The use of surface mounted trickle-vents is not permitted. See detail D, drawing 1202.
8. Replacement windows should be formed in timber to match the original. Engineered timber such as Accoya or other engineered hardwood are acceptable.
9. Slimline or vacuum double glazed units are acceptable. See details B,C,D,E drawing 1201
   - Slimline double glazing (Det C,E) is typically defined as a window unit that has an overall thickness of 14mm or less. Ordinarily the panes of glass will be 4mm thick, with either a 4mm or 6mm cavity separating the panes.
   - Vacuum double glazing (Det B,D) will ordinarily be 2no. 4mm panes
10. The colour of the frames will be white and the colour of any spacer bars will be white to match.

GENERAL NOTES


For information only. Do not scale. All dimensions to be verified by Contractor on site. Discrepancies to be reported to the Architect. The copyright of this drawing remains with TMR-Studios. No reproduction of this information (in part or whole) without express permission from TMR Studios.

0 0.5m 1m
1.20 @ A3


City of Westminster

Project Name and Number TMR1252 Queens Park Estate Client Westminster retrofit taskforce	Project No_Stage_Drawing No TR1252-DR-1200
Drawing Title Window details 1/3	Rev A
	Scale 1:20@A3
	Date 2026.05.14


TANYA RAINSLEY
RIBA Chartered Member
arb Architects Registration Board Reg No. 139723F
TMR Studios Ltd. t: 07956 885 23724 e:info@tmr-studios.com
Beauchamp Road, Bristol, BS7 8LQ Company No: 09566223

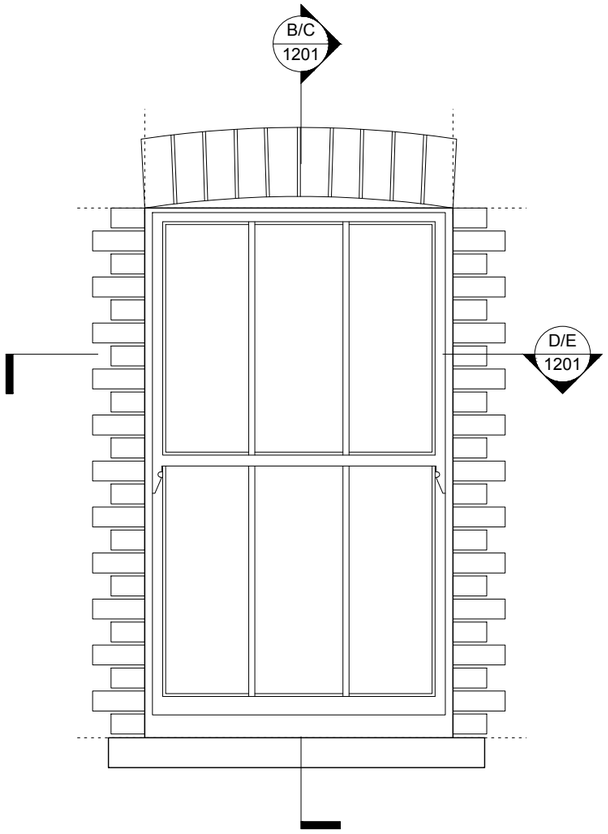


A Typical Elevation
SCALE 1:20

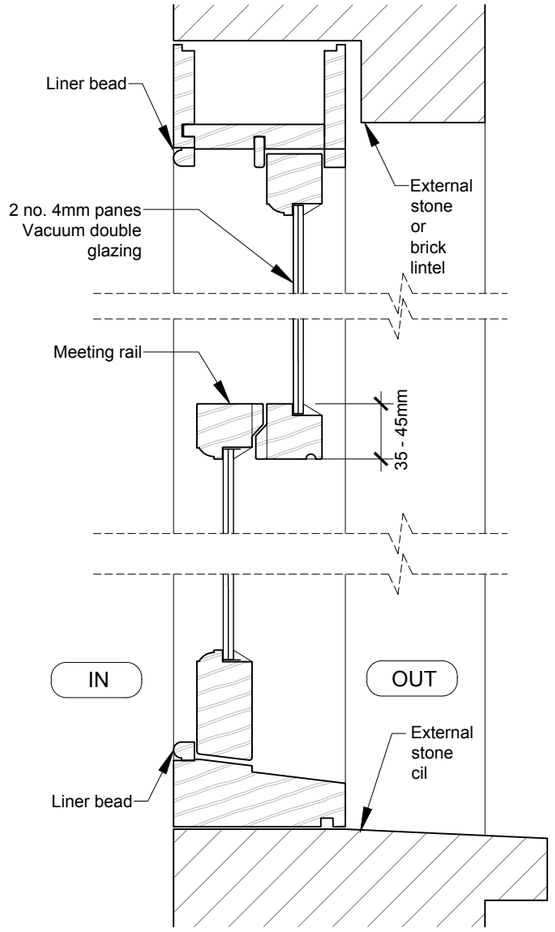


B Vertical section - Vacuum glazing
SCALE 1:5

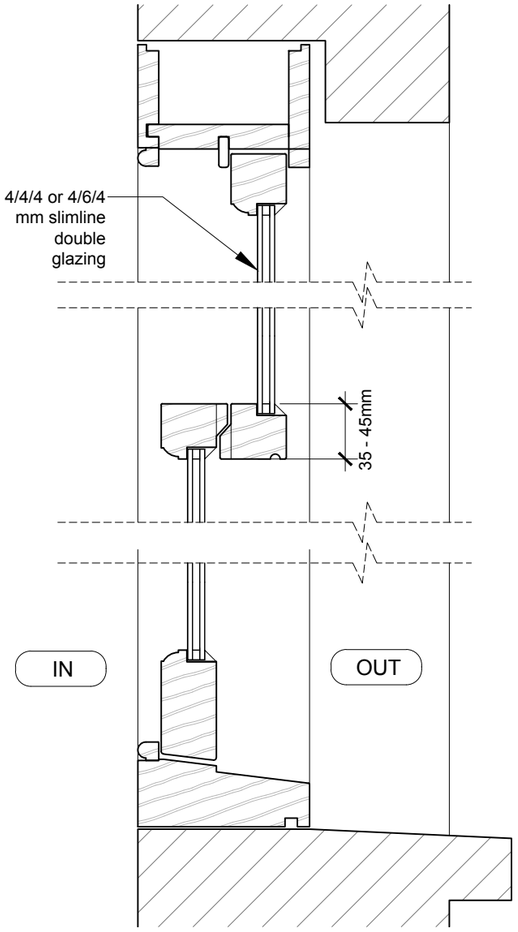

C Vertical section - Slimline glazing
SCALE 1:5

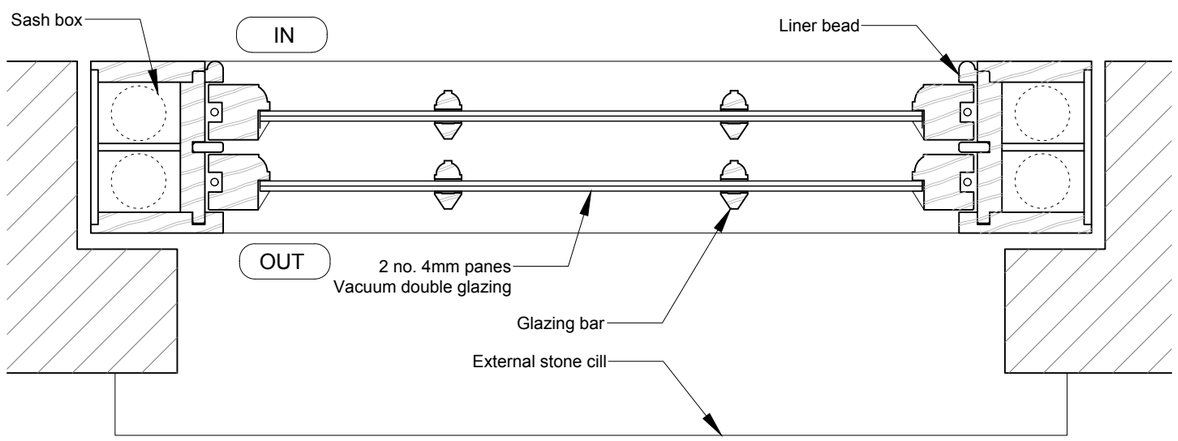

D Horizontal section - Vacuum glazing
SCALE 1:5

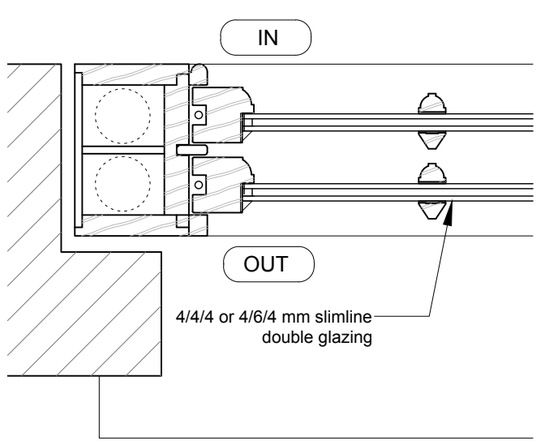

E Horizontal section - Slimline glazing
SCALE 1:5

NOTES:

1. Brick and stone surrounds, arches, reveals and cill details are indicative and these original details should not be disturbed. There are three main types of window heads/arches:
   - Decorative stone lintel
   - Arched soldier course
   - Straight soldier course
2. New or upgraded sash window to suit existing structural opening
3. New windows shall replicate the frame dimensions and pattern and profile of glazing bars (see details).
4. 'Stick on' / 'integral' glazing bars are both acceptable. The profile of the glazing bars must replicate the original glazing bars and shall not exceed 20mm. See detail B, drawing 1202.
5. Where the top sash is arched in the existing condition, this should be replicated in the replacement.
6. Ensure windows fit neatly into existing openings, recessed into the established reveal depth. See details B and C, drawing 1201.
7. Trickle-vents should be concealed. The use of surface mounted trickle-vents is not permitted. See detail D, drawing 1202.
8. Replacement windows should be formed in timber to match the original. Engineered timber such as Accoya or other engineered hardwood are acceptable.
9. Slimline or vacuum double glazed units are acceptable. See details B,C,D,E drawing 1201
   - Slimline double glazing (Det C,E) is typically defined as a window unit that has an overall thickness of 14mm or less. Ordinarily the panes of glass will be 4mm thick, with either a 4mm or 6mm cavity separating the panes.
   - Vacuum double glazing (Det B,D) will ordinarily be 2no. 4mm panes
10. The colour of the frames will be white and the colour of any spacer bars will be white to match.

GENERAL NOTES


For information only. Do not scale. All dimensions to be verified by Contractor on site. Discrepancies to be reported to the Architect. The copyright of this drawing remains with TMR-Studios. No reproduction of this information (in part or whole) without express permission from TMR Studios.

0 10cm 20cm
1:5 @ A3


City of Westminster

Project Name and Number TMR1252 Queens Park Estate Client Westminster Council	Project No_Stage_Drawing No TR1252-DR-1201
Drawing Title Window details 2/3	Rev A
	Scale 1:5@A3
	Date 2026.05.14


TANYA RAINSLEY
RIBA Chartered Member
arb Architects Registration Board Reg No. 139723F
TMR Studios Ltd. t: 07956 885 23724 e:info@tmr-studios.com
Beauchamp Road, Bristol, BS7 8LQ Company No: 09566223

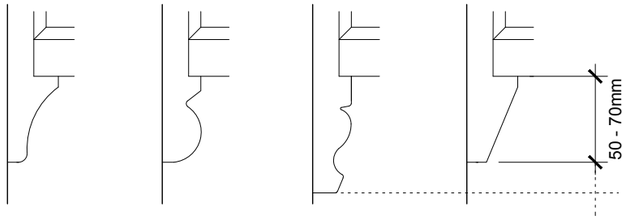


A Typical horn profiles
SCALE 1:5

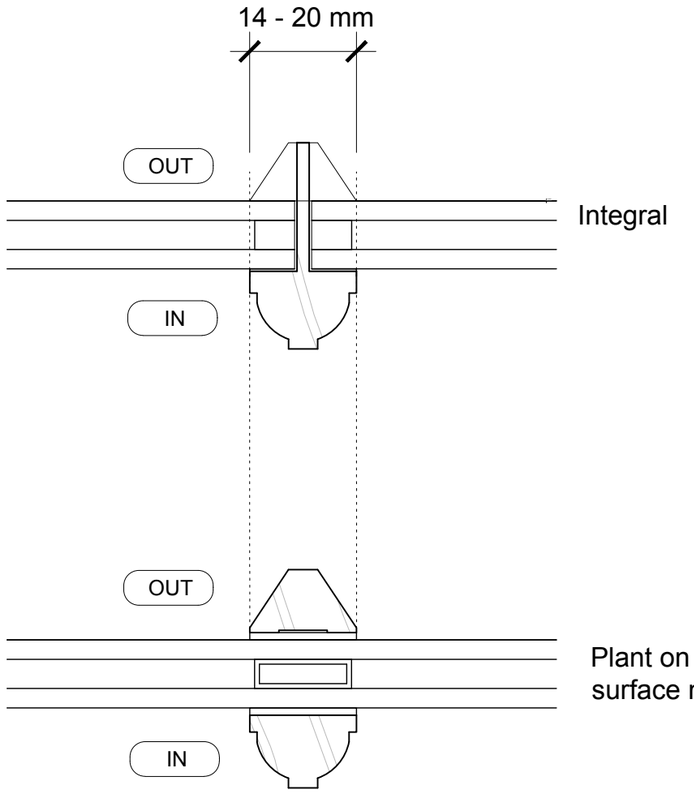

B Typical glazing bar profiles
SCALE 1:2

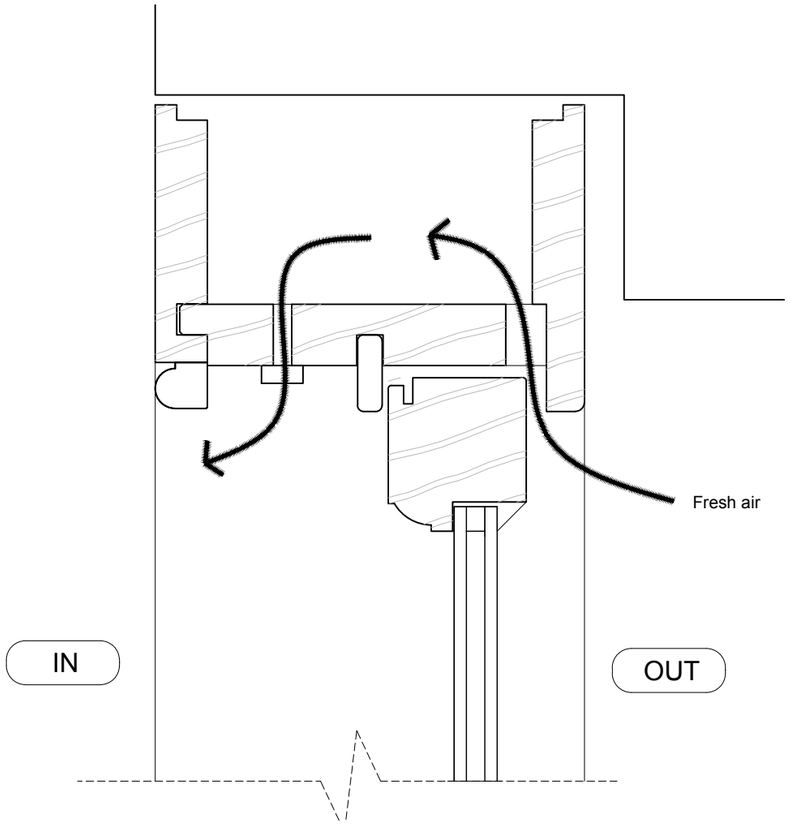

D Conealed trickle vent
SCALE 1:2

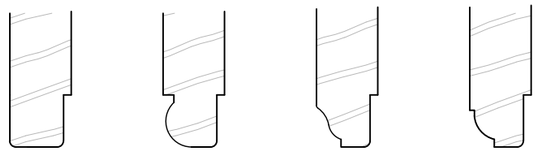

B Typical liner bead profiles
SCALE 1:2

NOTES:

1. Brick and stone surrounds, arches, reveals and cill details are indicative and these original details should not be disturbed. There are three main types of window heads/arches:
   - Decorative stone lintel
   - Arched soldier course
   - Straight soldier course
2. New or upgraded sash window to suit existing structural opening
3. New windows shall replicate the frame dimensions and pattern and profile of glazing bars (see details).
4. ‘Stick on’ / ‘integral’ glazing bars are both acceptable. The profile of the glazing bars must replicate the original glazing bars and shall not exceed 20mm. See detail B, drawing 1202.
5. Where the top sash is arched in the existing condition, this should be replicated in the replacement.
6. Ensure windows fit neatly into existing openings, recessed into the established reveal depth. See details B and C, drawing 1201.
7. Trickle-vents should be concealed. The use of surface mounted trickle-vents is not permitted. See detail D, drawing 1202.
8. Replacement windows should be formed in timber to match the original. Engineered timber such as Accoya or other engineered hardwood are acceptable.
9. Slimline or vacuum double glazed units are acceptable. See details B,C,D,E drawing 1201
   - Slimline double glazing (Det C,E) is typically defined as a window unit that has an overall thickness of 14mm or less. Ordinarily the panes of glass will be 4mm thick, with either a 4mm or 6mm cavity separating the panes.
   - Vacuum double glazing (Det B,D) will ordinarily be 2no. 4mm panes
10. The colour of the frames will be white and the colour of any spacer bars will be white to match.

GENERAL NOTES

For information only. Do not scale. All dimensions to be verified by Contractor on site. Discrepancies to be reported to the Architect. The copyright of this drawing remains with TMR-Studios. No reproduction of this information (in part or whole) without express permission from TMR Studios.

0 10cm 20cm 1:5 @ A3

0 5cm 10cm 1:2 @ A3

City of Westminster

Project Name and Number
TMR1252
Queens Park Estate
Client Westminster Council

Drawing Title
Window details
3/3

Project No_Stage_Drawing No
TR1252-DR-1202

Rev
A

Scale
1:2@A3 / 1:5@A3

Date
2026.05.14

TANYA RAINSLEY
RIBA arb Architects Registration Board Reg No. 119773F
TMR Studios Ltd. t: 07956 885 23724 e:info@tmr-studios.com
Beauchamp Road, Bristol, BS7 8LQ Company No: 09566223