
DO NOT SCALE

Millimetres 0 10 100

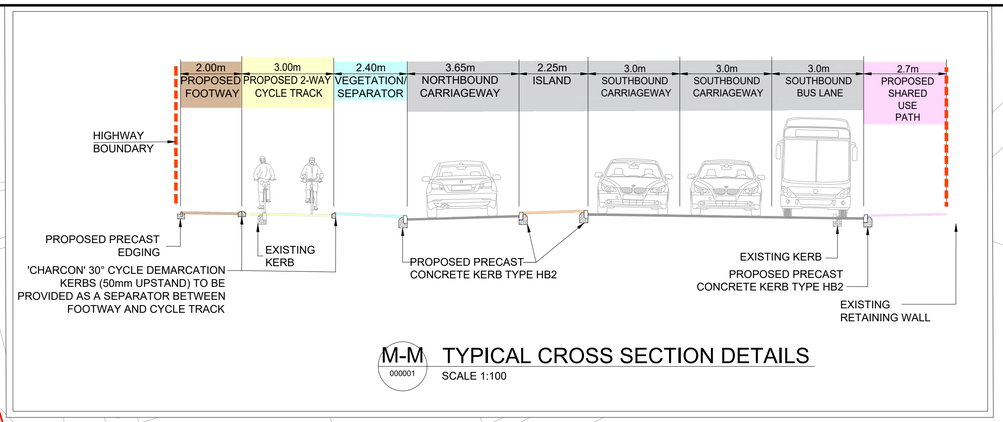

M-M 000001 TYPICAL CROSS SECTION DETAILS

SCALE 1:100

NATIONAL HIGHWAYS DEPOT

GLOUCESTER ROAD

POLICE STATION

R6m

R8m

PROPOSED SIGNALS MAINTENANCE BAY

SEPARATOR
2-WAY CYCLE TRACK
FOOTWAY

3.5m

4m

BUS LANE

PROPOSED SHARED USE PATH

SIGNAL-CONTROLLED PEDESTRIAN AND CYCLE CROSSINGS

TENNIS CLUB

PROPOSED BUS STOP

ELECTRICITY SUBSTATION

NPAS ALMONDSBURY / GWACC AIRBASE

FOR CONTINUATION DRAWINGS NO. WECA_SGC-ATK-HGN-A38-DR-CH-000045

50 100 150 200 250 300 350 400

DESIGN FOR CONSULTATION

This map is based on Ordnance Survey material with the permission of Ordnance Survey on behalf of the Controller of His Majesty's Stationery Office. © Crown copyright. Unauthorised reproduction infringes Crown copyright and may lead to prosecution or civil proceedings. 100049050, 2022.

NOTES:

1. DO NOT SCALE FROM THIS DRAWING.
2. ALL DIMENSIONS ARE IN METRES UNLESS OTHERWISE STATED.
3. ALL PROPOSED KERBS TO TIE IN WITH EXISTING KERB.
4. HEALTH AND SAFETY:
   THE CONTRACTOR SHALL BE AWARE OF ALL STATUTORY UNDERTAKERS PLANT THAT MAY BE LOCATED WITHIN THE SITE. PLANS SHOWING APPROXIMATE LOCATIONS HAVE BEEN SUPPLIED BY THE ASSET OWNER.
5. ALL PROPOSED ROAD MARKINGS SHOWN ARE BASED ON ORDNANCE SURVEY & TYPES / COLOURS, DIMENSIONS SHALL BE IN ACCORDANCE WITH TSRGD 2016.
6. SIDE ROAD DESIGN LAYOUT SUBJECT TO TURN COUNT DATA, AS PER SIDE ROAD DESIGN ADVICE DOCUMENT.

KEY

- HIGHWAY BOUNDARY
- PROPOSED PRECAST CONCRETE KERB TYPE HB2
- PROPOSED BRISTOL KERB
- PROPOSED CONCRETE EDGING
- PROPOSED DUTCH ENTRANCE KERB
- PROPOSED DROPPED KERB
- PROPOSED KASSEL KERB
- PROPOSED TRANSITION KERB TO KASSEL KERB
- PROPOSED RETAINING WALL
- PROPOSED CARRIAGEWAY (INLAY/ OVERLAY/ NEW CONSTRUCTION)
- PROPOSED 2 WAY CYCLE TRACK
- EXISTING GULLIES TO BE RELOCATED
- PROPOSED WITH-FLOW CYCLE LANE
- PROPOSED FOOTWAY
- PROPOSED LANDSCAPE
- PROPOSED SHARED USE PATH
- PROPOSED SEPARATOR
- PROPOSED BUS STOP
- PROPOSED ISLAND / HARD SURFACE
- EXISTING FOOTWAY
- PROPOSED LADDER & TRAMLINE PAVING
- PROPOSED TACTILE PAVING (CONTROLLED CROSSING-RED COLOUR)
- PROPOSED TACTILE PAVING (UNCONTROLLED CROSSING-BUFF COLOUR)
- PROPOSED BUS SHELTER

SAFETY, HEALTH AND ENVIRONMENTAL INFORMATION

In addition to the hazards/risks normally associated with the types of work detailed on this drawing, note the following significant residual risks (Reference shall also be made to the design hazard log).

Construction
Buried services

Maintenance / Cleaning
(Enter "None" if applicable)

Use
(Enter "None" if applicable)

Decommissioning / Demolition
(Enter "None" if applicable)

Description	Status	Revision	Drawn	Checked	Reviewed	Authorised	Issue Date
First Issue	A1	C01	PK	KP	KP	TP	27/02/23
SECOND ISSUE	A1	C02	HA	PK	KP	KP	24/07/23

Drawing Suitability: APPROVED - PUBLISHED

Status: A1

ATKINS
Member of the SNC-Lavalin Group
Aztec West
500 Park Avenue
Almondsbury
Bristol
BS32 4RZ
Tel: +44 (0)1454 662000
+44 (0)1454 663333
www.atkinsglobal.com

Copyright © SNC Lavalin (2022)

Client: South Gloucestershire Council — Delivering for you

Project Title: THORNBURY TO NORTH BRISTOL SUSTAINABLE TRANSPORT CORRIDOR

Drawing Title: M5J16 TO OVER LANE GENERAL ARRANGEMENT CH. 0 TO 390

Drawing Number: Project WECA_SGC | Originator ATK | Volume HGN | Location A38 | Type DR | Role CH | Number 000044

Original Size: A1 | Scale: 1:500 | Project Ref. No: 5206490 | Sheet: 8 of 23 | Rev: C02

This Drawing is saved on ProjectWise. Plotted: 29/10/2023 19:10:02 By: MURI8729