

Millimetres 0 10 100

DO NOT SCALE

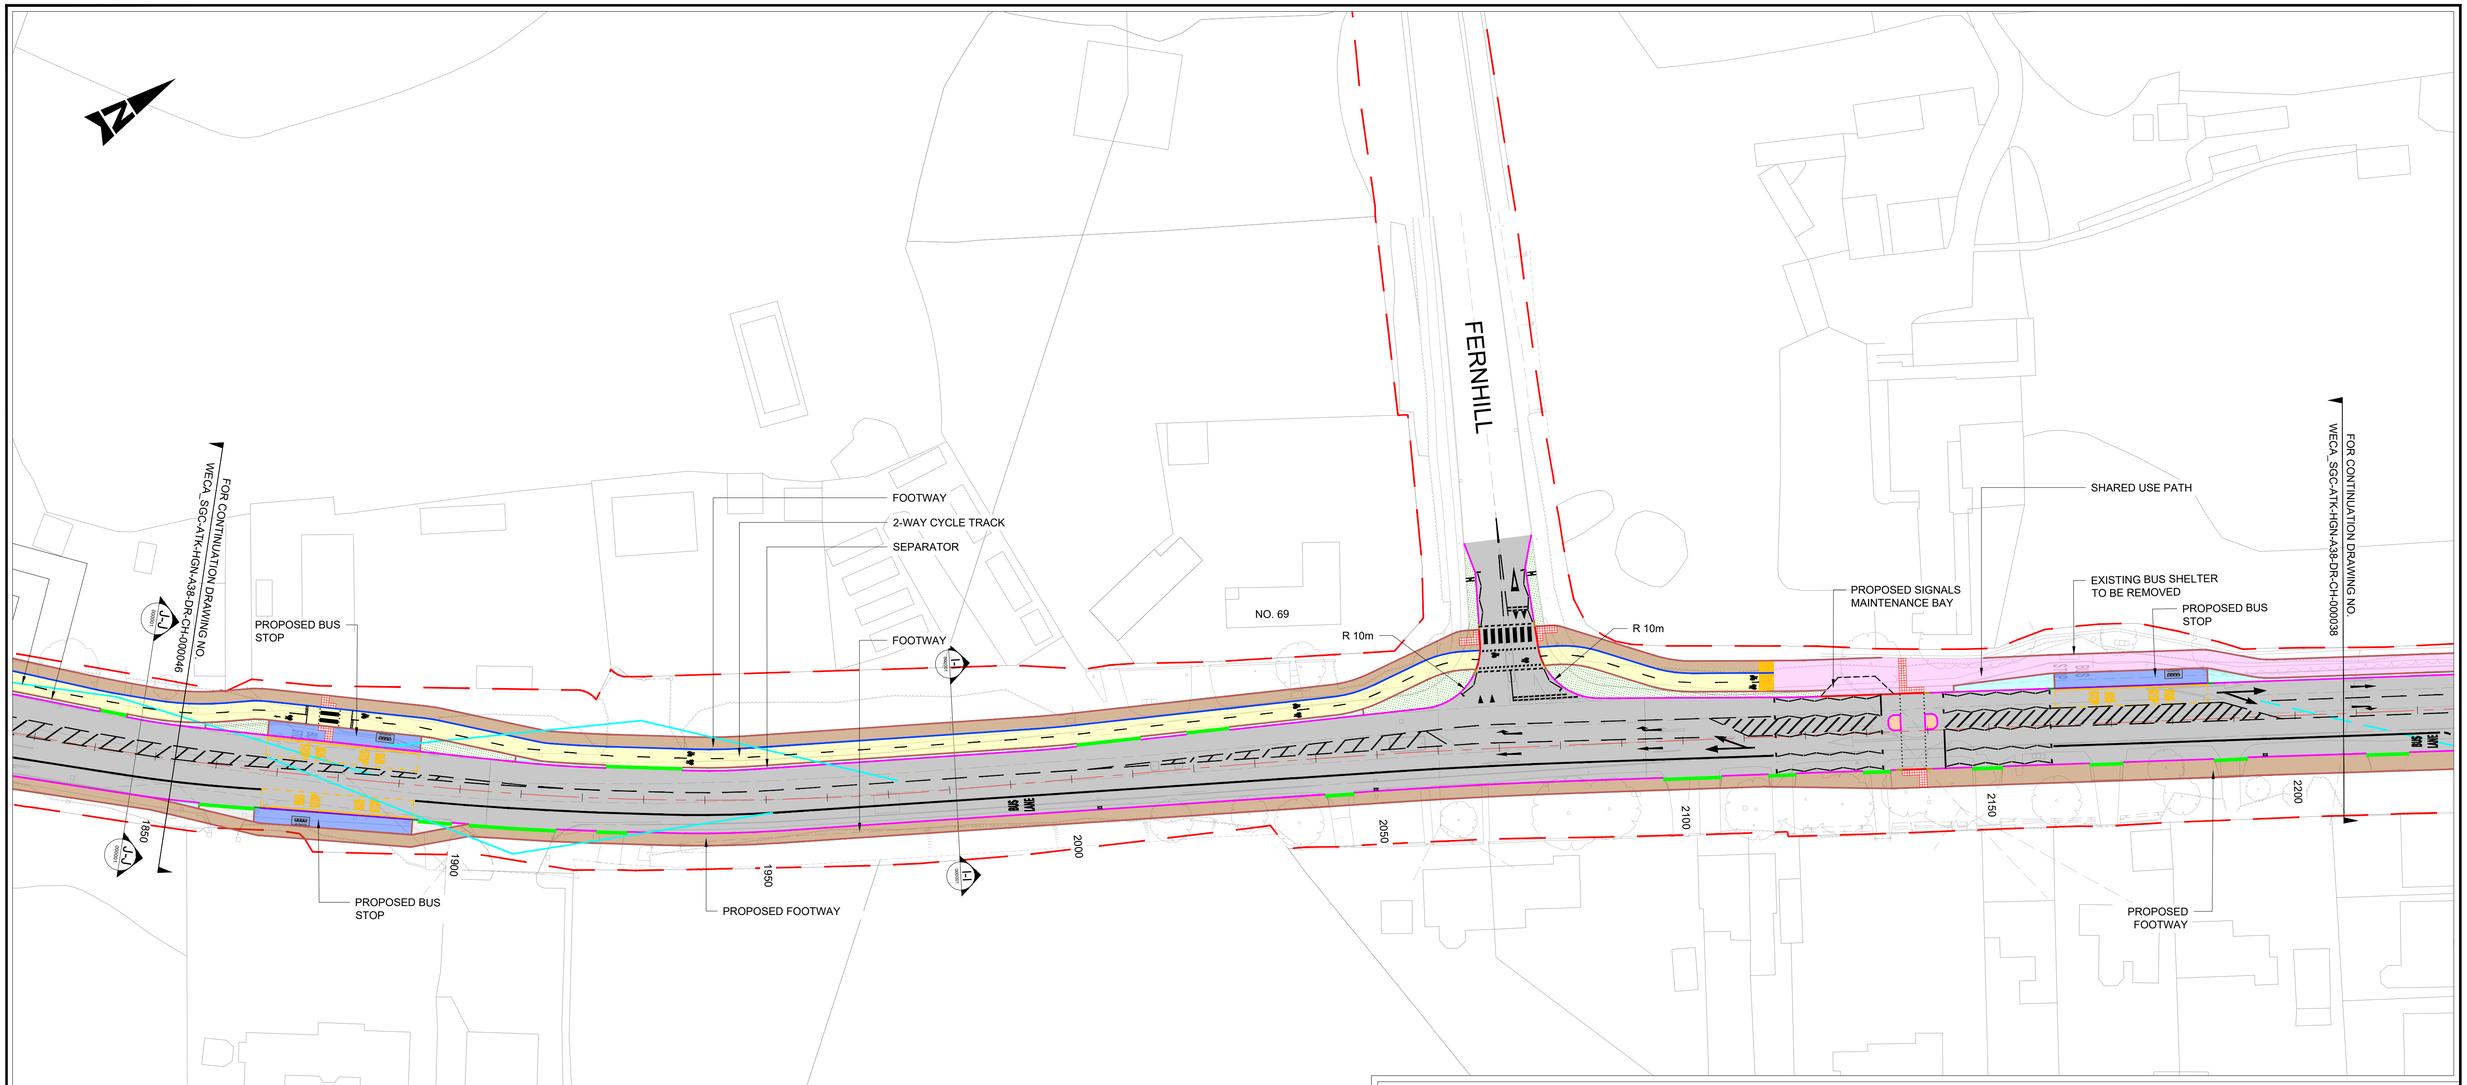

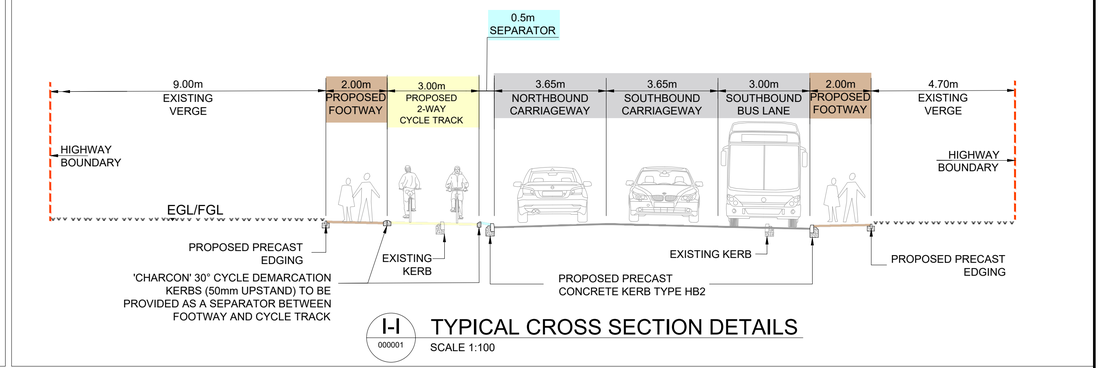

I-I 000001 TYPICAL CROSS SECTION DETAILS
SCALE 1:100

DESIGN FOR CONSULTATION

This map is based on Ordnance Survey material with the permission of Ordnance Survey on behalf of the Controller of His Majesty's Stationery Office. © Crown copyright. Unauthorised reproduction infringes Crown copyright and may lead to prosecution or civil proceedings. 100049050, 2022.

NOTES:
1. DO NOT SCALE FROM THIS DRAWING.
2. ALL DIMENSIONS ARE IN METRES UNLESS OTHERWISE STATED.
3. ALL PROPOSED KERBS TO TIE IN WITH EXISTING KERB.
4. HEALTH AND SAFETY:
   THE CONTRACTOR SHALL BE AWARE OF ALL STATUTORY UNDERTAKERS PLANT THAT MAY BE LOCATED WITHIN THE SITE. PLANS SHOWING APPROXIMATE LOCATIONS HAVE BEEN SUPPLIED BY THE ASSET OWNER.
5. ALL PROPOSED ROAD MARKINGS SHOWN ARE BASED ON ORDNANCE SURVEY & TYPES / COLOURS, DIMENSIONS SHALL BE IN ACCORDANCE WITH TSRGD 2016.
6. SIDE ROAD DESIGN LAYOUT SUBJECT TO TURN COUNT DATA, AS PER SIDE ROAD DESIGN ADVICE DOCUMENT.

KEY

- HIGHWAY BOUNDARY
- PROPOSED PRECAST CONCRETE KERB TYPE HB2
- PROPOSED BRISTOL KERB
- PROPOSED CONCRETE EDGING
- PROPOSED DUTCH ENTRANCE KERB
- PROPOSED DROPPED KERB
- PROPOSED KASSEL KERB
- PROPOSED TRANSITION KERB TO KASSEL KERB
- PROPOSED RETAINING WALL
- PROPOSED CARRIAGEWAY (INLAY/ OVERLAY/ NEW CONSTRUCTION)
- PROPOSED 2 WAY CYCLE TRACK
- EXISTING GULLIES TO BE RELOCATED
- PROPOSED WITH-FLOW CYCLE LANE
- PROPOSED FOOTWAY
- PROPOSED LANDSCAPE
- PROPOSED SHARED USE PATH
- PROPOSED SEPARATOR
- PROPOSED BUS STOP
- PROPOSED ISLAND / HARD SURFACE
- EXISTING FOOTWAY
- PROPOSED LADDER & TRAMLINE PAVING
- PROPOSED TACTILE PAVING (CONTROLLED CROSSING-RED COLOUR)
- PROPOSED TACTILE PAVING (UNCONTROLLED CROSSING-BUFF COLOUR)
- PROPOSED BUS SHELTER

SAFETY, HEALTH AND ENVIRONMENTAL INFORMATION

In addition to the hazards/risks normally associated with the types of work detailed on this drawing, note the following significant residual risks (Reference shall also be made to the design hazard log).

Construction
Buried services

Maintenance / Cleaning
(Enter "None" if applicable)

Use
(Enter "None" if applicable)

Decommissioning / Demolition
(Enter "None" if applicable)

Description	Status	Revision	Drawn	Checked	Reviewed	Authorised	Issue Date
First Issue	A1	C01	HA	PK	KP	TP	15/03/23
SECOND ISSUE	A1	C02	HA	KP	KP	KP	07/08/23

Drawing Suitability: APPROVED - PUBLISHED
Status: A1

ATKINS
Member of the SNC-Lavalin Group
Aztec West
500 Park Avenue
Almondsbury
Bristol
BS32 4RZ
Tel: +44 (0)1454 662000
+44 (0)1454 663333
www.atkinsglobal.com

Copyright © SNC Lavalin (2022)

Client: South Gloucestershire Council — Delivering for you

Project Title: THORNBURY TO NORTH BRISTOL SUSTAINABLE TRANSPORT CORRIDOR

Drawing Title: HORTHAM LANE TO WASHINGPOOL HILL ROAD GENERAL ARRANGEMENT CH. 1850 - 2210

Drawing Number: Project WECA_SGC - Originator ATK - Volume HGN - A38 - Type DR - Role CH - Number 000037

Location | Original Size: A1 | Scale: 1:500 | Project Ref. No: 5206490 | Sheet: 1 of 23 | Rev: C02

DO NOT SCALE

Millimetres 100 0 10

PROPOSED SHARED USE PATH

PROPOSED 'GRASSCRETE' MAINTENANCE BAY FOR SIGNALLED CROSSING

SEPARATOR
2-WAY CYCLE TRACK
FOOTWAY

PROPOSED 'GRASSCRETE' MAINTENANCE BAY FOR SIGNALLED CROSSING

FOR CONTINUATION SEE BELOW

FOR CONTINUATION DRAWINGS NO WECA_SGC-ATK-HGN-A38-DR-CH-000037

R 8m
R 8m
R 6m
R 6m
R 6m
R 6m

2250 2300 2350 2400 2450 2500 2550 2600 2650 2700 2750 2800 2850 2900 2950

FERNDALE CL

WOODHOUSE AVE


EXISTING ISLAND WIDTH REDUCED TO 0.9m

PETROL STATION

PROPOSED BUS STOP

PROPOSED PUFFIN CROSSING

TOCKINGTON PARK LANE

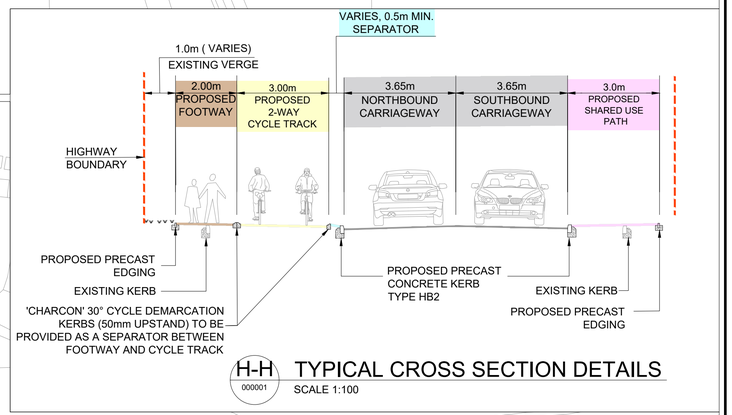

H-H 000001 TYPICAL CROSS SECTION DETAILS
SCALE 1:100

WASHINGPOOL HILL ROAD

PROPOSED 'GRASSCRETE' MAINTENANCE BAY FOR SIGNALLED CROSSING

PROPOSED TOUCAN CROSSING

R20m
R20m

SILVERHILL BRAKE

PROPOSED BOLLARDS

FOR CONTINUATION SEE ABOVE

2900 2950 3000 3050 3100 3150 3200 3250 3300 3350 3400 3450 3500 3550 3600 3650

SEPARATOR
2-WAY CYCLE TRACK
FOOTWAY

PROPOSED BUS STOP

FOR CONTINUATION DRAWINGS NO WECA_SGC-ATK-HGN-A38-DR-CH-000039

This map is based on Ordnance Survey material with the permission of Ordnance Survey on behalf of the Controller of His Majesty's Stationery Office. © Crown copyright. Unauthorised reproduction infringes Crown copyright and may lead to prosecution or civil proceedings. 100049050, 2022.

DESIGN FOR CONSULTATION

NOTES:
1. DO NOT SCALE FROM THIS DRAWING.
2. ALL DIMENSIONS ARE IN METRES UNLESS OTHERWISE STATED.
3. ALL PROPOSED KERBS TO TIE IN WITH EXISTING KERB.
4. HEALTH AND SAFETY:
   THE CONTRACTOR SHALL BE AWARE OF ALL STATUTORY UNDERTAKERS PLANT THAT MAY BE LOCATED WITHIN THE SITE. PLANS SHOWING APPROXIMATE LOCATIONS HAVE BEEN SUPPLIED BY THE ASSET OWNER.
5. ALL PROPOSED ROAD MARKINGS SHOWN ARE BASED ON ORDNANCE SURVEY & TYPES / COLOURS, DIMENSIONS SHALL BE IN ACCORDANCE WITH TSRGD 2016.
6. SIDE ROAD DESIGN LAYOUT SUBJECT TO TURN COUNT DATA, AS PER SIDE ROAD DESIGN ADVICE DOCUMENT.

KEY

- HIGHWAY BOUNDARY
- PROPOSED PRECAST CONCRETE KERB TYPE HB2
- PROPOSED BRISTOL KERB
- PROPOSED CONCRETE EDGING
- PROPOSED DUTCH ENTRANCE KERB
- PROPOSED DROPPED KERB
- PROPOSED KASSEL KERB
- PROPOSED TRANSITION KERB TO KASSEL KERB
- PROPOSED RETAINING WALL
- PROPOSED CARRIAGEWAY (INLAY/ OVERLAY/ NEW CONSTRUCTION)
- PROPOSED 2 WAY CYCLE TRACK
- EXISTING GULLIES TO BE RELOCATED
- PROPOSED WITH-FLOW CYCLE LANE
- PROPOSED FOOTWAY
- PROPOSED LANDSCAPE
- PROPOSED SHARED USE PATH
- PROPOSED SEPARATOR
- PROPOSED BUS STOP
- PROPOSED ISLAND / HARD SURFACE
- EXISTING FOOTWAY
- PROPOSED LADDER & TRAMLINE PAVING
- PROPOSED TACTILE PAVING (CONTROLLED CROSSING-RED COLOUR)
- PROPOSED TACTILE PAVING (UNCONTROLLED CROSSING-BUFF COLOUR)
- PROPOSED BUS SHELTER

SAFETY, HEALTH AND ENVIRONMENTAL INFORMATION

In addition to the hazards/risks normally associated with the types of work detailed on this drawing, note the following significant residual risks (Reference shall also be made to the design hazard log).

Construction
Buried services

Maintenance / Cleaning
(Enter "None" if applicable)

Use
(Enter "None" if applicable)

Decommissioning / Demolition
(Enter "None" if applicable)

Description	Status	Revision	Drawn	Checked	Reviewed	Authorised	Issue Date
First Issue	A1	C01	HA	PK	KP	TP	28/02/23
SECOND ISSUE	A1	C02	HA	PK	KP	DW	13/04/23
SECOND ISSUE	A1	C03	HA	KP	KP	KP	07/08/23

Drawing Suitability: APPROVED - PUBLISHED
Status: A1

ATKINS
Member of the SNC-Lavalin Group
Aztec West
500 Park Avenue
Almondsbury
Bristol
BS32 4RZ
Tel: +44 (0)1454 662000
+44 (0)1454 663333
www.atkinsglobal.com

Copyright © SNC Lavalin (2022)

Client: South Gloucestershire Council — Delivering for you

Project Title: THORNBURY TO NORTH BRISTOL SUSTAINABLE TRANSPORT CORRIDOR


Drawing Title: WASHINGPOOL HILL ROAD GENERAL ARRANGEMENT CH. 2210 - 3520

Drawing Number: Project WECA_SGC - Originator ATK - Volume HGN - Location A38 - Type DR - Role CH - Number 000038

Original Size: A1 | Scale: 1:1000 | Project Ref. No: 5206490 | Sheet: 2 of 23 | Rev: C03

DO NOT SCALE

Millimetres 0 10 100

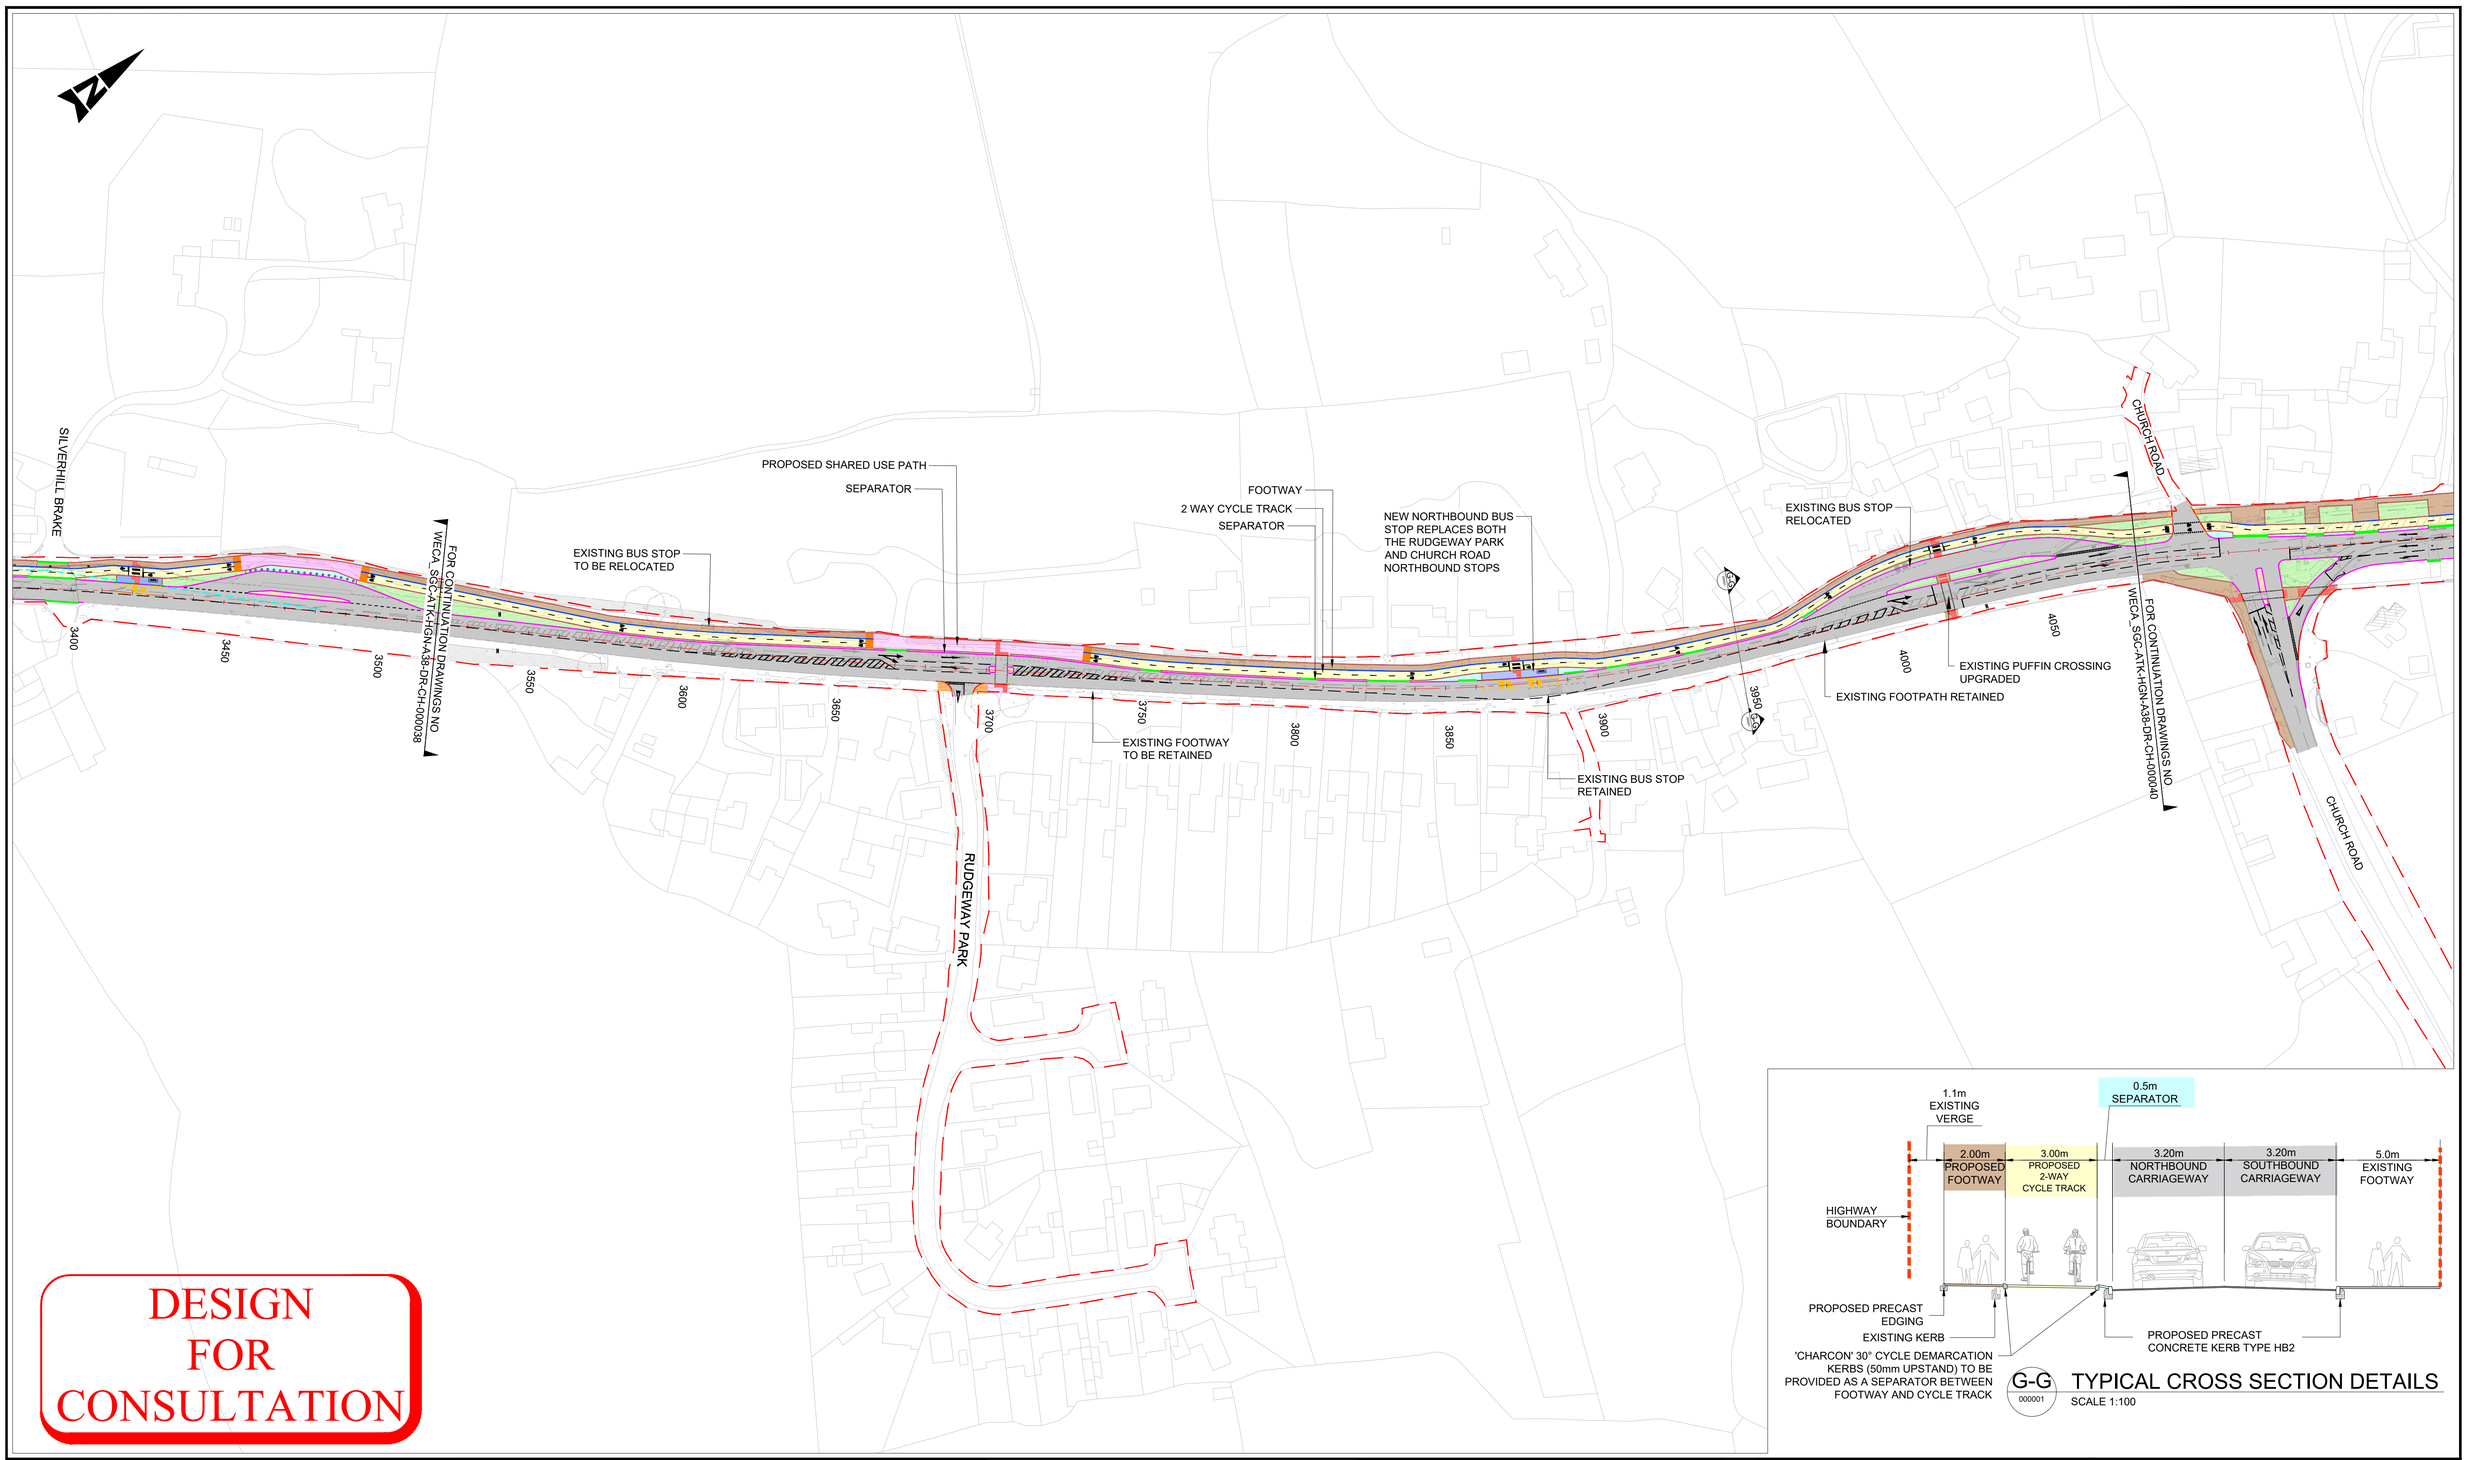

DESIGN FOR CONSULTATION

G-G (000001) TYPICAL CROSS SECTION DETAILS
SCALE 1:100

NOTES:
1. DO NOT SCALE FROM THIS DRAWING.
2. ALL DIMENSIONS ARE IN METRES UNLESS OTHERWISE STATED.
3. ALL PROPOSED KERBS TO TIE IN WITH EXISTING KERB.
4. HEALTH AND SAFETY:
   THE CONTRACTOR SHALL BE AWARE OF ALL STATUTORY UNDERTAKERS PLANT THAT MAY BE LOCATED WITHIN THE SITE. PLANS SHOWING APPROXIMATE LOCATIONS HAVE BEEN SUPPLIED BY THE ASSET OWNER.
5. ALL PROPOSED ROAD MARKINGS SHOWN ARE BASED ON ORDNANCE SURVEY & TYPES / COLOURS, DIMENSIONS SHALL BE IN ACCORDANCE WITH TSRGD 2016.
6. SIDE ROAD DESIGN LAYOUT SUBJECT TO TURN COUNT DATA, AS PER SIDE ROAD DESIGN ADVICE DOCUMENT.

KEY

- HIGHWAY BOUNDARY
- PROPOSED PRECAST CONCRETE KERB TYPE HB2
- PROPOSED BRISTOL KERB
- PROPOSED CONCRETE EDGING
- PROPOSED DUTCH ENTRANCE KERB
- PROPOSED DROPPED KERB
- PROPOSED KASSEL KERB
- PROPOSED TRANSITION KERB TO KASSEL KERB
- PROPOSED RETAINING WALL
- PROPOSED CARRIAGEWAY (INLAY/ OVERLAY/ NEW CONSTRUCTION)
- PROPOSED 2 WAY CYCLE TRACK
- EXISTING GULLIES TO BE RELOCATED
- PROPOSED WITH-FLOW CYCLE LANE
- PROPOSED FOOTWAY
- PROPOSED LANDSCAPE
- PROPOSED SHARED USE PATH
- PROPOSED SEPARATOR
- PROPOSED BUS STOP
- PROPOSED ISLAND / HARD SURFACE
- EXISTING FOOTWAY
- PROPOSED LADDER & TRAMLINE PAVING
- PROPOSED TACTILE PAVING (CONTROLLED CROSSING-RED COLOUR)
- PROPOSED TACTILE PAVING (UNCONTROLLED CROSSING-BUFF COLOUR)
- PROPOSED BUS SHELTER

SAFETY, HEALTH AND ENVIRONMENTAL INFORMATION

In addition to the hazards/risks normally associated with the types of work detailed on this drawing, note the following significant residual risks (Reference shall also be made to the design hazard log).

Construction
Buried services

Maintenance / Cleaning
(Enter "None" if applicable)

Use
(Enter "None" if applicable)

Decommissioning / Demolition
(Enter "None" if applicable)

Description: First Issue

Status	Revision	Drawn	Checked	Reviewed	Authorised	Issue Date
A1	C01	HA	PK	KP	DW	13/04/23

Description: SECOND ISSUE

Status	Revision	Drawn	Checked	Reviewed	Authorised	Issue Date
A1	C02	HA	PK	KB	TP	25/09/23

Drawing Suitability: APPROVED - PUBLISHED
Status: A1

ATKINS
Member of the SNC-Lavalin Group
Aztec West
500 Park Avenue
Almondsbury
Bristol
BS32 4RZ
Tel: +44 (0)1454 662000
+44 (0)1454 663333
www.atkinsglobal.com

Copyright © SNC Lavalin (2022)

Client: South Gloucestershire Council — Delivering for you

Project Title: THORNBURY TO NORTH BRISTOL SUSTAINABLE TRANSPORT CORRIDOR

Drawing Title: WASHINGPOOL HILL ROAD TO CHURCH ROAD GENERAL ARRANGEMENT CH. 3520 - 4080

Drawing Number: Project WECA_SGC - Originator ATK - Volume HGN - A38 - Type DR - Role CH - Number 000039

Original Size: A1 | Scale: 1:1000 | Project Ref. No: 5206490 | Sheet: 3 of 23 | Rev: C02

This Drawing is saved on ProjectWise. Plotted: 27/10/2023 18:29:32 By: MURI8729

DO NOT SCALE

Millimetres 0 10 100

CHURCH ROAD

HAZEL LANE

BRIARLEAZE

FOOTWAY
R 4m
R 4m
SEPARATOR
2 WAY CYCLE TRACK
FOOTWAY
R 4m
R 30m
EXISTING FOOTWAY TO BE RETAINED
SEPARATOR
2 WAY CYCLE TRACK
FOOTWAY
R 10m
R 8m
EXISTING FOOTWAY TO BE RETAINED
EXISTING SOUTHBOUND BUS STOP RELOCATED TO NORTH OF MASONS ARMS
EXISTING FOOTWAY TO BE RETAINED

F-F 000001


4100 4150 4200 4250 4300 4350 4400

FOR CONTINUATION DRAWINGS NO WECA_SGC-ATK-HGN-A38-DR-CH-000039

FOR CONTINUATION DRAWINGS NO WECA_SGC-ATK-HGN-A38-DR-CH-000041

CHURCH ROAD

DESIGN FOR CONSULTATION

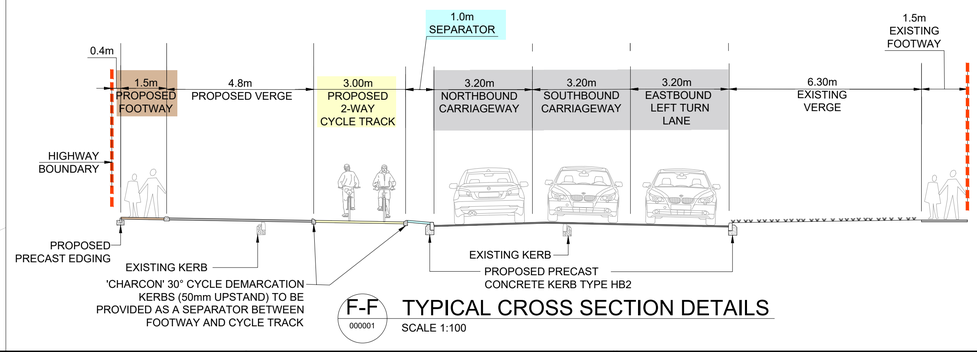

F-F 000001 TYPICAL CROSS SECTION DETAILS

SCALE 1:100

NOTES:
1. DO NOT SCALE FROM THIS DRAWING.
2. ALL DIMENSIONS ARE IN METRES UNLESS OTHERWISE STATED.
3. ALL PROPOSED KERBS TO TIE IN WITH EXISTING KERB.
4. HEALTH AND SAFETY:
   THE CONTRACTOR SHALL BE AWARE OF ALL STATUTORY UNDERTAKERS PLANT THAT MAY BE LOCATED WITHIN THE SITE. PLANS SHOWING APPROXIMATE LOCATIONS HAVE BEEN SUPPLIED BY THE ASSET OWNER.
5. ALL PROPOSED ROAD MARKINGS SHOWN ARE BASED ON ORDNANCE SURVEY & TYPES / COLOURS, DIMENSIONS SHALL BE IN ACCORDANCE WITH TSRGD 2016.
6. SIDE ROAD DESIGN LAYOUT SUBJECT TO TURN COUNT DATA, AS PER SIDE ROAD DESIGN ADVICE DOCUMENT.

KEY

- HIGHWAY BOUNDARY
- PROPOSED PRECAST CONCRETE KERB TYPE HB2
- PROPOSED BRISTOL KERB
- PROPOSED CONCRETE EDGING
- PROPOSED DUTCH ENTRANCE KERB
- PROPOSED DROPPED KERB
- PROPOSED KASSEL KERB
- PROPOSED TRANSITION KERB TO KASSEL KERB
- PROPOSED RETAINING WALL
- PROPOSED CARRIAGEWAY (INLAY/ OVERLAY/ NEW CONSTRUCTION)
- PROPOSED 2 WAY CYCLE TRACK
- EXISTING GULLIES TO BE RELOCATED
- PROPOSED WITH-FLOW CYCLE LANE
- PROPOSED FOOTWAY
- PROPOSED LANDSCAPE
- PROPOSED SHARED USE PATH
- PROPOSED SEPARATOR
- PROPOSED BUS STOP
- PROPOSED ISLAND / HARD SURFACE
- EXISTING FOOTWAY
- PROPOSED LADDER & TRAMLINE PAVING
- PROPOSED TACTILE PAVING (CONTROLLED CROSSING-RED COLOUR)
- PROPOSED TACTILE PAVING (UNCONTROLLED CROSSING-BUFF COLOUR)
- PROPOSED BUS SHELTER

SAFETY, HEALTH AND ENVIRONMENTAL INFORMATION

In addition to the hazards/risks normally associated with the types of work detailed on this drawing, note the following significant residual risks (Reference shall also be made to the design hazard log).

Construction
Buried services

Maintenance / Cleaning
(Enter "None" if applicable)

Use
(Enter "None" if applicable)

Decommissioning / Demolition
(Enter "None" if applicable)

Description: First Issue

Status	Revision	Drawn	Checked	Reviewed	Authorised	Issue Date
A1	C01	HA	PK	KP	DW	13/04/23

Description: SECOND ISSUE

Status	Revision	Drawn	Checked	Reviewed	Authorised	Issue Date
A1	C02	HA	PK	KB	TP	25/09/23

Drawing Suitability: APPROVED - PUBLISHED

Status: A1

ATKINS
Member of the SNC-Lavalin Group
Aztec West
500 Park Avenue
Almondsbury
Bristol
BS32 4RZ
Tel: +44 (0)1454 662000
+44 (0)1454 663333
www.atkinsglobal.com

Copyright © SNC Lavalin (2022)

Client: South Gloucestershire Council — Delivering for you

Project Title: THORNBURY TO NORTH BRISTOL SUSTAINABLE TRANSPORT CORRIDOR

Drawing Title: CHURCH ROAD TO HAZEL LANE GENERAL ARRANGEMENT CH. 4080 - 4440

Drawing Number: Project WECA_SGC - Originator ATK - Volume HGN - Location A38 - Type DR - Role CH - Number 000040

Original Size: A1 | Scale: 1:500 | Project Ref. No: 5206490 | Sheet: 4 of 23 | Rev: C02

This Drawing is saved on ProjectWise. Plotted: 27/10/2023 18:41:37 By: MURI8729