

SITE CLEARANCE

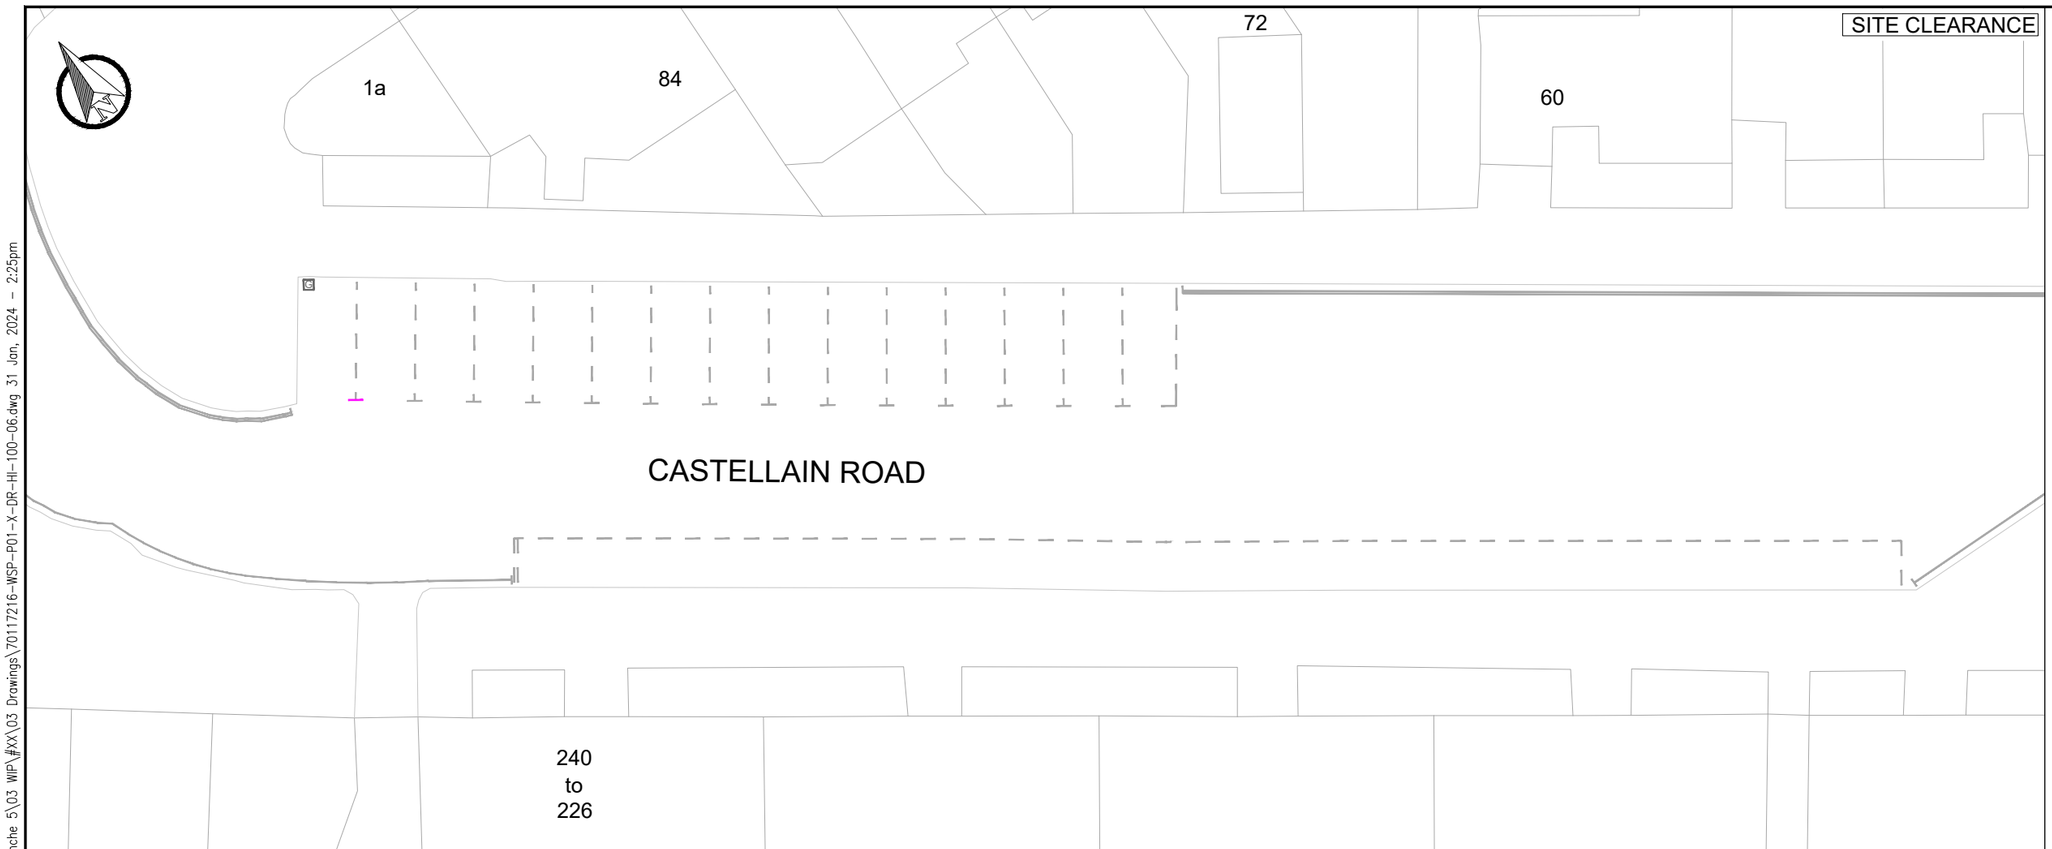

GENERAL ARRANGEMENT

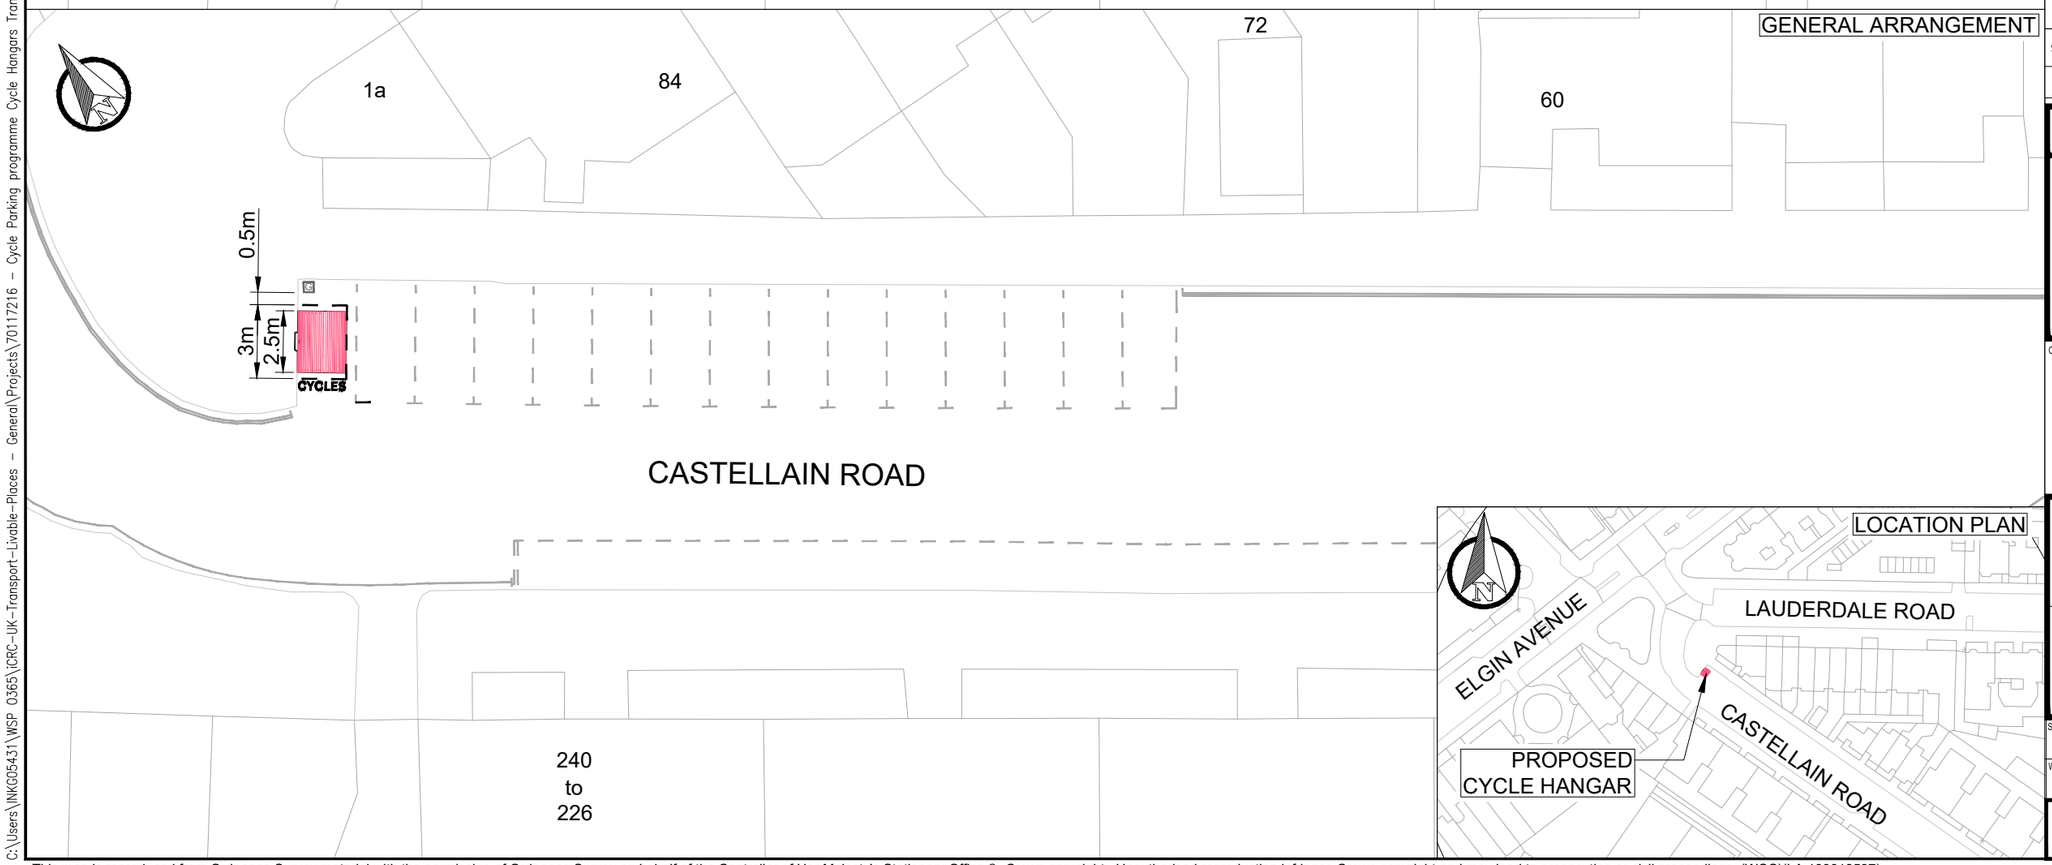

KEY

- EXISTING LINE MARKING
- EXISTING KERB
- EXISTING ROAD MARKING TO BE REMOVED
- PROPOSED CYCLE HANGAR (1 No.)(TO BE INSTALLED BY THIRD PARTY)
- PROPOSED WHITE LINE MARKING
- EXISTING GULLY

LOCATION PLAN

REV	DATE	BY	DESCRIPTION	CHK	APD
S1-P01	24-01-2024	KG	INITIAL ISSUE	DVR	

DRAWING STATUS: FEASIBILITY DESIGN

25 Mandela Way, London, SE1 5SZ
www.fmconway.co.uk www.wsp.com

CLIENT: City of Westminster

PROJECT: CYCLE PARKING ACCELERATION - CYCLE HANGARS TRANCHE 5

TITLE: CASTELLAIN ROAD
SITE CLEARANCE & GENERAL ARRANGEMENT

SCALE @ A3	DATE	DESIGN/DRAWN	CHECKED	APPROVED	SHEET
1:250	24-01-2024	KG	AP	DVR	A3

WSP PROJECT NO.	FMC PROJECT No.	WCC PROJECT NO.
70117216	WWESA3355	C.WD13353

DRAWING No.	REV.
70117216-WSP-P01-X-DR-HI-100-06	S1-P01

C:\Users\NKG05431\WSP 0365\CRC-UK-Transport-Livable-Places - General\Projects\70117216 - Cycle Parking programme Cycle Hangars Tranche 5\03 WIP\#XX\03 Drawings\70117216-WSP-P01-X-DR-HI-100-06.dwg 31 Jan, 2024 - 2:25pm

This map is reproduced from Ordnance Survey material with the permission of Ordnance Survey on behalf of the Controller of Her Majesty's Stationery Office © Crown copyright. Unauthorised reproduction infringes Crown copyright and may lead to prosecution or civil proceedings. (WCC)(LA 100019597)