
KIRK BRAE

Proposed Waiting Restrictions

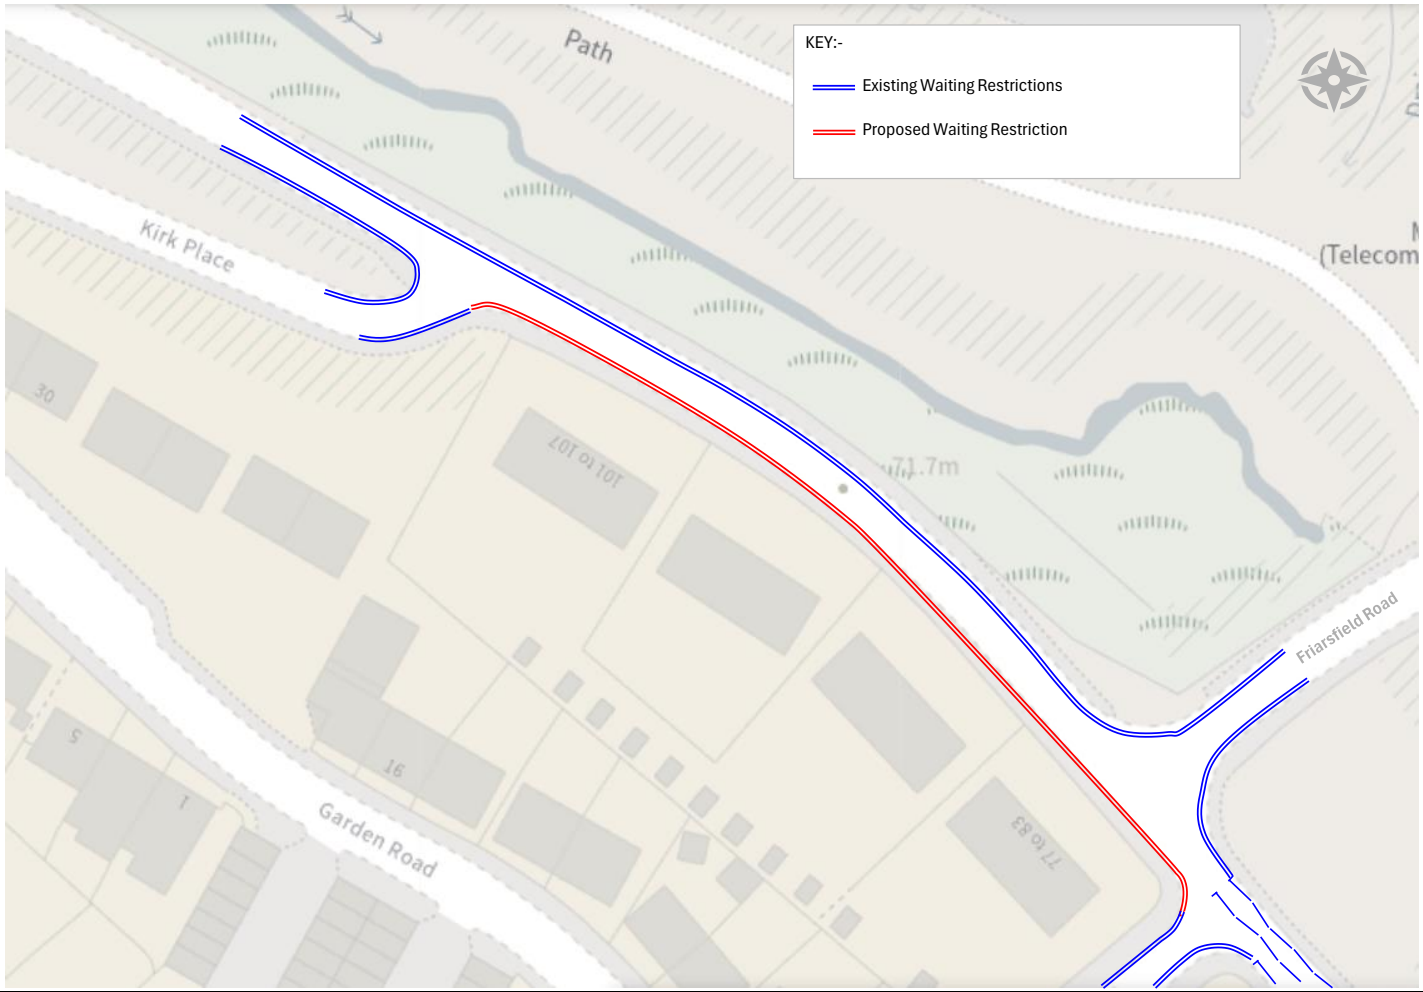

Based upon the Ordnance Survey mapping with permission of the controller of His Majesty's Stationary Office. Crown copyright. Unauthorised reproduction infringes Crown Copyright and may lead to prosecution or Civil Proceedings, Aberdeen City Council AC00008131122, 2024

ABERDEEN CITY COUNCIL

Operations and Protective Services
Traffic Management and Road Safety

Business Hub 11, 2nd Floor West, Marischal College
Broad Street, Aberdeen AB10 1AB
General Enquiries Telephone: 01224 522305

Client:				Description:		
Aberdeen City Council				LOWER DEESIDE (Ward 9)		
Project: Kirk Brae, Cults, **Road Safety Improvements**				Alteration to existing At Any Time Waiting restrictions(TRO)		
Originator	Checked	Approved	Date	Drg No	Sheet No	Rev
	NMcR	VR	20/06/2025	KB/AAT/Extension/1	1	