KEY

PROPOSED Random(L)x600mm(W)x50mm THICK YORKSTONE PAVERS LAID ON 30mm TYPE 35 HIGH STRENGTH BEDDING MORTAR AND 6-8MM TYPE 40 GROUTING, ON 75mm THICK C8/10 CONCRETE BASE

PROPOSED Random(L)x600mm(W)x38mm THICK YORKSTONE PAVERS LAID ON 30mm TYPE 35 HIGH STRENGTH BEDDING MORTAR AND 6-8MM TYPE 40 GROUTING, ON 75mm THICK C8/10 CONCRETE BASE OR AVAILABLE DEPTH ON TOP OF EXISTING BASEMENTS

PROPOSED Random(L)x600mm(W)x50mm THICK YORKSTONE PAVERS LAID ON 30mm TYPE 35 HIGH STRENGTH BEDDING MORTAR AND 6-8MM TYPE 40 GROUTING, ON 110mm THICK C8/10 CONCRETE BASE

PROPOSED RANDOM(L)X300MM(W)X50MM THICK SMALL SIZE YORKSTONE PAVERS LAID ON 40MM TYPE 35 HIGH STRENGTH BEDDING MORTAR AND 6-8MM TYPE 40 GROUTING, ON 110MM THICK C8/10 CONCRETE BASE

PROPOSED 750(L)x600mm(W)x50mm THICK CONCRETE PAVERS LAID ON 30mm TYPE 35 HIGH STRENGTH BEDDING MORTAR AND 6-8MM TYPE 40 GROUTING, ON 75mm THICK C8/10 CONCRETE BASE

PROPOSED 750(L)x600mm(W)x50mm THICK CONCRETE PAVERS LAID ON 30mm TYPE 35 HIGH STRENGTH BEDDING MORTAR AND 6-8MM TYPE 40 GROUTING, ON 110mm THICK C8/10 CONCRETE BASE

PROPOSED 693mm(L)x600mm(H)x75mm THICK TRIANGULAR FEATURE PAVING LAID ON 40mm TYPE 35 HIGH STRENGTH BEDDING MORTAR AND 6-8mm TYPE 40 GROUTING, ON 110mm THICK C8/10 CONCRETE BASE.
MIXED COLOURS: 70% PINK GREY, 10% DARK GREY, 10% BUFF GREY AND 10% GREEN

PROPOSED 50mm THICK HRA 35/14 SURF 40/60 PMB + WTR2 (WITH 14/20 PRE-COATED CHIPPINGS) SURFACE COURSE, ON 60mm THICK HRA 50/14 BIN 40/60 PMB + WTR2 BINDER COURSE.

PROPOSED RANDOM 125-200MM(L)X100MM(W)X100MM THICK GRANITE SETTS LAID ON 40MM TYPE 35 HIGH STRENGTH BEDDING MORTAR AND 8-12MM TYPE 40 GROUTING, ON 150MM THICK C16/20 CONCRETE BASE.
MIXED COLOURS: 25%DARK GREY, 25 % SILVER GREY, 25% GREEN AND 25% PINK GREY

KEY CONTINUED

PROPOSED VARIOUS SIZES 100mm THICK GRANITE ACCENT BARS LAID ON 40mm TYPE 35 HIGH STRENGTH BEDDING MORTAR AND 8-12mm TYPE 40 GROUTING, ON 150mm THICK C16/20 CONCRETE BASE.

EXISTING PAVEMENT LIGHTS (NO CIVIL WORKS)

PROPOSED RAIN GARDEN WITH LOW LEVEL PLANTS. REFER TO SUDS DRAWINGS AND PLANTING DRAWINGS FOR MORE DETAILS

PROPOSED PLANTER WITH LOW LEVEL PLANTS. REFER TO PLANTING DRAWINGS AND 70095487-WSP-P01-X-DR-HI-0112 FOR MORE DETAILS

PROPOSED CHARCOAL BLISTER TACTILE PAVING. REFER TO SD-11-23 FOR DETAILS.

PROPOSED Random(L)x300mm(W)x50mm THICK YORKSTONE CHANNEL LAID ON 30mm TYPE 35 HIGH STRENGTH BEDDING MORTAR AND 6-8MM TYPE 40 GROUTING, ON 75mm THICK C8/10 CONCRETE BASE

PROPOSED 300x200mm GRANITE KERB ON 150mm C16/20 WET LEAN CONCRETE

PROPOSED 150x200mm FLUSH GRANITE KERB ON 150mm C16/20 WET LEAN CONCRETE

PROPOSED 300x200mm FLUSH GRANITE KERB WITH DROPPER LAID ON 150mm C16/20 WET LEAN CONCRETE WITH 6mm UPSTAND (MAX).

PROPOSED CHAMFERED GRANITE KERB LAID ON 150mm C16/20 WET LEAN CONCRETE.

PROPOSED 300x200mm GRANITE KERB LOW UPSTAND ON 150mm C16/20 WET LEAN CONCRETE

RELOCATED 300x200mm GRANITE KERB ON 150mm C16/20 WET LEAN CONCRETE

RELOCATED 150x200mm GRANITE KERB ON 150mm C16/20 WET LEAN CONCRETE

RELOCATED 300x200mm FLUSH GRANITE KERB ON 150mm C16/20 WET LEAN CONCRETE

RELOCATED 150x200mm FLUSH GRANITE KERB ON 150mm C16/20 WET LEAN CONCRETE

PROPOSED 75mm HIGH ALUMINUM EDGING.

KEY CONTINUED

PROPOSED PRIMROSE YELLOW LINE MARKINGS

PROPOSED WHITE LINE MARKING

PROPOSED RAMP

SP — PROPOSED SIGN ON PROPOSED POST

LL — PROPOSED LEGIBLE LONDON SIGN ON PROPOSED POST

SP — PROPOSED BACK TO BACK SIGN ON PROPOSED POST

LC — PROPOSED SIGN ON EXISTING LAMP COLUMN

SP — PROPOSED SIGN ON EXISTING SIGN POST

PROPOSED SOCKET FOR FIBREGLASS MAY POLE WITH RECESSED COVER AND ANCHOR FOR REMOVAL PURPOSES

LC — PROPOSED LAMP COLUMN

WMS — PROPOSED WALL MOUNTED SIGN

WML — PROPOSED WALL MOUNTED LIGHT

EXISTING COVER TO BE RAISED/LOWERED TO SUIT NEW LEVELS

EXISTING SERVICE COVER TO BE RECESSED

EXISTING SERVICE COVER TO BE RELOCATED / REMOVED

CH — EXISTING COAL HOLE TO REMAIN IN SITU

PROPOSED TYPE 1 CYCLE STAND

PROPOSED TYPE 2 CYCLE STAND

B — PROPOSED DORIC BOLLARD

DB — PROPOSED REMOVABLE DORIC BOLLARD FITTED INTO A STANDARD SOCKET AND SECURED WITH A PADLOCK.

KEY CONTINUED

PROPOSED GULLY (450mm DIA x 900mm DEPTH). INSTALL CLASS D400 HEAVY DUTY FRAME AND CYCLE FRIENDLY COVER).

PROPOSED GULLY WITH 300X300mm PEDESTRIAN FRAME FACTA D DU507C DUREY CASTINGS GRATING AND FRAME

EXISTING GULLY FRAME AND COVER TO BE REMOVED AND REPLACED WITH CLASS D400 CYCLE FRIENDLY GULLY FRAME AND COVER

PROPOSED TREE.REFER TO DRAWING 70095487-WSP-P01-X-DR-HI-0112 FOR MORE DETAILS

BENCH — PROPOSED WESTMINSTER 2.58m TIMBER BENCH WITH EXTRA CENTRAL ARM REST. TYPE A - WITH BACK AND TYPE B - BACKLESS

PROPOSED STREET TRADER LOCATION TO BE CONFIRMED

LL — PROPOSED LEGIBLE LONDON SIGN

LC — PROPOSED SIGN ON EXISTING LAMP COLUMN WITH LUMINAIRE TO BE UPGRADED

PROPOSED SILT TRAP CONSISTING OF 200 x 100 x 100mm GRANITE COBBLE SETTS, SLOPING AT 8° INTO THE RAIN GARDEN.

MH — PROPOSED MANHOLE. REFER TO DRAWING 70095487-WSP-P01-X-DR-HI-0500 FOR MORE DETAILS

NAL — PROPOSED NAL SOCKET REFER. TO 70095487-WSP-P01-X-DR-EE-1400

FP — PROPOSED FEEDER PILLER. REFER TO 70095487-WSP-P01-X-DR-EE-1400

EL — PROPOSED ELECTRICAL BOLLARD. REFER TO 70095487-WSP-P01-X-DR-EE-1400

EXISTING KERB TO BE RETAINED

EXISTING LINE MARKING TO BE RETAINED

EXISTING GULLY TO BE RETAINED

LC — EXISTING LAMP COLUMN TO BE RETAINED

B — EXISTING BOLLARD TO BE RETAINED

EXISTING PEDESTRIAN GUARDRAIL TO BE RETAINED

REVISION CLOUD

NOTES:

1. ALL DIMENSIONS IN MILLIMETRES UNLESS OTHERWISE STATED.
2. THIS DRAWING SHOULD BE READ IN CONJUNCTION WITH ALL OTHER DESIGN DRAWINGS PROVIDED AND REFERENCED IN THE KEY.
3. ALL WORK TO BE IN ACCORDANCE WITH THE WESTMINSTER CITY COUNCIL HIGHWAYS SPECIFICATION AND STANDARD DETAILS.

REV	DATE	BY	DESCRIPTION	CHK	APD
S5-C08	28.05.2025	ZB	NAL RETENTION SOCKETS IN MARKET SQUARE, COVERS UNCOVERED BY HOARDING REMOVAL	JCH	CL
S5-C07	04.04.2025	ZB	ENGRAVED KERB LOCATIONS	JCH	CL
S5-C06	06.02.2025	ZB	BOLLARD RELOCATION AND FEEDER PILLAR LOCATION UPDATED. NAL SOCKETS ADDED	JCH	CL
S5-C05	20.01.2025	ZB	UPDATE TO ALLEYWAY LEVELS, CYCLE STANDS IN SHEPHERD STREET TBC ON CLIENT AGREEMENT, ACCENT BARS UPDATE	JCH	CL
S5-C04	04.11.2024	ZB	CHANGES IN LEVELS IN CURZON STREET AND REMOVAL OF SUDS IN MARKET SQUARE PLANTER	JCH	CL
S5-C03	16.10.2024	ZB	CHANGES IN DRAINAGE LEVELS AT TREBECK AND CARRINGTON STREETS UPDATE THE CONTOUR LEVELS & SURFACE RELAY	JCH	CL
S5-C02	10.07.2024	ZB	REVISED PEDESTRIAN GULLY POT AND MANHOLE TYPES & WMS REPLACED WITH POSTS	JCH	CL
S5-C01	05.07.2024	ZB	INITIAL ISSUE	JCH	CL

DRAWING STATUS: FOR CONSTRUCTION

CONWAY great people : great work
wsp
70 Chancery Lane, London, WC2A 1AF
www.fmconway.co.uk www.wsp.com

CLIENT: City of Westminster

PROJECT: SHEPHERD MARKET
PUBLIC REALM IMPROVEMENT WORKS

TITLE: GENERAL ARRANGEMENT
THE KEY


SCALE @ A1	DATE	DESIGN/DRAWN	CHECKED	APPROVED	SHEET
NTS	05.07.2024	ZB	JCH	CL	A1

WSP PROJECT NO.	FMC PROJECT No.	WCC PROJECT NO.
70095487	WWESA2989	C.WD13488

DRAWING No.: 70095487-WSP-P01-X-DR-HI-0100-KEY
REV.: S5-C08

This map is reproduced from Ordnance Survey material with the permission of Ordnance Survey on behalf of the Controller of Her Majesty's Stationery Office © Crown copyright. Unauthorised reproduction infringes Crown copyright and may lead to prosecution or civil proceedings. (WCC)(LA 100019597)

\\uk.wspgroup.com\Central Data\Projects\70095xxx\70095487 - Shepherd Market\02 WIP\HW Highways\01 Model\05- For Construction\70095487-WSP-P01-X-DR-HI-0100.dwg 28 May, 2025 - 4:22pm

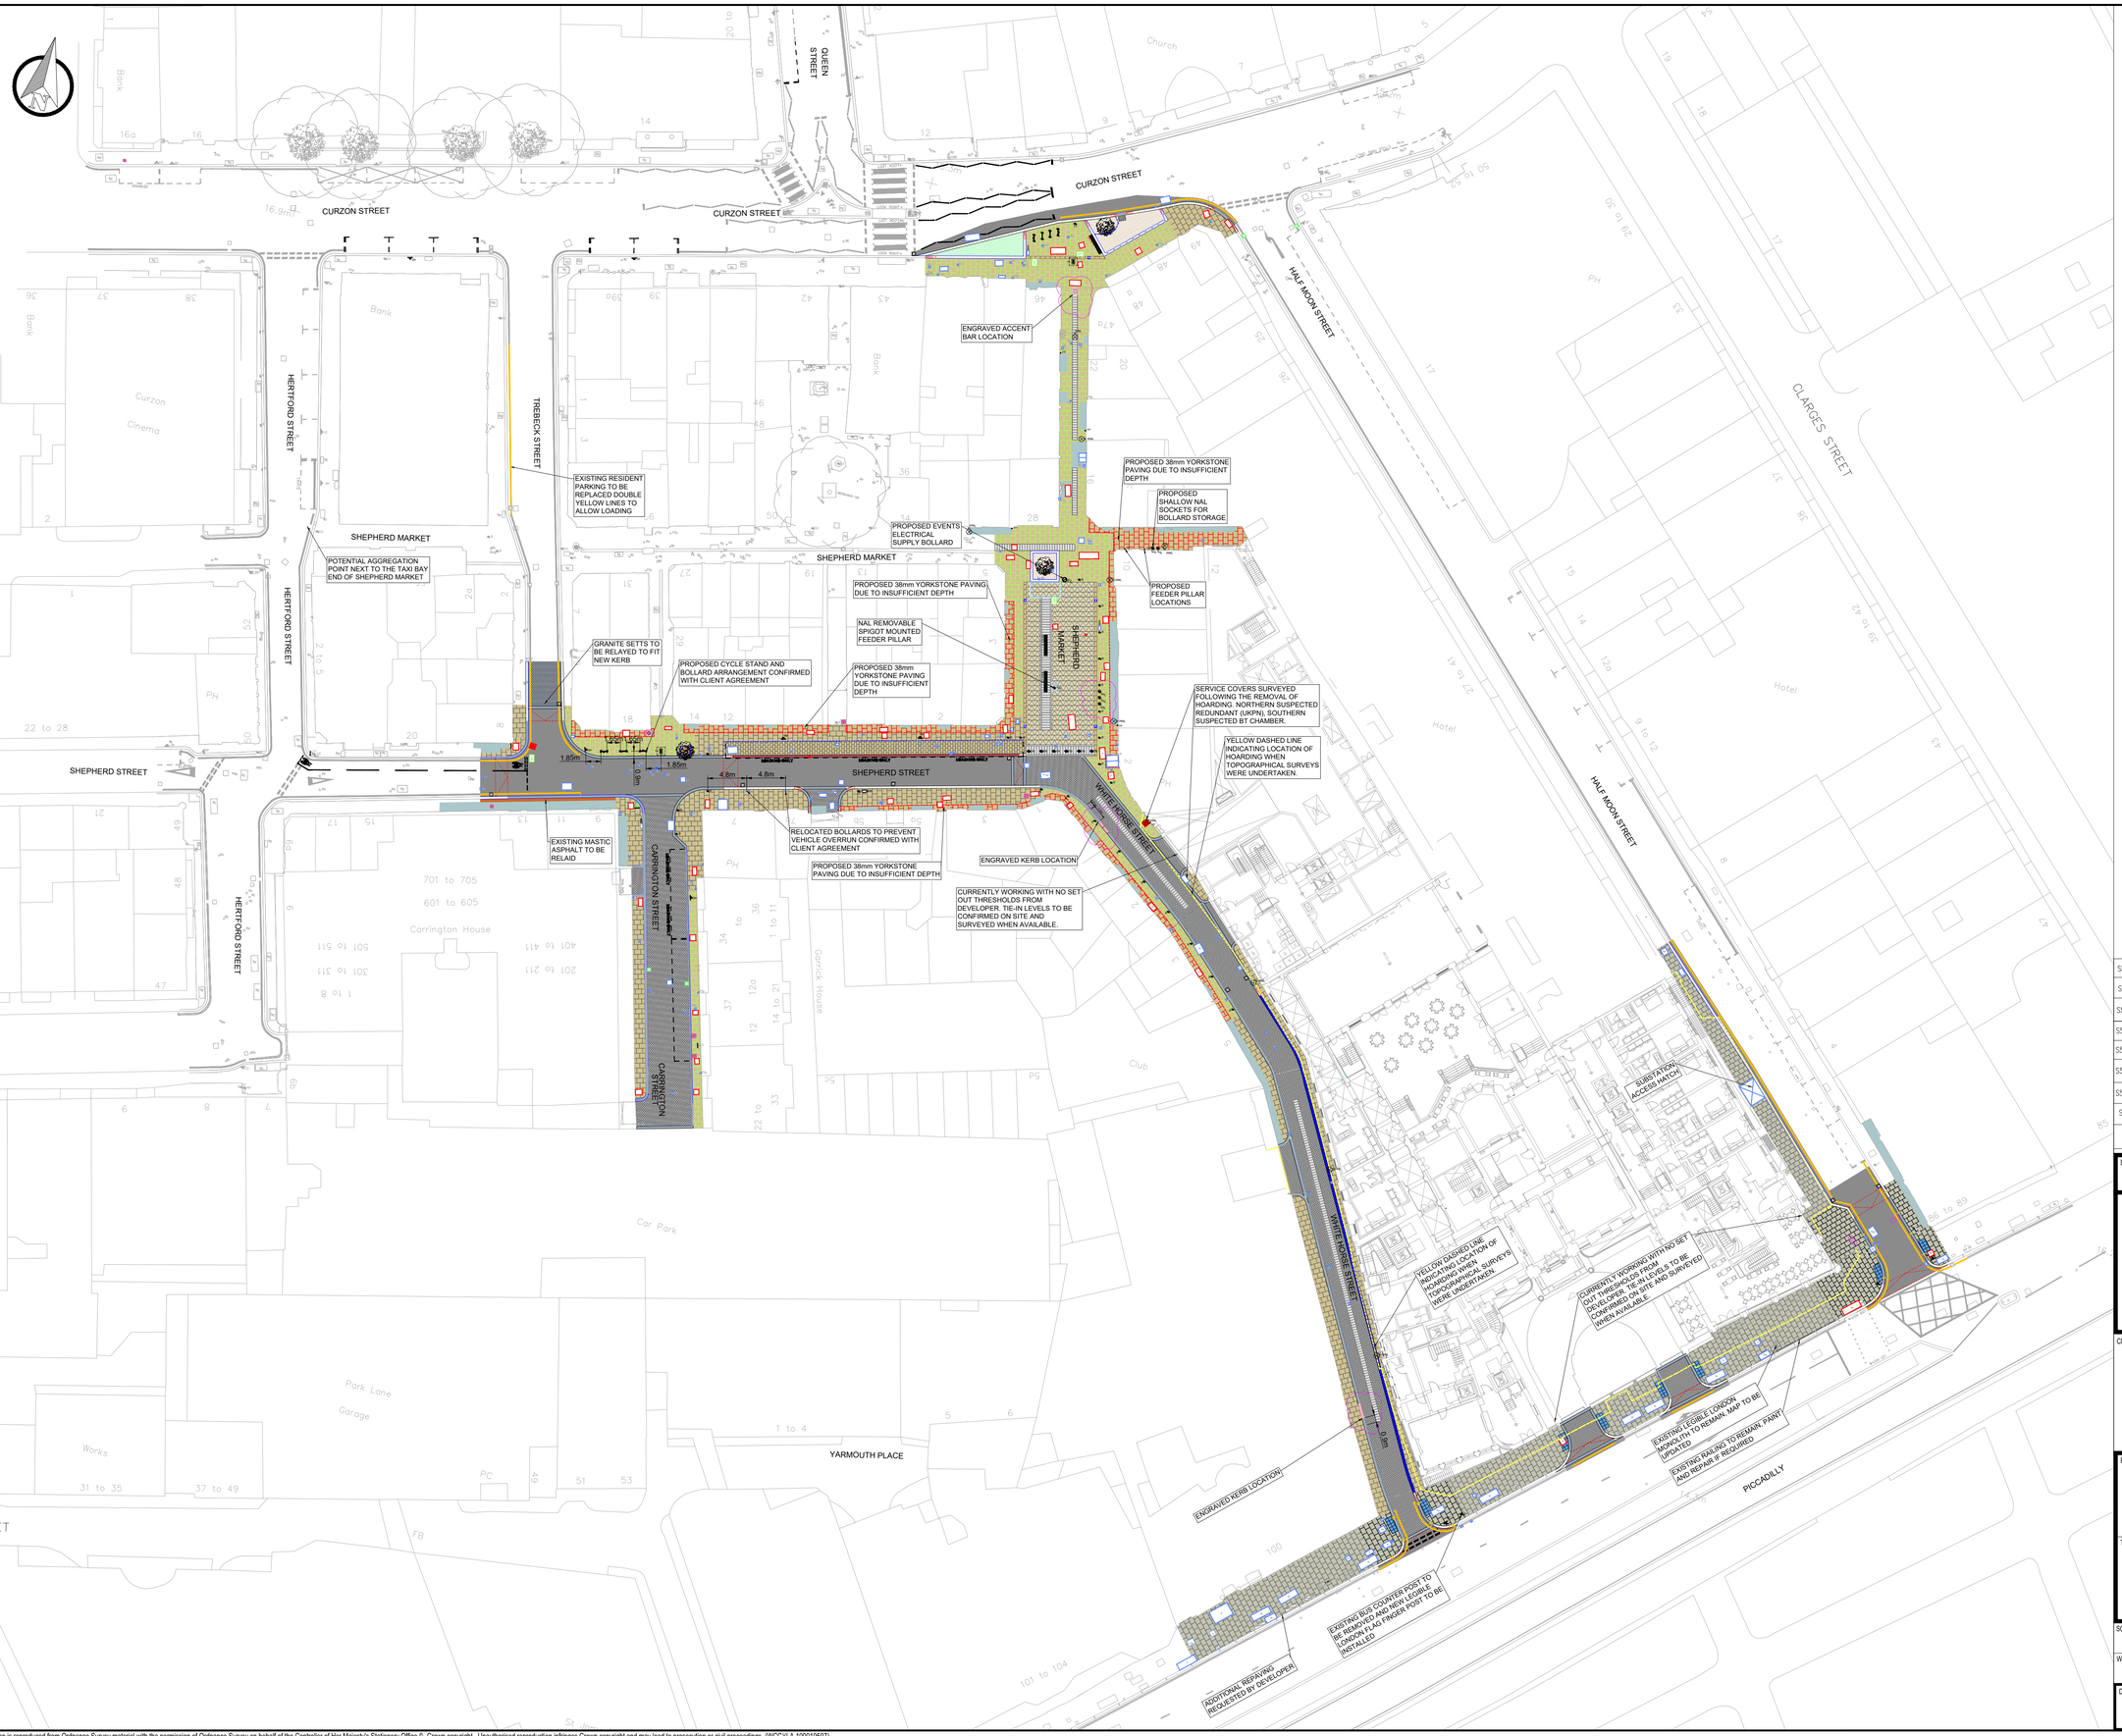

REV	DATE	BY	DESCRIPTION	CHK	APD
S5-C08	28.05.2025	ZB	NAL RETENTION SOCKETS IN MARKET SQUARE, COVERS UNCOVERED, BT /HOARDING REMOVAL	JCH	CL
S5-C07	04.04.2025	ZB	ENGRAVED KERB LOCATIONS	JCH	CL
S5-C06	06.02.2025	ZB	BOLLARD RELOCATION AND FEEDER PILLAR LOCATION UPDATED. NAL SOCKETS ADDED	JCH	CL
S5-C05	20.01.2025	ZB	UPDATE TO ALLEYWAY LEVELS, CYCLE STANDS IN SHEPHERD STREET TBC ON CLIENT AGREEMENT, ACCENT BARS UPDATE	JCH	CL
S5-C04	04.11.2024	ZB	CHANGES IN LEVELS IN CURZON STREET AND REMOVAL OF SUDS IN MARKET SQUARE PLANTER	JCH	CL
S5-C03	16.10.2024	ZB	CHANGES IN DRAINAGE LEVELS AT TREBECK AND CARRINGTON STREETS UPDATE THE CONTOUR LEVELS & SURFACE RELAY	JCH	CL
S5-C02	10.07.2024	ZB	REVISED PEDESTRIAN GULLY POT AND MANHOLE TYPES & WMS REPLACED WITH POSTS	JCH	CL
S5-C01	05.07.2024	ZB	INITIAL ISSUE	JCH	CL

DRAWING STATUS

FOR CONSTRUCTION

CONWAY great people : great work

wsp

70 Chancery Lane, London, WC2A 1AF
www.fmconway.co.uk www.wsp.com

CLIENT

City of Westminster

PROJECT

SHEPHERD MARKET
PUBLIC REALM IMPROVEMENT WORKS

TITLE

GENERAL ARRANGEMENT
OVERVIEW

SCALE @ A1	DATE	DESIGN/DRAWN	CHECKED	APPROVED	SHEET
NTS	05.07.2024	ZB	JCH	CL	A1

WSP PROJECT NO.	FMC PROJECT No.	WCC PROJECT NO.
70095487	WWESA2989	C.WD13488

DRAWING No.

70095487-WSP-P01-X-DR-HI-0100-OA

REV.

S5-C08

This map is reproduced from Ordnance Survey material with the permission of Ordnance Survey on behalf of the Controller of Her Majesty's Stationery Office © Crown copyright. Unauthorised reproduction infringes Crown copyright and may lead to prosecution or civil proceedings. (WCC)(LA 100019597)

\\uk.wspgroup.com\Central Data\Projects\70095xxx\70095487 - Shepherd Market\02 WIP\HW Highways\01 Model\05 - For Construction\70095487-WSP-P01-X-DR-HI-0100.dwg 28 May, 2025 - 4:22pm

FOR THE KEY, REFER TO 70095487-WSP-P01-X-DR-HI-0100-KEY

CURZON STREET

FOR CONTINUATION REFER TO DRG. 70095487-WSP-P01-X-DR-HI-0100-01 INSET 01

CURZON STREET

CURZON STREET

HALF MOON STREET

QUEEN STREET

FOR CONTINUATION REFER TO DRG. 70095487-WSP-P01-X-DR-HI-0100-01

CURZON STREET

INSET 01

TREBECK STREET

EXISTING RESIDENT PARKING TO BE REPLACED DOUBLE YELLOW LINES TO ALLOW LOADING

ENGRAVED ACCENT BAR LOCATION

PROPOSED 38mm YORKSTONE PAVING DUE TO INSUFFICIENT DEPTH

PROPOSED SHALLOW NAL SOCKETS FOR BOLLARD STORAGE

SHEPHERD MARKET

POTENTIAL AGGREGATION POINT NEXT TO THE TAXI BAY END OF SHEPHERD MARKET

PROPOSED EVENTS ELECTRICAL SUPPLY BOLLARD

SHEPHERD MARKET

PROPOSED 38mm YORKSTONE PAVING DUE TO INSUFFICIENT DEPTH

PROPOSED FEEDER PILLAR LOCATIONS

HERTFORD STREET

NAL REMOVABLE SPIGOT MOUNTED FEEDER PILLAR

GRANITE SETTS TO BE RELAYED TO FIT NEW KERB

PROPOSED CYCLE STAND AND BOLLARD ARRANGEMENT CONFIRMED WITH CLIENT AGREEMENT

PROPOSED 38mm YORKSTONE PAVING DUE TO INSUFFICIENT DEPTH

SHEPHERD MARKET

SERVICE COVERS SURVEYED FOLLOWING THE REMOVAL OF HOARDING. NORTHERN SUSPECTED REDUNDANT (UKPN), SOUTHERN SUSPECTED BT CHAMBER.

YELLOW DASHED LINE INDICATING LOCATION OF HOARDING WHEN TOPOGRAPHICAL SURVEYS WERE UNDERTAKEN.

1.65m 1.65m

1.85m

1.85m

0.9m

4.8m

4.8m

LOADING ONLY

LOADING ONLY

LOADING ONLY

SHEPHERD STREET

WHITE HORSE STREET

EXISTING MASTIC ASPHALT TO BE RELAID

CARRINGTON STREET

RELOCATED BOLLARDS TO PREVENT VEHICLE OVERRUN CONFIRMED WITH CLIENT AGREEMENT

PROPOSED 38mm YORKSTONE PAVING DUE TO INSUFFICIENT DEPTH

ENGRAVED KERB LOCATION

CURRENTLY WORKING WITH NO SET OUT THRESHOLDS FROM DEVELOPER. TIE-IN LEVELS TO BE CONFIRMED ON SITE AND SURVEYED WHEN AVAILABLE.

FOR CONTINUATION REFER TO DRG. 70095487-WSP-P01-X-DR-HI-0100-01

CARRINGTON STREET

INSET 02

FOR CONTINUATION REFER TO DRG. 70095487-WSP-P01-X-DR-HI-0100-01 INSET 02

FOR CONTINUATION REFER TO DRG. 70095487-WSP-P01-X-DR-HI-0100-02

REV	DATE	BY	DESCRIPTION	CHK	APD
S5-C08	28.05.2025	ZB	NAL RETENTION SOCKETS IN MARKET SQUARE, COVERS UNCOVERED BY HOARDING REMOVAL	JCH	CL
S5-C07	04.04.2025	ZB	ENGRAVED KERB LOCATIONS	JCH	CL
S5-C06	06.02.2025	ZB	BOLLARD RELOCATION AND FEEDER PILLAR LOCATION UPDATED. NAL SOCKETS ADDED	JCH	CL
S5-C05	20.01.2025	ZB	UPDATE TO ALLEYWAY LEVELS, CYCLE STANDS IN SHEPHERD STREET TBC ON CLIENT AGREEMENT, ACCENT BARS UPDATE	JCH	CL
S5-C04	04.11.2024	ZB	CHANGES IN LEVELS IN CURZON STREET AND REMOVAL OF SUDS IN MARKET SQUARE PLANTER	JCH	CL
S5-C03	16.10.2024	ZB	CHANGES IN DRAINAGE LEVELS AT TREBECK AND CARRINGTON STREETS UPDATE THE CONTOUR LEVELS & SURFACE RELAY	JCH	CL
S5-C02	10.07.2024	ZB	REVISED PEDESTRIAN GULLY POT AND MANHOLE TYPES & KMS REPLACED WITH POSTS	JCH	CL
S5-C01	05.07.2024	ZB	INITIAL ISSUE	JCH	CL

DRAWING STATUS: FOR CONSTRUCTION

CONWAY great people : great work

wsp

70 Chancery Lane, London, WC2A 1AF
www.fmconway.co.uk www.wsp.com

CLIENT

City of Westminster

PROJECT

SHEPHERD MARKET
PUBLIC REALM IMPROVEMENT WORKS

TITLE

GENERAL ARRANGEMENT
SHEET 01 OF 02

SCALE @ A1	DATE	DESIGN/DRAWN	CHECKED	APPROVED	SHEET
1:200	05.07.2024	ZB	JCH	CL	A1


WSP PROJECT NO.	FMC PROJECT No.	WCC PROJECT NO.
70095487	WWESA2989	C.WD13488

DRAWING No.: 70095487-WSP-P01-X-DR-HI-0100-01 REV.: S5-C08

This map is reproduced from Ordnance Survey material with the permission of Ordnance Survey on behalf of the Controller of Her Majesty's Stationery Office © Crown copyright. Unauthorised reproduction infringes Crown copyright and may lead to prosecution or civil proceedings. (WCC)(LA 100019597)

\\uk.wspgroup.com\Central Data\Projects\70095xxx\70095487 - Shepherd Market\02 MEP\HW Highways\01 Model\05 - For Construction\70095487-WSP-P01-X-DR-HI-0100.dwg 28 May, 2025 - 4:22pm

FOR THE KEY, REFER TO 70095487-WSP-P01-X-DR-HI-0100-KEY

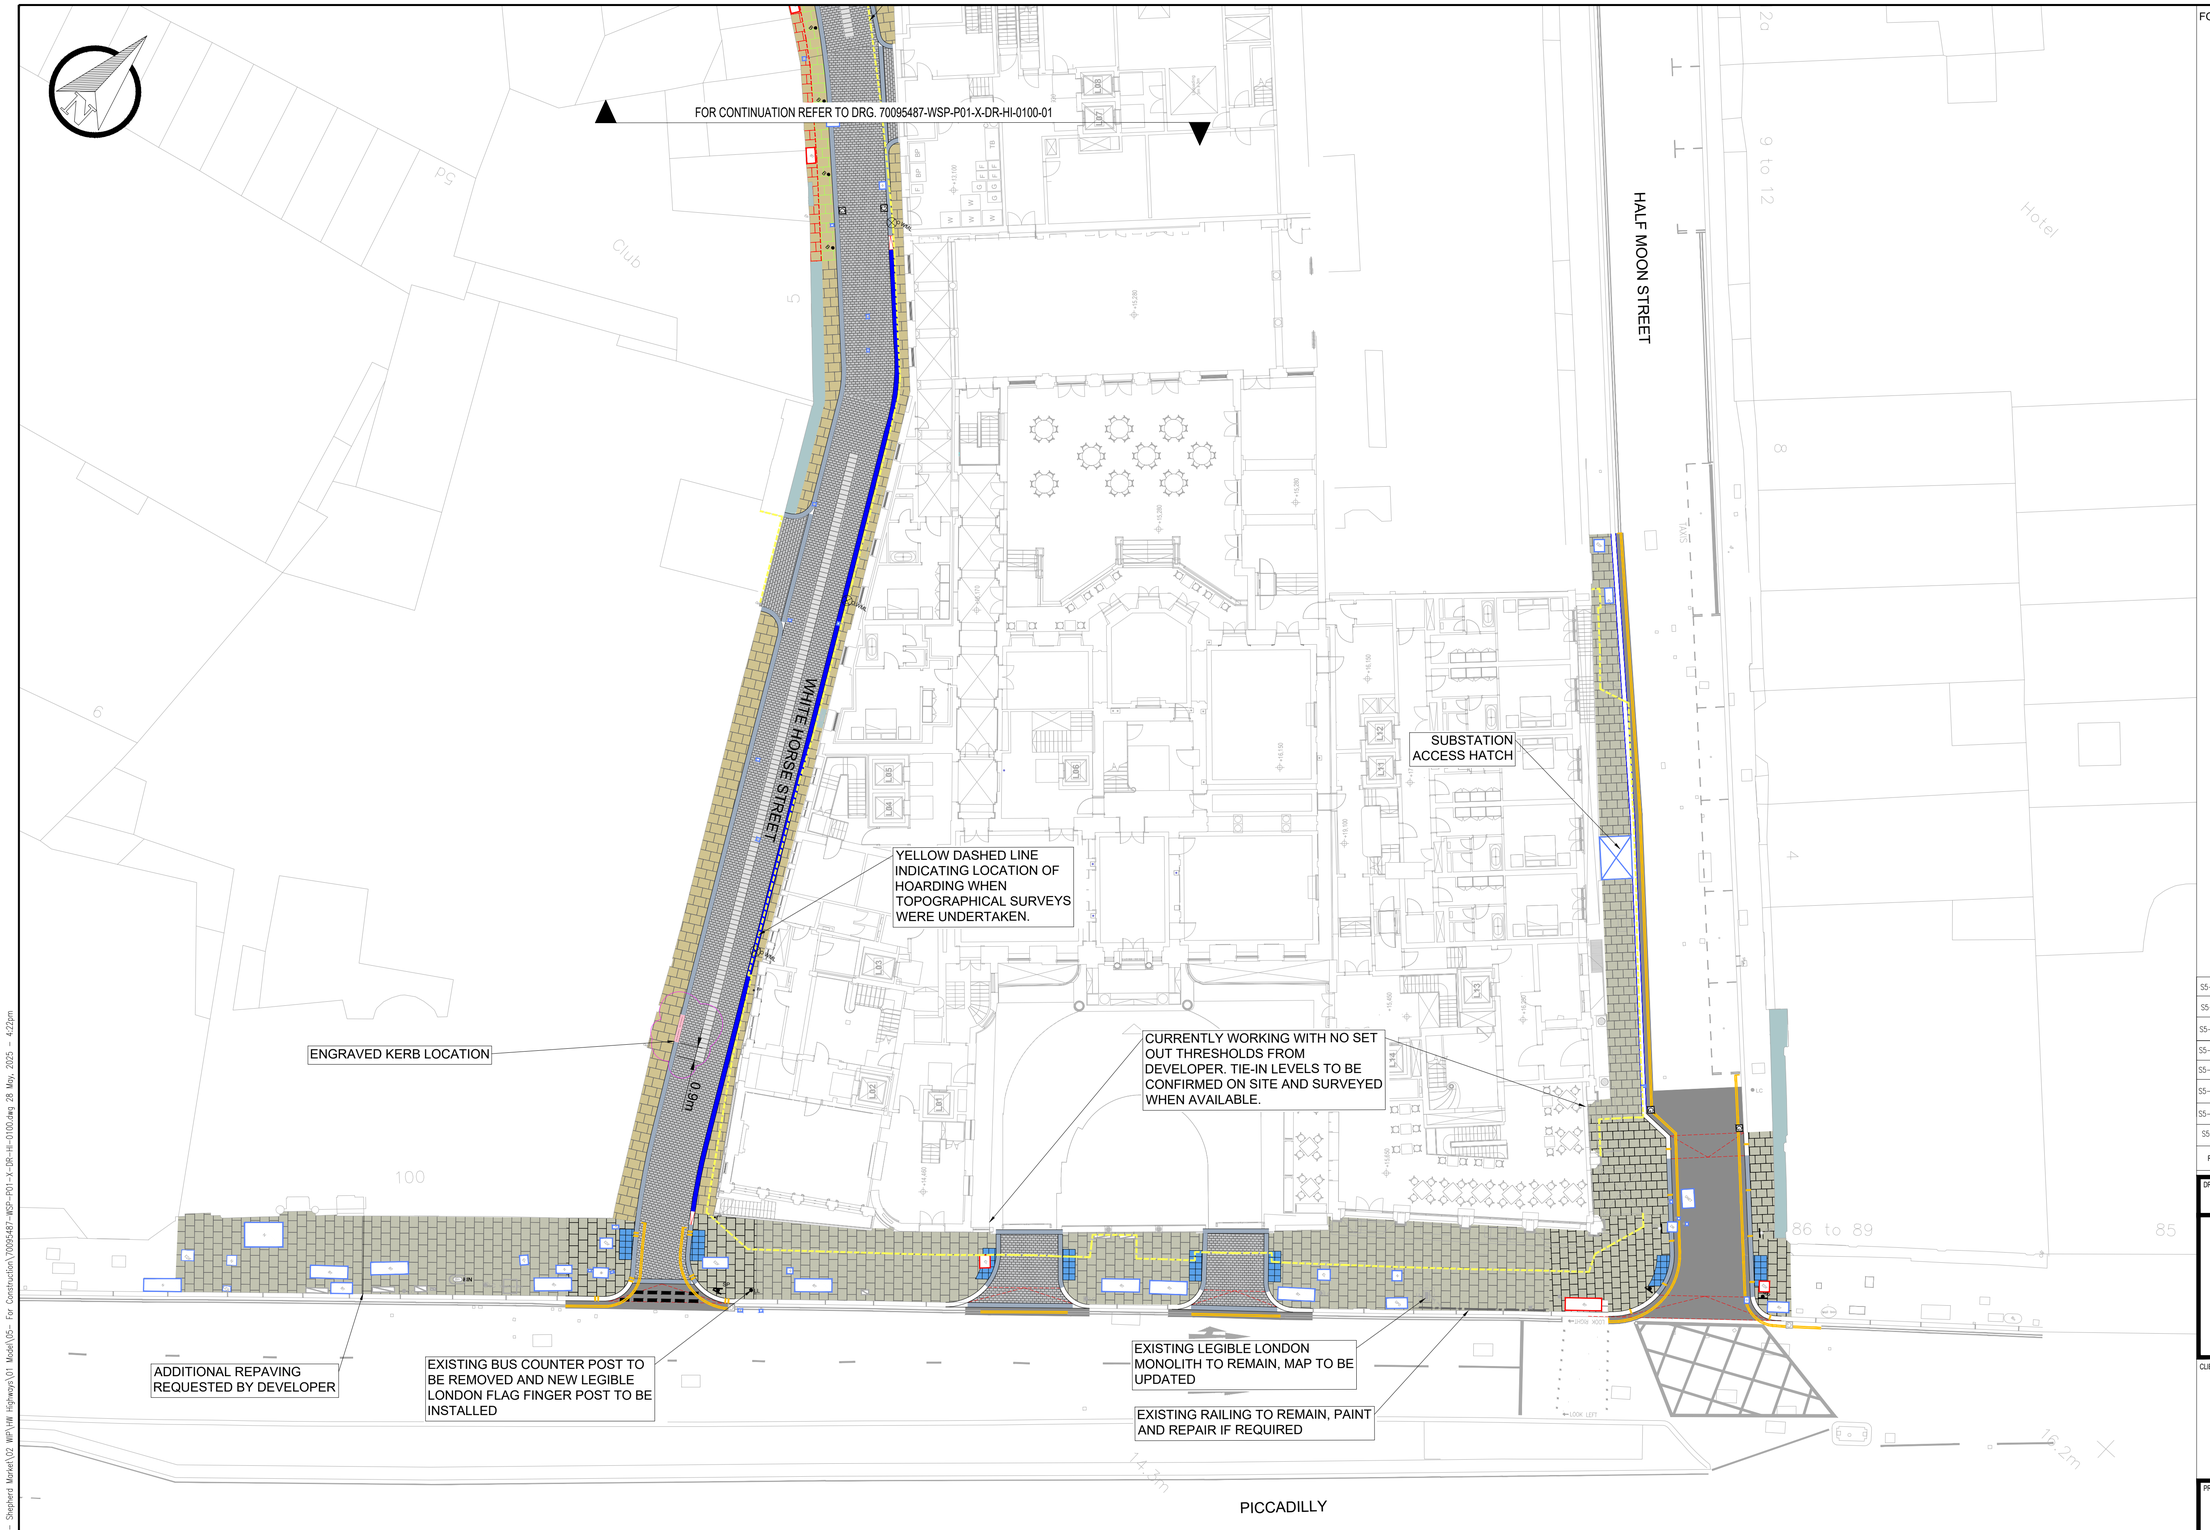

REV	DATE	BY	DESCRIPTION	CHK	APD
S5-C08	28.05.2025	ZB	NAL RETENTION SOCKETS IN MARKET SQUARE, COVERS UNCOVERED BY HOARDING REMOVAL	JCH	CL
S5-C07	04.04.2025	ZB	ENGRAVED KERB LOCATIONS	JCH	CL
S5-C06	06.02.2025	ZB	BOLLARD RELOCATION AND FEEDER PILLAR LOCATION UPDATED. NAL SOCKETS ADDED	JCH	CL
S5-C05	20.01.2025	ZB	UPDATE TO ALLEYWAY LEVELS, CYCLE STANDS IN SHEPHERD STREET TBC ON CLIENT AGREEMENT, ACCENT BARS UPDATE	JCH	CL
S5-C04	04.11.2024	ZB	CHANGES IN LEVELS IN CURZON STREET AND REMOVAL OF SUDS IN MARKET SQUARE PLANTER	JCH	CL
S5-C03	16.10.2024	ZB	CHANGES IN DRAINAGE LEVELS AT TREBECK AND CARRINGTON STREETS UPDATE THE CONTOUR LEVELS & SURFACE RELAY	JCH	CL
S5-C02	10.07.2024	ZB	REVISED PEDESTRIAN GULLY POT AND MANHOLE TYPES & WMS REPLACED WITH POSTS	JCH	CL
S5-C01	05.07.2024	ZB	INITIAL ISSUE	JCH	CL

DRAWING STATUS

FOR CONSTRUCTION

CONWAY great people : great work

wsp

70 Chancery Lane, London, WC2A 1AF
www.fmconway.co.uk www.wsp.com

CLIENT

City of Westminster

PROJECT

SHEPHERD MARKET

PUBLIC REALM IMPROVEMENT WORKS

TITLE

GENERAL ARRANGEMENT

SHEET 02 OF 02

SCALE @ A1	DATE	DESIGN/DRAWN	CHECKED	APPROVED	SHEET
1:200	05.07.2024	ZB	JCH	CL	A1

WSP PROJECT NO.	FMC PROJECT No.	WCC PROJECT NO.
70095487	WWESA2989	C.WD13488

DRAWING No.	REV.
70095487-WSP-P01-X-DR-HI-0100-02	S5-C08

This map is reproduced from Ordnance Survey material with the permission of Ordnance Survey on behalf of the Controller of Her Majesty's Stationery Office © Crown copyright. Unauthorised reproduction infringes Crown copyright and may lead to prosecution or civil proceedings. (WCC)(LA 100019597)

\\uk.wspgroup.com\Central Data\Projects\70095xxx\70095487 - Shepherd Market\02 WIP\VIB Highways\01 Model\05- For Construction\70095487 -WSP-P01-X-DR-HI-0100.dwg 28 May, 2025 - 4:22pm