DO NOT SCALE

5B

5A

6A

6B

4

3

2

8

7

1

REV	DATE	BY	DESCRIPTION	CHK	APP
P02	14/10/2025	BP	SECOND ISSUE FOLLOWING MINOR AMENDMENTS	JR	JAH

DRAWING STATUS:
S3 - FOR REVIEW

WSP House, 70 Chancery Lane, London, WC2A 1AF, UK
T+ 44 (0) 207 314 5000, F+ 44 (0) 207 314 5111
wsp.com

CLIENT:
SURREY COUNTY COUNCIL

SITE/PROJECT:
SURREY COUNTY COUNCIL
LOCAL STREET IMPROVEMENTS

TITLE:
CHERTSEY RIVERSIDE LOCAL STREET IMPROVEMENTS
GENERAL ARRANGEMENT
LOCATION PLAN OVERVIEW

SCALE @ A1:	CHECKED:	APPROVED:
1:200	JR	JAH

PROJECT NO:	DESIGNED:	DRAWN:	DATE:
701122901	BP	BP	September 2025

DRAWING No: 701122901-WSP-XX-RU15-DR-LP-0100-00
REV: P02

© WSP UK Ltd

UNTIL TECHNICAL APPROVAL HAS BEEN OBTAINED FROM THE RELEVANT LOCAL AUTHORITIES OR STATUTORY BODIES, IT SHOULD BE UNDERSTOOD THAT ALL DRAWINGS ARE ISSUED AS PRELIMINARY AND NOT FOR CONSTRUCTION. SHOULD THE CONTRACTOR AND / OR EMPLOYER COMMENCE WORK PRIOR TO APPROVAL BEING GIVEN, IT IS ENTIRELY AT THEIR OWN RISK.

File name:C:\USERS\JACK.RANCE\WSP O365\701122901 - SURREY COUNTY COUNCIL LOCAL STREETS IMPROVEMENT - 03 WIP\LP LIVEABLE PLACES\RU15-CHERTSEY\01 MODEL\03-DETAILED DESIGN\701122901-WSP-XX-RU15-DR-LP-0100.DWG, printed on 15 October 2025 10:32:58, by Rance, Jack

NOTES:

1. ALL DIMENSIONS ARE IN METERS UNLESS OTHERWISE STATED.
2. DESIGN BASED ON TOPOGRAPHICAL SURVEY PROVIDED BY CENTARA IN JULY 2025
3. DRAWING SHOULD BE READ IN CONJUNCTION WITH ALL OTHER RELEVANT ENGINEERING DETAILS, DRAWINGS AND SPECIFICATION.
4. SIGNS AND STREET FURNITURE TO HAVE A MINIMUM LATERAL CLEARANCE OF 450mm FROM ALL KERB FACE.
5. DISCREPANCIES SHOULD BE REPORTED TO THE ENGINEER IMMEDIATELY, SO THAT CLARIFICATION CAN BE SOUGHT PRIOR TO THE COMMENCEMENT OF WORK.
6. CONTRACTORS TO ESTABLISH ALL UTILITY AND DRAINAGE LOCATIONS AND COORDINATE SAFE WORKING PROCEDURES BEFORE ANY EXCAVATION WORKS TAKE PLACE.
7. FOR SITE CLEARANCE DRAWING, REFER TO DRAWING 701122901-WSP-XX-RU15-DR-LP-0200.
8. FOR ROAD MARKING AND SIGN DETAILS, REFER TO DRAWING 701122901-WSP-XX-RU15-DR-LP-1200.

DO NOT SCALE

KEY:

- PROPOSED FOOTWAY BUILDOUT
- EXISTING FOOTWAY TO BE RESURFACED
- PROPOSED CARRIAGEWAY RESURFACING
- PROPOSED FULL DEPTH CARRIAGEWAY CONSTRUCTION
- PROPOSED GRASS AREA
- PROPOSED KERB
- PROPOSED FLUSH KERB WITH DROPPER
- PROPOSED 50mm EDGE KERB
- PROPOSED BUFF CONCRETE TACTILE PAVERS
- PROPOSED BIN
- PROPOSED SPEED CUSHION
- PROPOSED SIGN AND POST
- PROPOSED SIGN ON EXISTING POST
- EXISTING SIGN ON AND POST
- PROPOSED LAMP COLUMN
- EXISTING LAMP COLUMN WITH SIGN BOARD
- RELOCATED ILLUMINATED GUIDE POST
- PROPOSED GULLY
- EXISTING GULLY
- EXISTING GULLY FRAME AND COVER TO BE REMOVED AND REPLACED WITH CLASS D400 CYCLE FRIENDLY GULLY FRAME AND COVER
- PROPOSED PRIMROSE YELLOW LINE MARKING
- PROPOSED ROAD MARKING
- EXISTING SERVICE COVER TO BE RAISED/LOWERED TO SUIT NEW LEVELS
- EXISTING SERVICE COVER TO BE FITTED WITH RECESSED COVER AND RAISED/LOWERED TO SUIT NEW LEVELS
- PROPOSED CARRIAGEWAY RAMP TO RAISED TABLE
- PROPOSED LOW LEVEL PLANTERS
- PROPOSED TREE AND PIT
- EXISTING TREE

POTENTIAL IMPROVEMENTS INCLUDING LIGHTING AND RESURFACING WITHIN THE UNDERPASS TO BE CONSIDERED AT A FUTURE STAGE

PROPOSED BIN


EXTENT OF SURREY LOCAL STREET IMPROVEMENTS

EXISTING CYCLE LANE MARKINGS TO BE REFRESHED. NEW CYCLE SIGN TO BE INSTALLED ON EXISTING POST

ADDITIONAL 20mph ROAD MARKINGS TO ENCOURAGE DRIVERS TO SLOW DOWN

FOR CONTINUATION REFER TO DRG. 701122901-WSP-XX-RU15-DR-LP-0100-02

CHERTSEY ROAD

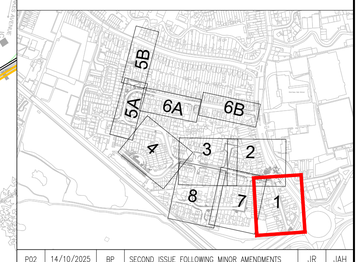

REV	DATE	BY	DESCRIPTION	CHK	APP
P02	14/10/2025	BP	SECOND ISSUE FOLLOWING MINOR AMENDMENTS	JR	JAH

DRAWING STATUS: S3 - FOR REVIEW

WSP House, 70 Chancery Lane, London, WC2A 1AF, UK
T+ 44 (0) 207 314 5000, F+ 44 (0) 207 314 5111
wsp.com

CLIENT: SURREY COUNTY COUNCIL

SITE/PROJECT: SURREY COUNTY COUNCIL LOCAL STREET IMPROVEMENTS

TITLE: CHERTSEY RIVERSIDE LOCAL STREET IMPROVEMENTS GENERAL ARRANGEMENT SHEET 01 OF 08

SCALE @ A1:	CHECKED:		APPROVED:
1:200	JR		JAH
PROJECT NO:	DESIGNED:	DRAWN:	DATE:
701122901	BP	BP	September 2025

DRAWING No: 701122901-WSP-XX-RU15-DR-LP-0100-01 REV: P02

© WSP UK Ltd

UNTIL TECHNICAL APPROVAL HAS BEEN OBTAINED FROM THE RELEVANT LOCAL AUTHORITIES OR STATUTORY BODIES, IT SHOULD BE UNDERSTOOD THAT ALL DRAWINGS ARE ISSUED AS PRELIMINARY AND NOT FOR CONSTRUCTION. SHOULD THE CONTRACTOR AND / OR EMPLOYER COMMENCE WORK PRIOR TO APPROVAL BEING GIVEN, IT IS ENTIRELY AT THEIR OWN RISK

File name:C:\USERS\JACK.RANCE\WSP GB\01\701122901 - SURREY COUNTY COUNCIL LOCAL STREETS IMPROVEMENT - 03 WIP\LP LIVEABLE PLACES\RU15-CHERTSEY\01 MODEL\03-DETAILED DESIGN\701122901-WSP-XX-RU15-DR-LP-0100.DWG, printed on 15 October 2025 10:33:04, by Rance, Jack

PROPOSED LOCATION FOR WAY FINDING SIGNAGE

CHERTSEY ROAD

CYCLISTS DISMOUNT

SIGN SCHEDULE	03
TSRGD DIAG NO.	966

CYCLISTS DISMOUNT

SIGN SCHEDULE	04
TSRGD DIAG NO.	966

SIGN SCHEDULE	02
TSRGD DIAG NO.	676

SIGN SCHEDULE	01
TSRGD DIAG NO.	675A

20 ZONE

30 Zone ENDS

CLIFTON CLOSE

ROAKES AVENUE

CANFORD DRIVE

CHERTSEY ROAD

20mph SIGNS TO BE INSTALLED ON EXISTING LAMP COLUMN

ADDITIONAL PLANTER BOXES AND TREES

PROPOSED SPEED CUSHIONS

EXISTING TRAFFIC ISLAND TO BE NARROWED TO REALIGN JUNCTION

EXTENT OF SURREY LOCAL STREET IMPROVEMENTS

KEEP CLEAR

KEEP CLEAR

NEW FOOTWAY BUILDOUT AND PEDESTRIAN CROSSING WITH DROPPED KERBS

PROPOSED LAMP COLUMN TO ILLUMINATE EXISTING DARK SPOT

PROPOSED 20mph ROAD MARKINGS TO ENCOURAGE DRIVERS TO SLOW DOWN

FOR CONTINUATION REFER TO DRG. 701122901-WSP-XX-RU15-DR-LP-0100-03

FOR CONTINUATION REFER TO DRG. 701122901-WSP-XX-RU15-DR-LP-0100-07

FOR CONTINUATION REFER TO DRG. 701122901-WSP-XX-RU15-DR-LP-0100-01

1.6m

6.4m

2.9m

5.1m


NOTES:

1. ALL DIMENSIONS ARE IN METERS UNLESS OTHERWISE STATED.
2. DESIGN BASED ON TOPOGRAPHICAL SURVEY PROVIDED BY CENTARA IN JULY 2025
3. DRAWING SHOULD BE READ IN CONJUNCTION WITH ALL OTHER RELEVANT ENGINEERING DETAILS, DRAWINGS AND SPECIFICATION.
4. SIGNS AND STREET FURNITURE TO HAVE A MINIMUM LATERAL CLEARANCE OF 450mm FROM ALL KERB FACE.
5. DISCREPANCIES SHOULD BE REPORTED TO THE ENGINEER IMMEDIATELY, SO THAT CLARIFICATION CAN BE SOUGHT PRIOR TO THE COMMENCEMENT OF WORK.
6. CONTRACTORS TO ESTABLISH ALL UTILITY AND DRAINAGE LOCATIONS AND COORDINATE SAFE WORKING PROCEDURES BEFORE ANY EXCAVATION WORKS TAKE PLACE.
7. FOR SITE CLEARANCE DRAWING, REFER TO DRAWING 701122901-WSP-XX-RU15-DR-LP-0200.
8. FOR ROAD MARKING AND SIGN DETAILS, REFER TO DRAWING 701122901-WSP-XX-RU15-DR-LP-1200.

DO NOT SCALE

KEY:

- PROPOSED FOOTWAY BUILDOUT
- EXISTING FOOTWAY TO BE RESURFACED
- PROPOSED CARRIAGEWAY RESURFACING
- PROPOSED FULL DEPTH CARRIAGEWAY CONSTRUCTION
- PROPOSED GRASS AREA
- PROPOSED KERB
- PROPOSED FLUSH KERB WITH DROPPER
- PROPOSED 50mm EDGE KERB
- PROPOSED BUFF CONCRETE TACTILE PAVERS
- PROPOSED BIN
- PROPOSED SPEED CUSHION
- PROPOSED SIGN AND POST
- PROPOSED SIGN ON EXISTING POST
- EXISTING SIGN ON AND POST
- PROPOSED LAMP COLUMN
- EXISTING LAMP COLUMN WITH SIGN BOARD
- RELOCATED ILLUMINATED GUIDE POST
- PROPOSED GULLY
- EXISTING GULLY
- EXISTING GULLY FRAME AND COVER TO BE REMOVED AND REPLACED WITH CLASS D400 CYCLE FRIENDLY GULLY FRAME AND COVER
- PROPOSED PRIMROSE YELLOW LINE MARKING
- PROPOSED ROAD MARKING
- EXISTING SERVICE COVER TO BE RAISED/LOWERED TO SUIT NEW LEVELS
- EXISTING SERVICE COVER TO BE FITTED WITH RECESSED COVER AND RAISED/LOWERED TO SUIT NEW LEVELS
- PROPOSED CARRIAGEWAY RAMP TO RAISED TABLE
- PROPOSED LOW LEVEL PLANTERS
- PROPOSED TREE AND PIT
- EXISTING TREE

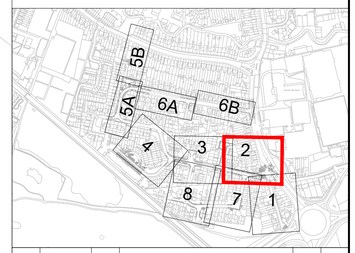

REV	DATE	BY	DESCRIPTION	CHK	APP
P02	14/10/2025	BP	SECOND ISSUE FOLLOWING MINOR AMENDMENTS	JR	JAH

DRAWING STATUS: S3 - FOR REVIEW

WSP House, 70 Chancery Lane, London, WC2A 1AF, UK
T+ 44 (0) 207 314 5000, F+ 44 (0) 207 314 5111
wsp.com

CLIENT: SURREY COUNTY COUNCIL

SITE/PROJECT: SURREY COUNTY COUNCIL LOCAL STREET IMPROVEMENTS

TITLE: CHERTSEY RIVERSIDE LOCAL STREET IMPROVEMENTS GENERAL ARRANGEMENT SHEET 02 OF 08


SCALE @ A1:	CHECKED:		APPROVED:
1:200	JR		JAH
PROJECT NO:	DESIGNED:	DRAWN:	DATE:
701122901	BP	BP	September 2025

DRAWING No: 701122901-WSP-XX-RU15-DR-LP-0100-02 REV: P02

© WSP UK Ltd

UNTIL TECHNICAL APPROVAL HAS BEEN OBTAINED FROM THE RELEVANT LOCAL AUTHORITIES OR STATUTORY BODIES, IT SHOULD BE UNDERSTOOD THAT ALL DRAWINGS ARE ISSUED AS PRELIMINARY AND NOT FOR CONSTRUCTION. SHOULD THE CONTRACTOR AND / OR EMPLOYER COMMENCE WORK PRIOR TO APPROVAL BEING GIVEN, IT IS ENTIRELY AT THEIR OWN RISK.

File name:C:\USERS\JACK.RANCE\WSP O365\701122901 - SURREY COUNTY COUNCIL LOCAL STREETS IMPROVEMENT - 03 WIP\LP LIVEABLE PLACES\RU15-CHERTSEY\01 MODEL\03-DETAILED DESIGN\701122901-WSP-XX-RU15-DR-LP-0100.DWG, printed on 15 October 2025 10:53:10, by Rance, Jack

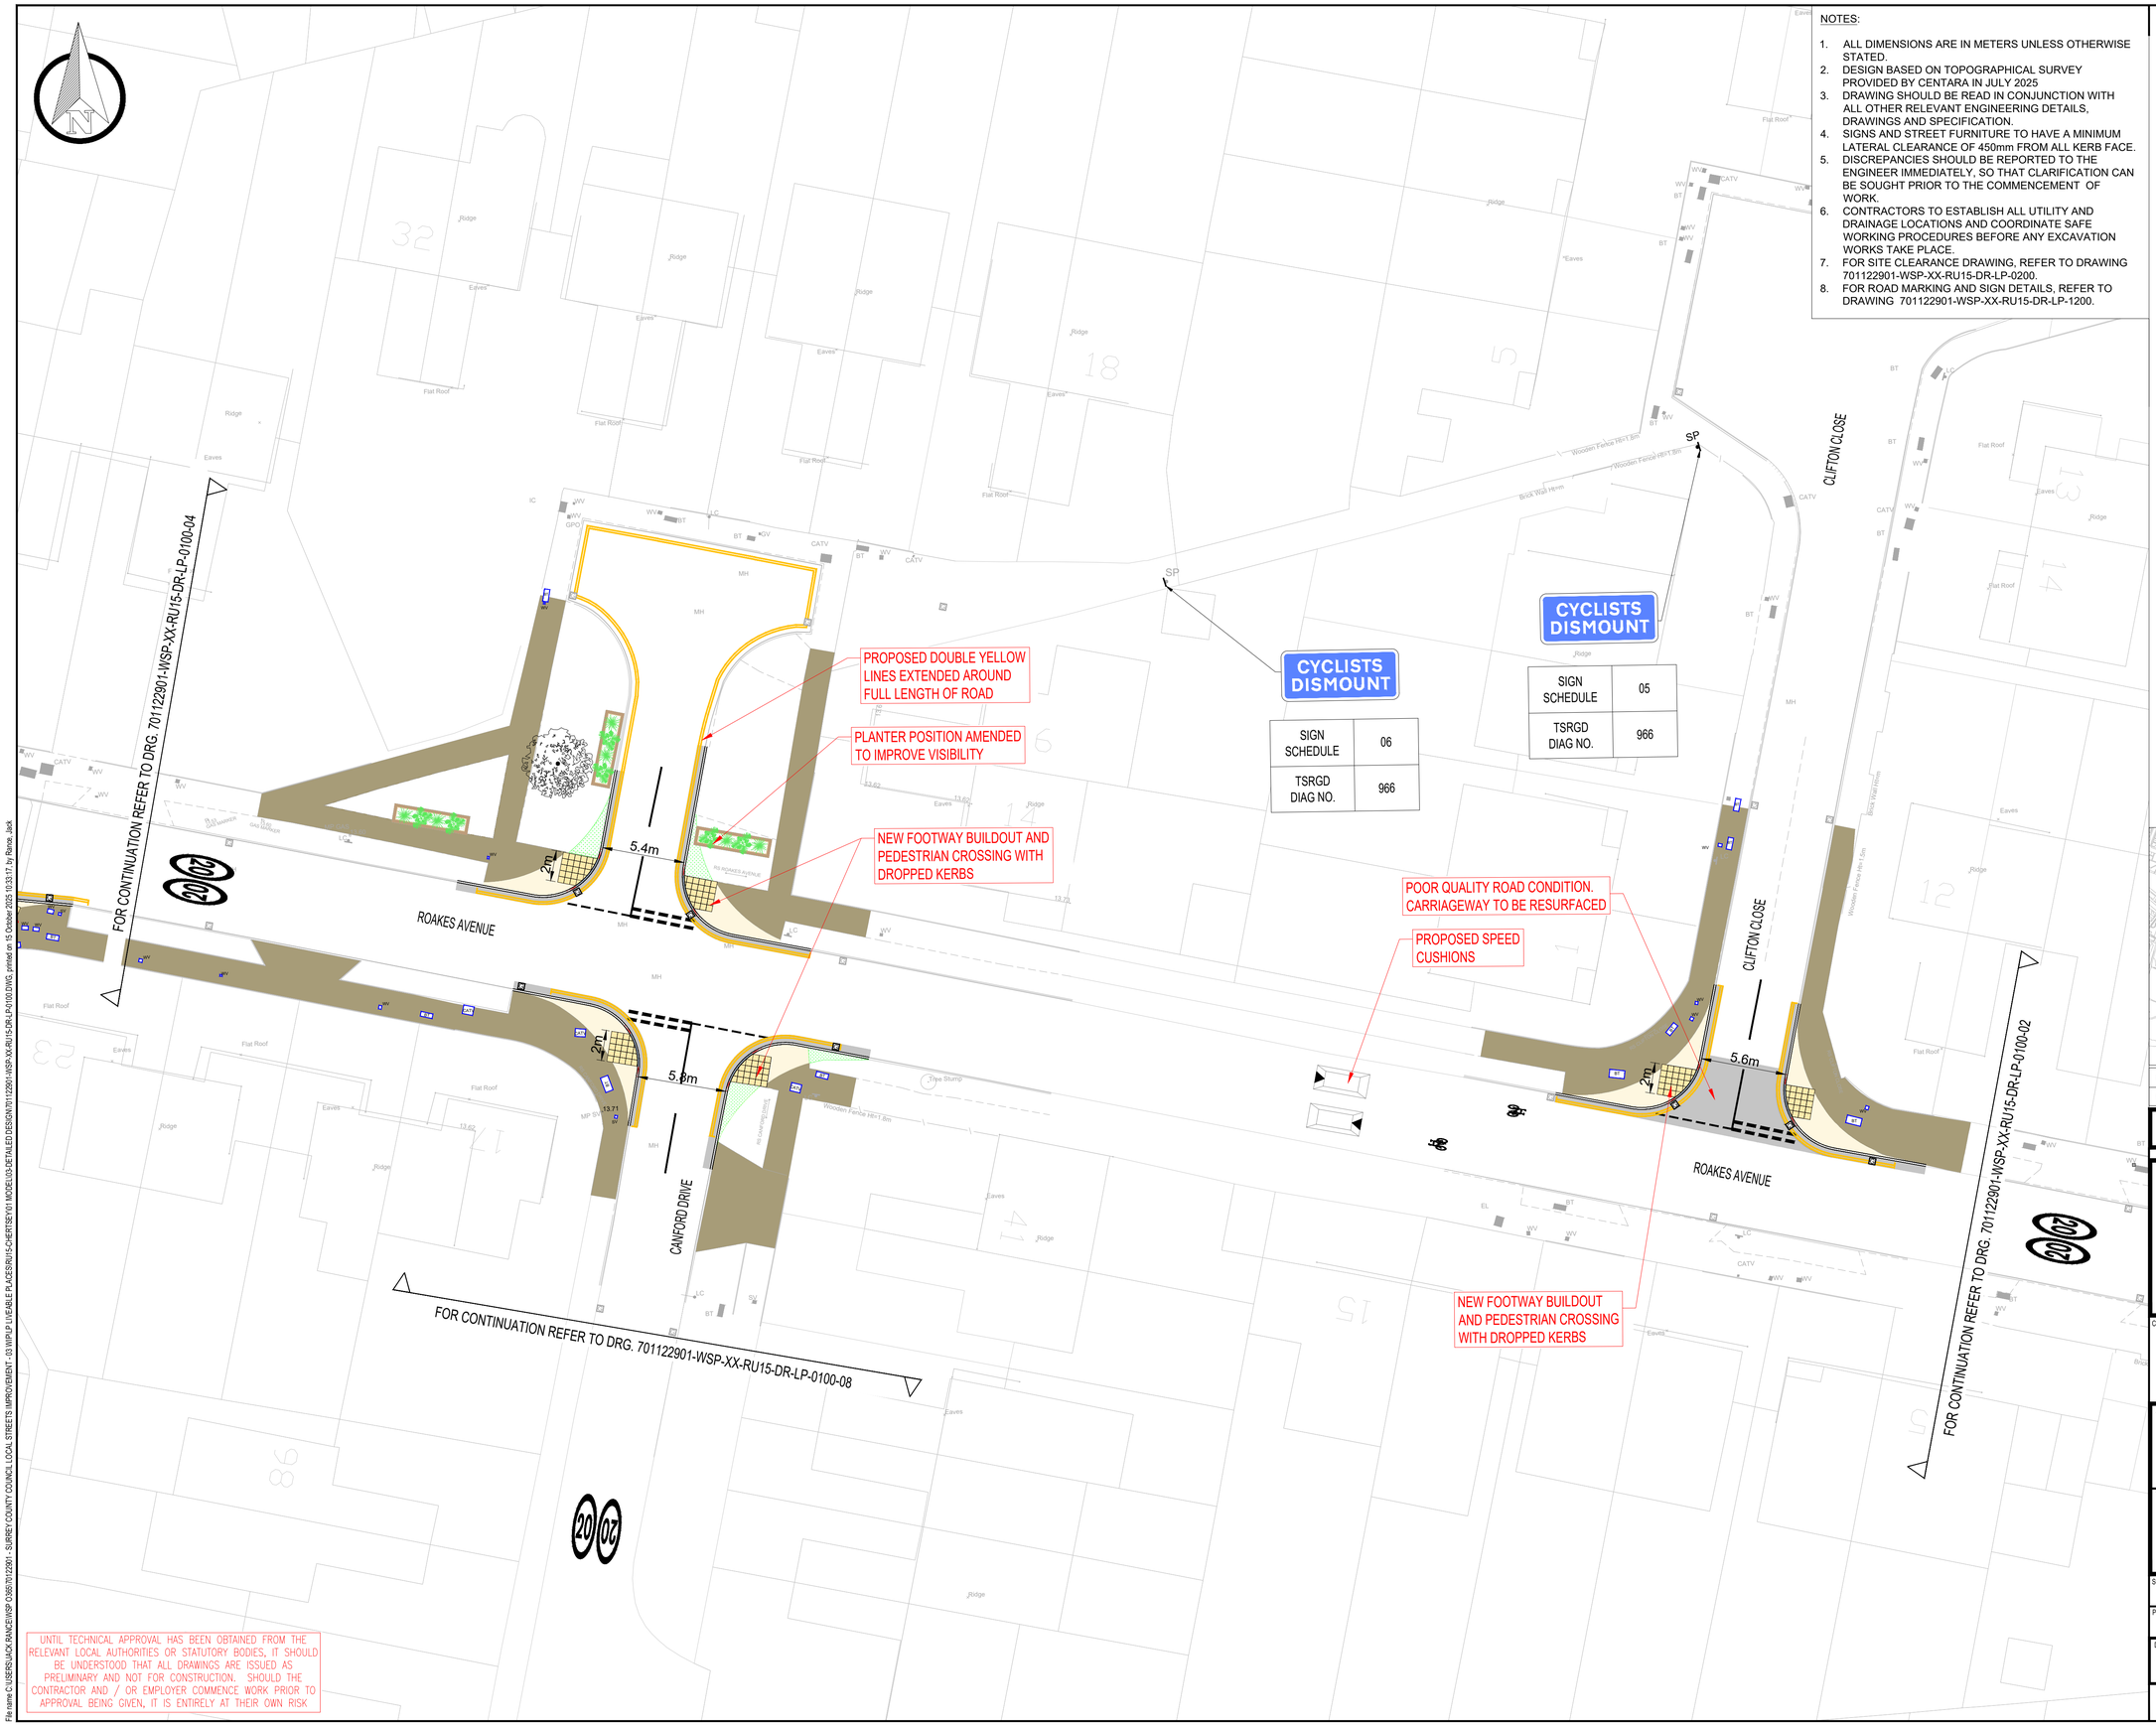


NOTES:

1. ALL DIMENSIONS ARE IN METERS UNLESS OTHERWISE STATED.
2. DESIGN BASED ON TOPOGRAPHICAL SURVEY PROVIDED BY CENTARA IN JULY 2025
3. DRAWING SHOULD BE READ IN CONJUNCTION WITH ALL OTHER RELEVANT ENGINEERING DETAILS, DRAWINGS AND SPECIFICATION.
4. SIGNS AND STREET FURNITURE TO HAVE A MINIMUM LATERAL CLEARANCE OF 450mm FROM ALL KERB FACE.
5. DISCREPANCIES SHOULD BE REPORTED TO THE ENGINEER IMMEDIATELY, SO THAT CLARIFICATION CAN BE SOUGHT PRIOR TO THE COMMENCEMENT OF WORK.
6. CONTRACTORS TO ESTABLISH ALL UTILITY AND DRAINAGE LOCATIONS AND COORDINATE SAFE WORKING PROCEDURES BEFORE ANY EXCAVATION WORKS TAKE PLACE.
7. FOR SITE CLEARANCE DRAWING, REFER TO DRAWING 701122901-WSP-XX-RU15-DR-LP-0200.
8. FOR ROAD MARKING AND SIGN DETAILS, REFER TO DRAWING 701122901-WSP-XX-RU15-DR-LP-1200.

DO NOT SCALE

KEY:

- PROPOSED FOOTWAY BUILDOUT
- EXISTING FOOTWAY TO BE RESURFACED
- PROPOSED CARRIAGEWAY RESURFACING
- PROPOSED FULL DEPTH CARRIAGEWAY CONSTRUCTION
- PROPOSED GRASS AREA
- PROPOSED KERB
- PROPOSED FLUSH KERB WITH DROPPER
- PROPOSED 50mm EDGE KERB
- PROPOSED BUFF CONCRETE TACTILE PAVERS
- PROPOSED BIN
- PROPOSED SPEED CUSHION
- PROPOSED SIGN AND POST
- PROPOSED SIGN ON EXISTING POST
- EXISTING SIGN ON AND POST
- PROPOSED LAMP COLUMN
- EXISTING LAMP COLUMN WITH SIGN BOARD
- RELOCATED ILLUMINATED GUIDE POST
- PROPOSED GULLY
- EXISTING GULLY
- EXISTING GULLY FRAME AND COVER TO BE REMOVED AND REPLACED WITH CLASS D400 CYCLE FRIENDLY GULLY FRAME AND COVER
- PROPOSED PRIMROSE YELLOW LINE MARKING
- PROPOSED ROAD MARKING
- EXISTING SERVICE COVER TO BE RAISED/LOWERED TO SUIT NEW LEVELS
- EXISTING SERVICE COVER TO BE FITTED WITH RECESSED COVER AND RAISED/LOWERED TO SUIT NEW LEVELS
- PROPOSED CARRIAGEWAY RAMP TO RAISED TABLE
- PROPOSED LOW LEVEL PLANTERS
- PROPOSED TREE AND PIT
- EXISTING TREE

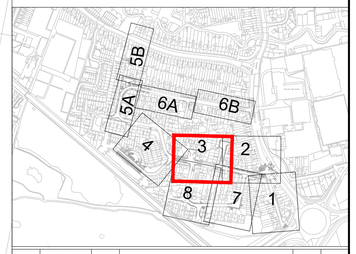

REV	DATE	BY	DESCRIPTION	CHK	APP
P02	14/10/2025	BP	SECOND ISSUE FOLLOWING MINOR AMENDMENTS	JR	JAH

DRAWING STATUS: S3 - FOR REVIEW

WSP House, 70 Chancery Lane, London, WC2A 1AF, UK
T+ 44 (0) 207 314 5000, F+ 44 (0) 207 314 5111
wsp.com

CLIENT: SURREY COUNTY COUNCIL

SITE/PROJECT:
SURREY COUNTY COUNCIL
LOCAL STREET IMPROVEMENTS

TITLE:
CHERTSEY RIVERSIDE LOCAL STREET IMPROVEMENTS
GENERAL ARRANGEMENT
SHEET 03 OF 08

SCALE @ A1:	CHECKED:		APPROVED:
1:200	JR		JAH
PROJECT NO: 701122901	DESIGNED: BP	DRAWN: BP	DATE: September 2025

DRAWING No: 701122901-WSP-XX-RU15-DR-LP-0100-03 REV: P02

© WSP UK Ltd


UNTIL TECHNICAL APPROVAL HAS BEEN OBTAINED FROM THE RELEVANT LOCAL AUTHORITIES OR STATUTORY BODIES, IT SHOULD BE UNDERSTOOD THAT ALL DRAWINGS ARE ISSUED AS PRELIMINARY AND NOT FOR CONSTRUCTION. SHOULD THE CONTRACTOR AND / OR EMPLOYER COMMENCE WORK PRIOR TO APPROVAL BEING GIVEN, IT IS ENTIRELY AT THEIR OWN RISK

File name C:\USERS\JACK.RANCE\WSP 0\36570122901 - SURREY COUNTY COUNCIL LOCAL STREETS IMPROVEMENT - 03 WIP\LP LIVEABLE PLACES\RU15-CHERTSEY\01 MODEL\03-DETAILED DESIGN\701122901-WSP-XX-RU15-DR-LP-0100.DWG, printed on 15 October 2025 10:33:17, by Rance, Jack

DO NOT SCALE

KEY:

- PROPOSED FOOTWAY BUILDOUT
- EXISTING FOOTWAY TO BE RESURFACED
- PROPOSED CARRIAGEWAY RESURFACING
- PROPOSED FULL DEPTH CARRIAGEWAY CONSTRUCTION
- PROPOSED GRASS AREA
- PROPOSED KERB
- PROPOSED FLUSH KERB WITH DROPPER
- PROPOSED 50mm EDGE KERB
- PROPOSED BUFF CONCRETE TACTILE PAVERS
- PROPOSED BIN
- PROPOSED SPEED CUSHION
- PROPOSED SIGN AND POST
- PROPOSED SIGN ON EXISTING POST
- EXISTING SIGN ON AND POST
- PROPOSED LAMP COLUMN
- EXISTING LAMP COLUMN WITH SIGN BOARD
- RELOCATED ILLUMINATED GUIDE POST
- PROPOSED GULLY
- EXISTING GULLY
- EXISTING GULLY FRAME AND COVER TO BE REMOVED AND REPLACED WITH CLASS D400 CYCLE FRIENDLY GULLY FRAME AND COVER
- PROPOSED PRIMROSE YELLOW LINE MARKING
- PROPOSED ROAD MARKING
- EXISTING SERVICE COVER TO BE RAISED/LOWERED TO SUIT NEW LEVELS
- EXISTING SERVICE COVER TO BE FITTED WITH RECESSED COVER AND RAISED/LOWERED TO SUIT NEW LEVELS
- PROPOSED CARRIAGEWAY RAMP TO RAISED TABLE
- PROPOSED LOW LEVEL PLANTERS
- PROPOSED TREE AND PIT
- EXISTING TREE

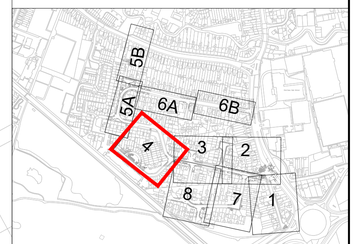

REV	DATE	BY	DESCRIPTION	CHK	APP
P02	14/10/2025	BP	SECOND ISSUE FOLLOWING MINOR AMENDMENTS	JR	JAH

DRAWING STATUS: S3 - FOR REVIEW

WSP House, 70 Chancery Lane, London, WC2A 1AF, UK
T+ 44 (0) 207 314 5000, F+ 44 (0) 207 314 5111
wsp.com

CLIENT: SURREY COUNTY COUNCIL

SITE/PROJECT: SURREY COUNTY COUNCIL LOCAL STREET IMPROVEMENTS

TITLE: CHERTSEY RIVERSIDE LOCAL STREET IMPROVEMENTS GENERAL ARRANGEMENT SHEET 04 OF 08

SCALE @ A1:	CHECKED:	APPROVED:
1:200	JR	JAH

PROJECT NO:	DESIGNED:	DRAWN:	DATE:
701122901	BP	BP	September 2025

DRAWING No: 701122901-WSP-XX-RU15-DR-LP-0100-04 REV: P02

© WSP UK Ltd

NOTES:

1. ALL DIMENSIONS ARE IN METERS UNLESS OTHERWISE STATED.
2. DESIGN BASED ON TOPOGRAPHICAL SURVEY PROVIDED BY CENTARA IN JULY 2025
3. DRAWING SHOULD BE READ IN CONJUNCTION WITH ALL OTHER RELEVANT ENGINEERING DETAILS, DRAWINGS AND SPECIFICATION.
4. SIGNS AND STREET FURNITURE TO HAVE A MINIMUM LATERAL CLEARANCE OF 450mm FROM ALL KERB FACE.
5. DISCREPANCIES SHOULD BE REPORTED TO THE ENGINEER IMMEDIATELY, SO THAT CLARIFICATION CAN BE SOUGHT PRIOR TO THE COMMENCEMENT OF WORK.
6. CONTRACTORS TO ESTABLISH ALL UTILITY AND DRAINAGE LOCATIONS AND COORDINATE SAFE WORKING PROCEDURES BEFORE ANY EXCAVATION WORKS TAKE PLACE.
7. FOR SITE CLEARANCE DRAWING, REFER TO DRAWING 701122901-WSP-XX-RU15-DR-LP-0200.
8. FOR ROAD MARKING AND SIGN DETAILS, REFER TO DRAWING 701122901-WSP-XX-RU15-DR-LP-1200.

UNTIL TECHNICAL APPROVAL HAS BEEN OBTAINED FROM THE RELEVANT LOCAL AUTHORITIES OR STATUTORY BODIES, IT SHOULD BE UNDERSTOOD THAT ALL DRAWINGS ARE ISSUED AS PRELIMINARY AND NOT FOR CONSTRUCTION. SHOULD THE CONTRACTOR AND / OR EMPLOYER COMMENCE WORK PRIOR TO APPROVAL BEING GIVEN, IT IS ENTIRELY AT THEIR OWN RISK

FOR CONTINUATION REFER TO DRG. 701122901-WSP-XX-RU15-DR-LP-0100-05

FOR CONTINUATION REFER TO DRG. 701122901-WSP-XX-RU15-DR-LP-0100-03

20mph ROAD MARKINGS TO ENCOURAGE DRIVERS TO SLOW DOWN

PROPOSED DOUBLE YELLOW LINE TO PREVENT PARKING ON ROAD BEND

ADDITIONAL TREES PROPOSED

20mph SIGNS TO BE INSTALLED ON EXISTING LAMP COLUMN

ROAKES AVENUE

PROPOSED SPEED CUSHIONS

NEW FOOTWAY BUILDOUT AND PEDESTRIAN CROSSING WITH DROPPED KERBS

HARROW CLOSE

PROPOSED 20mph ROAD MARKINGS TO ENCOURAGE DRIVERS TO SLOW DOWN

PROPOSED SPEED CUSHIONS

PROPOSED DOUBLE YELLOW LINES TO BE EXTENDED ALONG HARROW CLOSE

PROPOSED SINGLE YELLOW LINE TO BE INSTALLED TO PREVENT SCHOOL DROP OFF PARKING

PROPOSED 20mph ROAD MARKINGS TO ENCOURAGE DRIVERS TO SLOW DOWN


EXTENT OF SURREY LOCAL STREET IMPROVEMENTS

HARROW CLOSE

Abbots Court

Stoney Court

File name:C:\USERS\JACK.RANCE\WSP OMS\701122901 - SURREY COUNTY COUNCIL LOCAL STREETS IMPROVEMENT - 03 WIP\LP LIVEABLE PLACES\RU15-CHERTSEY\01 MODEL\03-DETAILED DESIGN\701122901-WSP-XX-RU15-DR-LP-0100.DWG, printed on 15 October 2025 10:33:23, by Rance, Jack

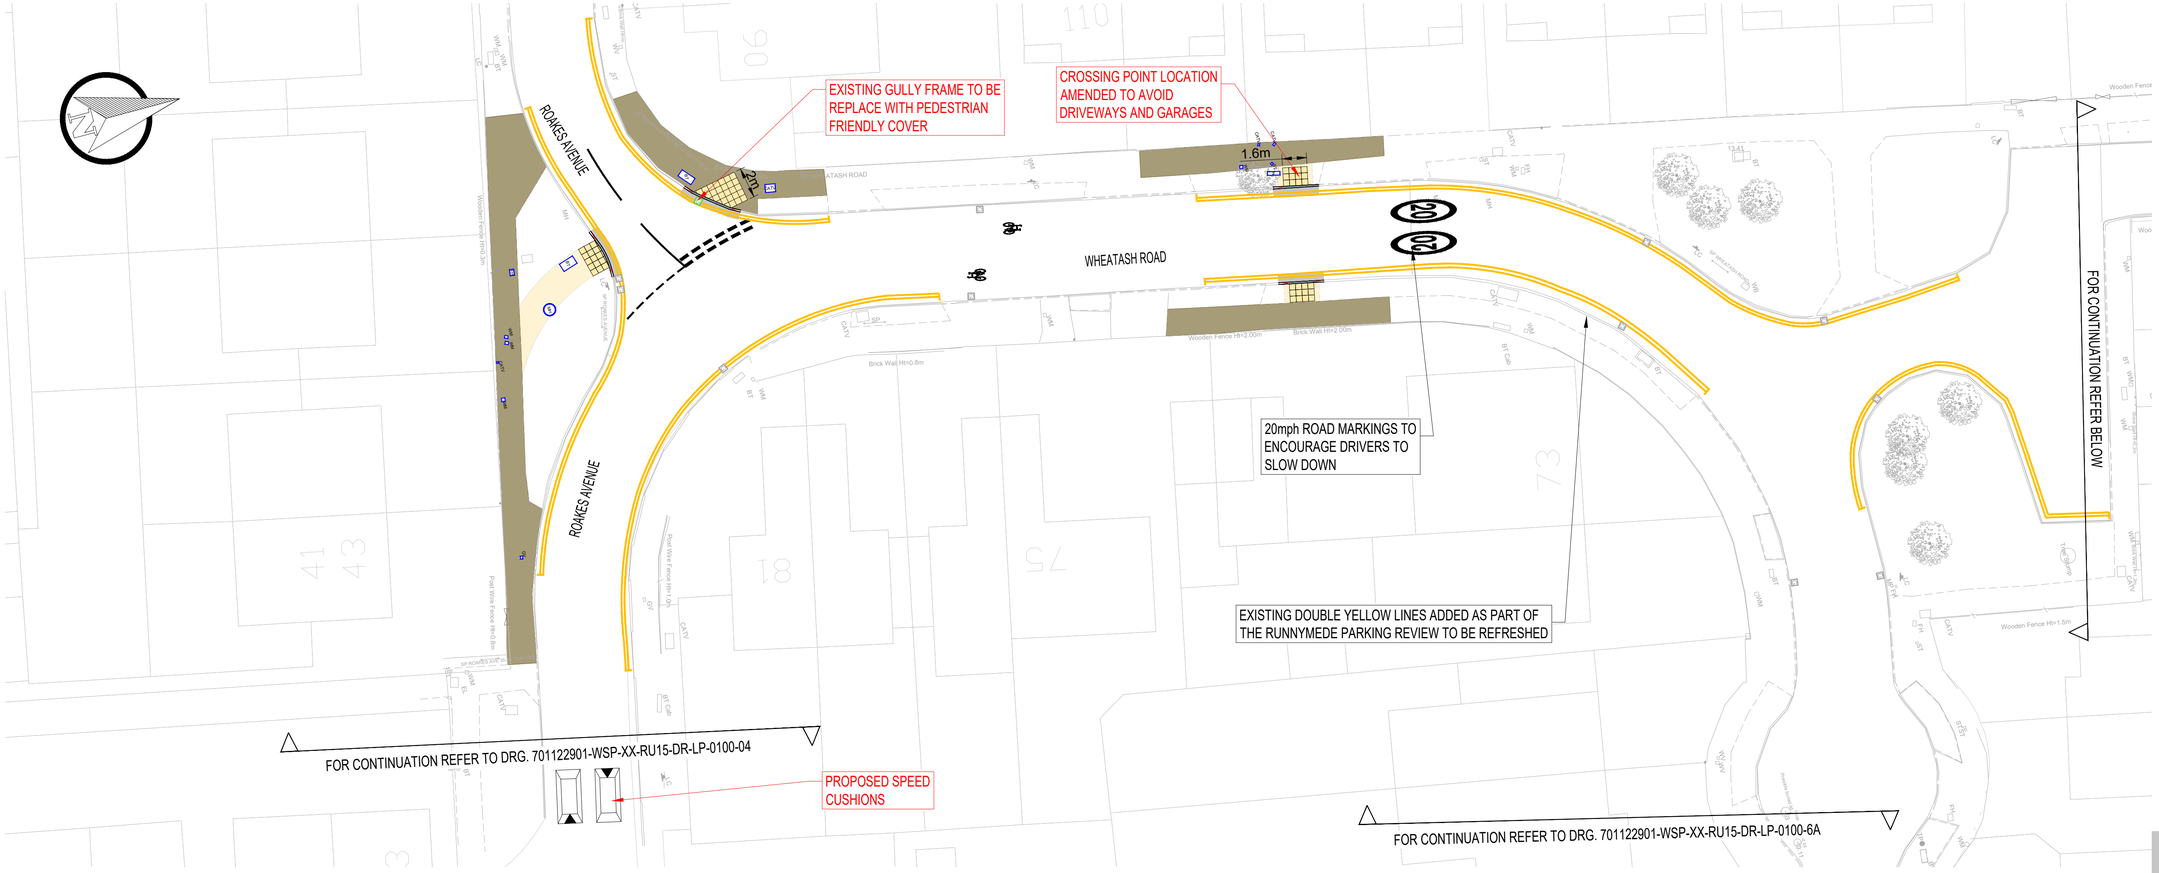


SURREY
COUNTY COUNCIL

File name C:\USERS\J

PRELIMINARY
NOT TO
BE USED FOR
PRELIMINARY
CONTRACTOR
APPROVAL

SURREY
COUNTY COUNCIL

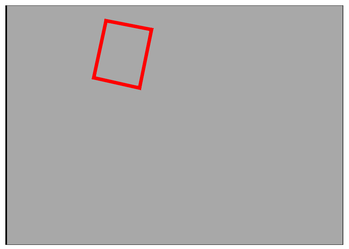

File name:C:\USERS\JACK.RANCE\WSP OS\601\122901 - SURREY COUNTY COUNCIL LOCAL STREETS IMPROVEMENT - 03 WIP\LP LIVEABLE PLACES\RU15-CHERTSEY\01 MODEL\03-DETAILED DESIGN\701122901-WSP-XX-RU15-DR-LP-0100.DWG, printed on 15 October 2025 10:33:53, by Rance, Jack

NOTES:

1. ALL DIMENSIONS ARE IN METERS UNLESS OTHERWISE STATED.
2. DESIGN BASED ON TOPOGRAPHICAL SURVEY PROVIDED BY CENTARA IN JULY 2025
3. DRAWING SHOULD BE READ IN CONJUNCTION WITH ALL OTHER RELEVANT ENGINEERING DETAILS, DRAWINGS AND SPECIFICATION.
4. SIGNS AND STREET FURNITURE TO HAVE A MINIMUM LATERAL CLEARANCE OF 450mm FROM ALL KERB FACE.
5. DISCREPANCIES SHOULD BE REPORTED TO THE ENGINEER IMMEDIATELY, SO THAT CLARIFICATION CAN BE SOUGHT PRIOR TO THE COMMENCEMENT OF WORK.
6. CONTRACTORS TO ESTABLISH ALL UTILITY AND DRAINAGE LOCATIONS AND COORDINATE SAFE WORKING PROCEDURES BEFORE ANY EXCAVATION WORKS TAKE PLACE.
7. FOR SITE CLEARANCE DRAWING, REFER TO DRAWING 701122901-WSP-XX-RU15-DR-LP-0200.
8. FOR ROAD MARKING AND SIGN DETAILS, REFER TO DRAWING 701122901-WSP-XX-RU15-DR-LP-1200.

DO NOT SCALE

KEY:

- PROPOSED FOOTWAY BUILDOUT
- EXISTING FOOTWAY TO BE RESURFACED
- PROPOSED CARRIAGEWAY RESURFACING
- PROPOSED FULL DEPTH CARRIAGEWAY CONSTRUCTION
- PROPOSED GRASS AREA
- PROPOSED KERB
- PROPOSED FLUSH KERB WITH DROPPER
- PROPOSED 50mm EDGE KERB
- PROPOSED BUFF CONCRETE TACTILE PAVERS
- PROPOSED BIN
- PROPOSED SPEED CUSHION
- PROPOSED SIGN AND POST
- PROPOSED SIGN ON EXISTING POST
- EXISTING SIGN ON AND POST
- PROPOSED LAMP COLUMN
- EXISTING LAMP COLUMN WITH SIGN BOARD
- RELOCATED ILLUMINATED GUIDE POST
- PROPOSED GULLY
- EXISTING GULLY
- EXISTING GULLY FRAME AND COVER TO BE REMOVED AND REPLACED WITH CLASS D400 CYCLE FRIENDLY GULLY FRAME AND COVER
- PROPOSED PRIMROSE YELLOW LINE MARKING
- PROPOSED ROAD MARKING
- EXISTING SERVICE COVER TO BE RAISED/LOWERED TO SUIT NEW LEVELS
- EXISTING SERVICE COVER TO BE FITTED WITH RECESSED COVER AND RAISED/LOWERED TO SUIT NEW LEVELS
- PROPOSED CARRIAGEWAY RAMP TO RAISED TABLE
- PROPOSED LOW LEVEL PLANTERS
- PROPOSED TREE AND PIT
- EXISTING TREE

PROPOSED TACTILE CROSSING REALIGNED TO AVOID DRIVEWAY

PROPOSED SPEED CUSHIONS

NEW DROPPED KERB FOR DRIVEWAY ACCESS

PROPOSED 20mph ROAD MARKINGS TO ENCOURAGE DRIVERS TO SLOW DOWN

PROPOSED SPEED CUSHIONS


NEW FOOTWAY BUILDOUT AND PEDESTRIAN CROSSING

CANFORD DRIVE

EXTENT OF SURREY LOCAL STREET IMPROVEMENTS

FOR CONTINUATION REFER TO DRG. 701122901-WSP-XX-RU15-DR-LP-0100-03

FOR CONTINUATION REFER TO DRG. 701122901-WSP-XX-RU15-DR-LP-0100-07

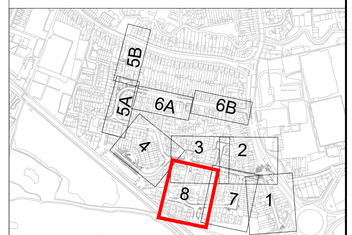

REV	DATE	BY	DESCRIPTION	CHK	APP
P02	14/10/2025	BP	SECOND ISSUE FOLLOWING MINOR AMENDMENTS	JR	JAH

DRAWING STATUS: S3 - FOR REVIEW

WSP House, 70 Chancery Lane, London, WC2A 1AF, UK
T+ 44 (0) 207 314 5000, F+ 44 (0) 207 314 5111
wsp.com

CLIENT: SURREY COUNTY COUNCIL

SITE/PROJECT:
SURREY COUNTY COUNCIL
LOCAL STREET IMPROVEMENTS

TITLE:
CHERTSEY RIVERSIDE LOCAL STREET IMPROVEMENTS
GENERAL ARRANGEMENT
SHEET 08 OF 08

SCALE @ A1:	CHECKED:		APPROVED:
1:200	JR		JAH
PROJECT NO:	DESIGNED:	DRAWN:	DATE:
701122901	BP	BP	September 2025

DRAWING No: 701122901-WSP-XX-RU15-DR-LP-0100-08 REV: P02

UNTIL TECHNICAL APPROVAL HAS BEEN OBTAINED FROM THE RELEVANT LOCAL AUTHORITIES OR STATUTORY BODIES, IT SHOULD BE UNDERSTOOD THAT ALL DRAWINGS ARE ISSUED AS PRELIMINARY AND NOT FOR CONSTRUCTION. SHOULD THE CONTRACTOR AND / OR EMPLOYER COMMENCE WORK PRIOR TO APPROVAL BEING GIVEN, IT IS ENTIRELY AT THEIR OWN RISK.

© WSP UK Ltd