
This drawing and its contents remain the © Copyright of Aberdeen City Council

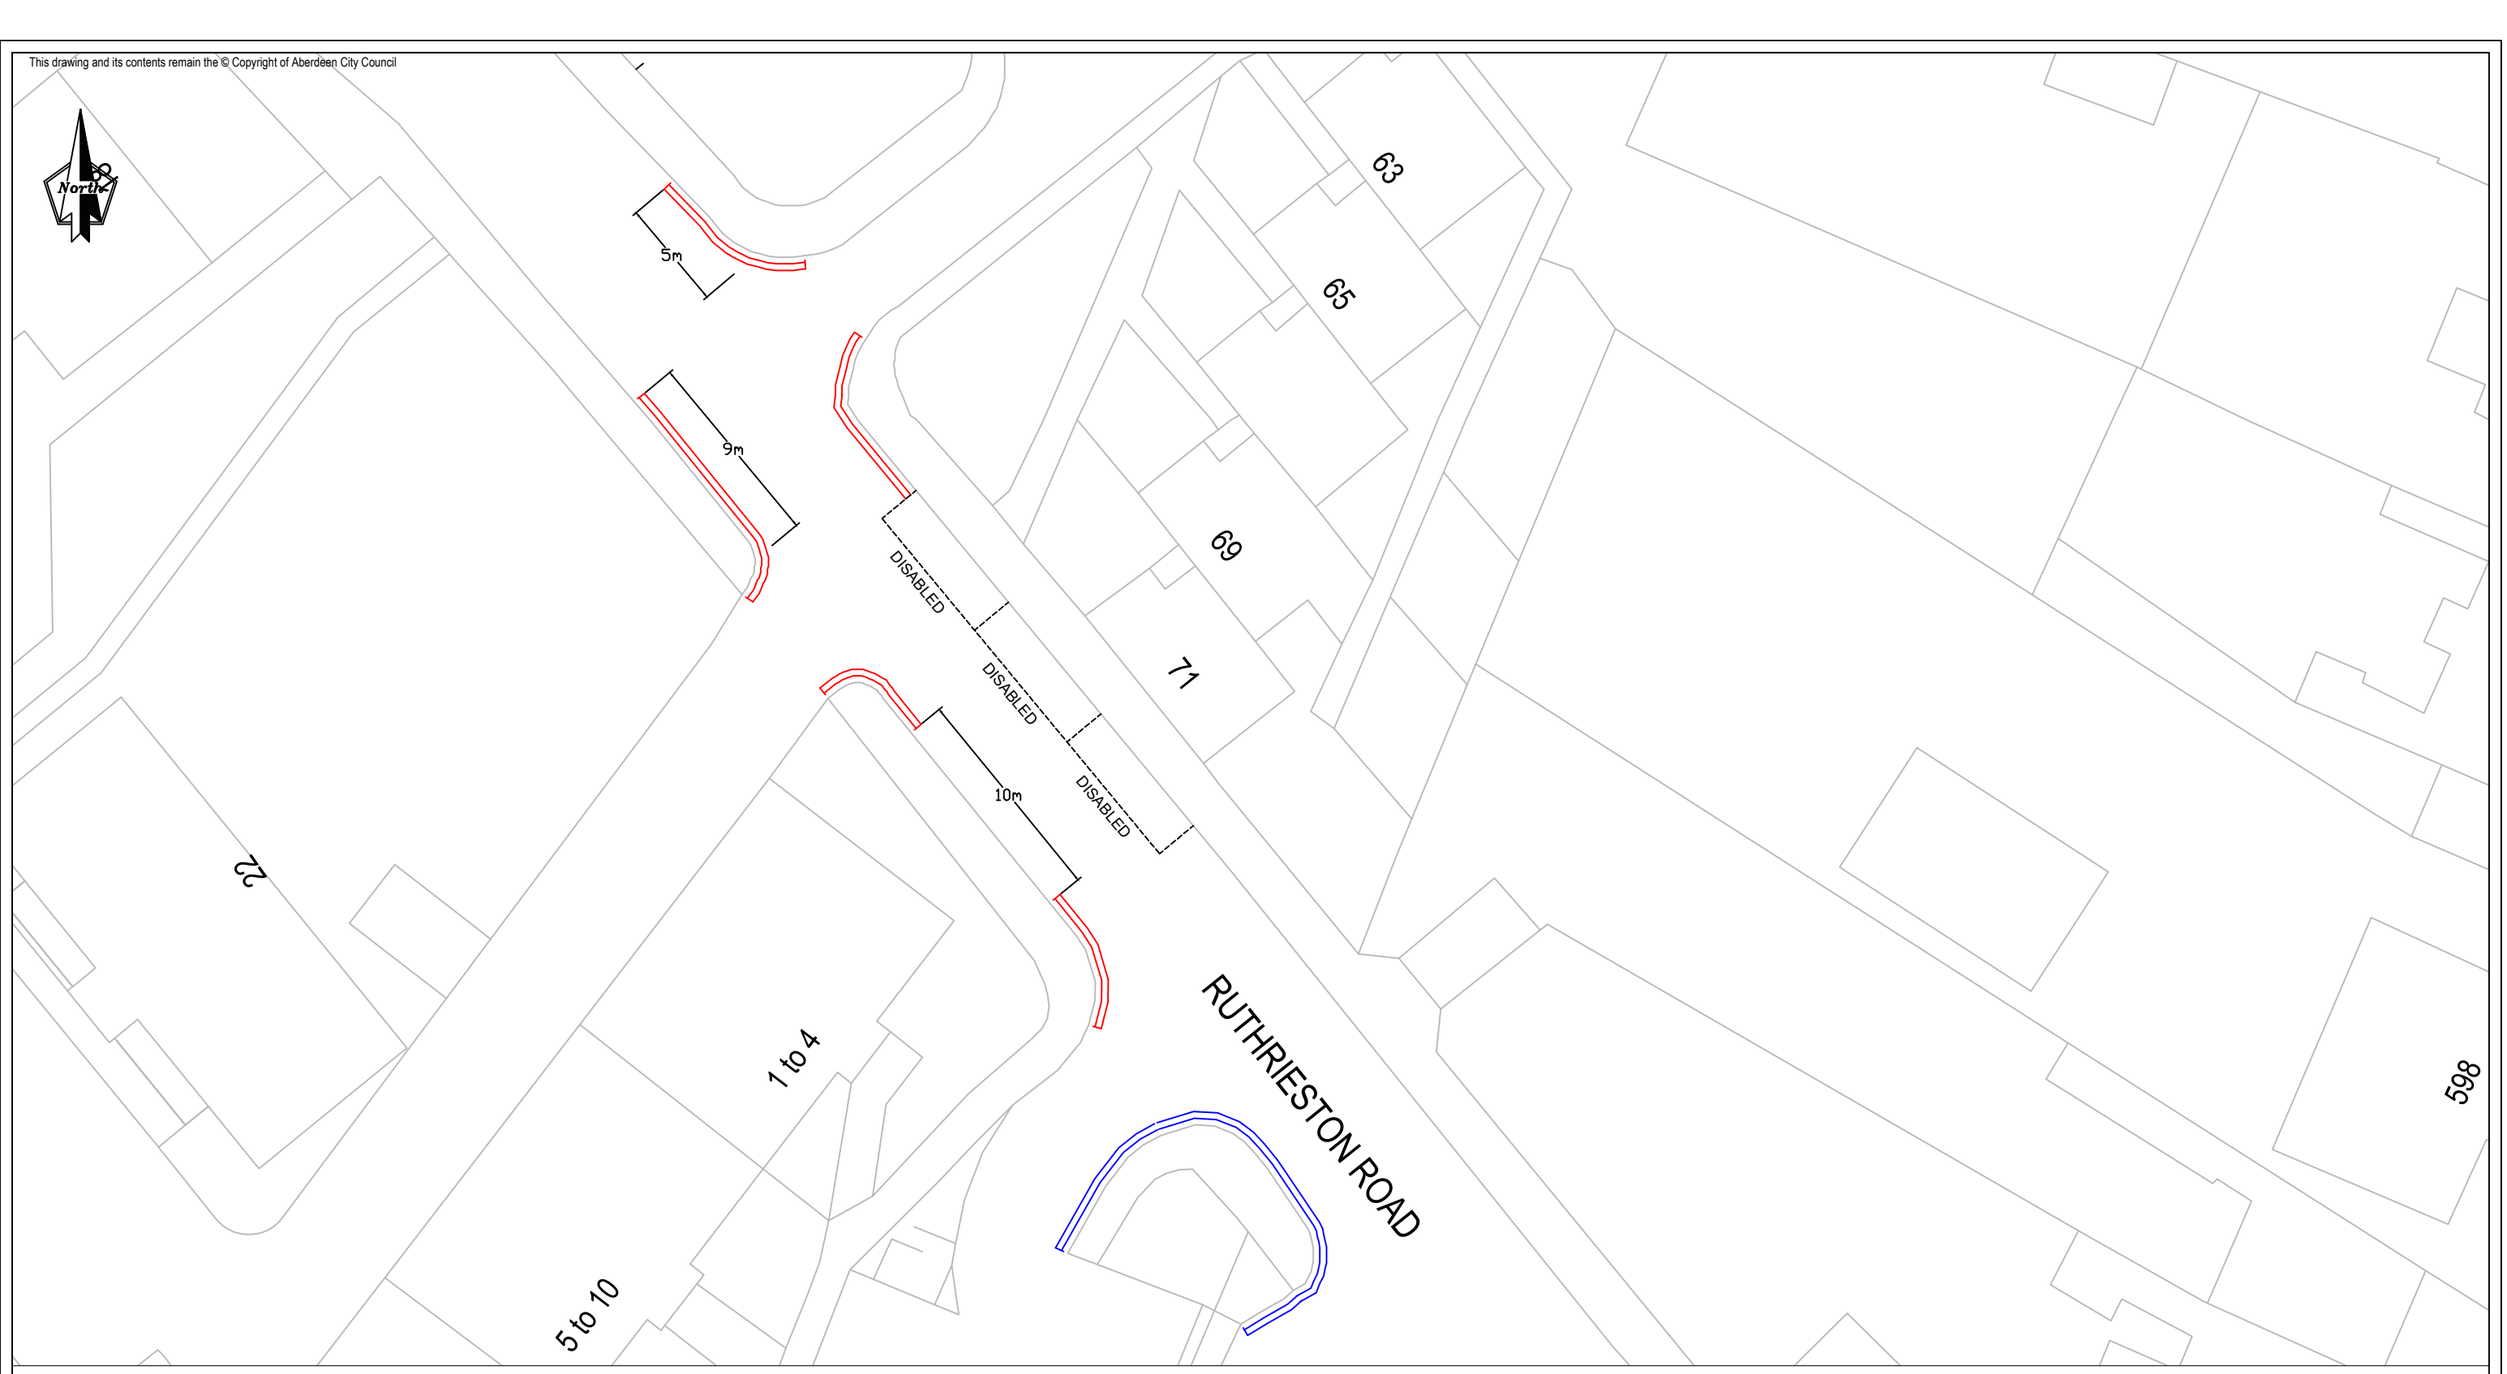

The mapping is reproduced from Ordnance Survey material with the permission of Ordnance Survey on behalf of the Controller of Her Majesty's Stationery Office © Crown copyright. Unauthorised reproduction infringes © Crown copyright and may lead to prosecution or civil proceedings. Aberdeen City Council 100023401 (2025)

EXISTING PROHIBITION OF WAITING AT ANY TIME RESTRICTIONS (DOUBLE YELLOW LINES)

PROPOSED PROHIBITION OF WAITING AT ANY TIME RESTRICTIONS (DOUBLE YELLOW LINES)

EXISTING DISABLED BAYS

Rev	Date	Details	Orig	Chk'd	App'd
0	xx/xx/25	ISSUED FOR	XX	XX	XX

Client: ABERDEEN CITY COUNCIL

Project: TM-TRO 26_05

City Regeneration and Environment

Traffic Management and Road Safety

ABERDEEN CITY COUNCIL

Business Hub 4, Ground Floor North, Marischal College,
Broad Street, Aberdeen AB10 1AB
General Enquiries Telephone: 01224 069516

Drawing Title

THE ABERDEEN CITY COUNCIL (RUTHRIESTON ROAD, ABERDEEN) (PROHIBITION OF WAITING) ORDER 202_

Originator	Checked	Approved	Date	Project No	Scale	Size
KAB	GM		05.11.25		NTS	A3

Drawing No.	SHT No.	Revision
TM-TRO 26_05		0