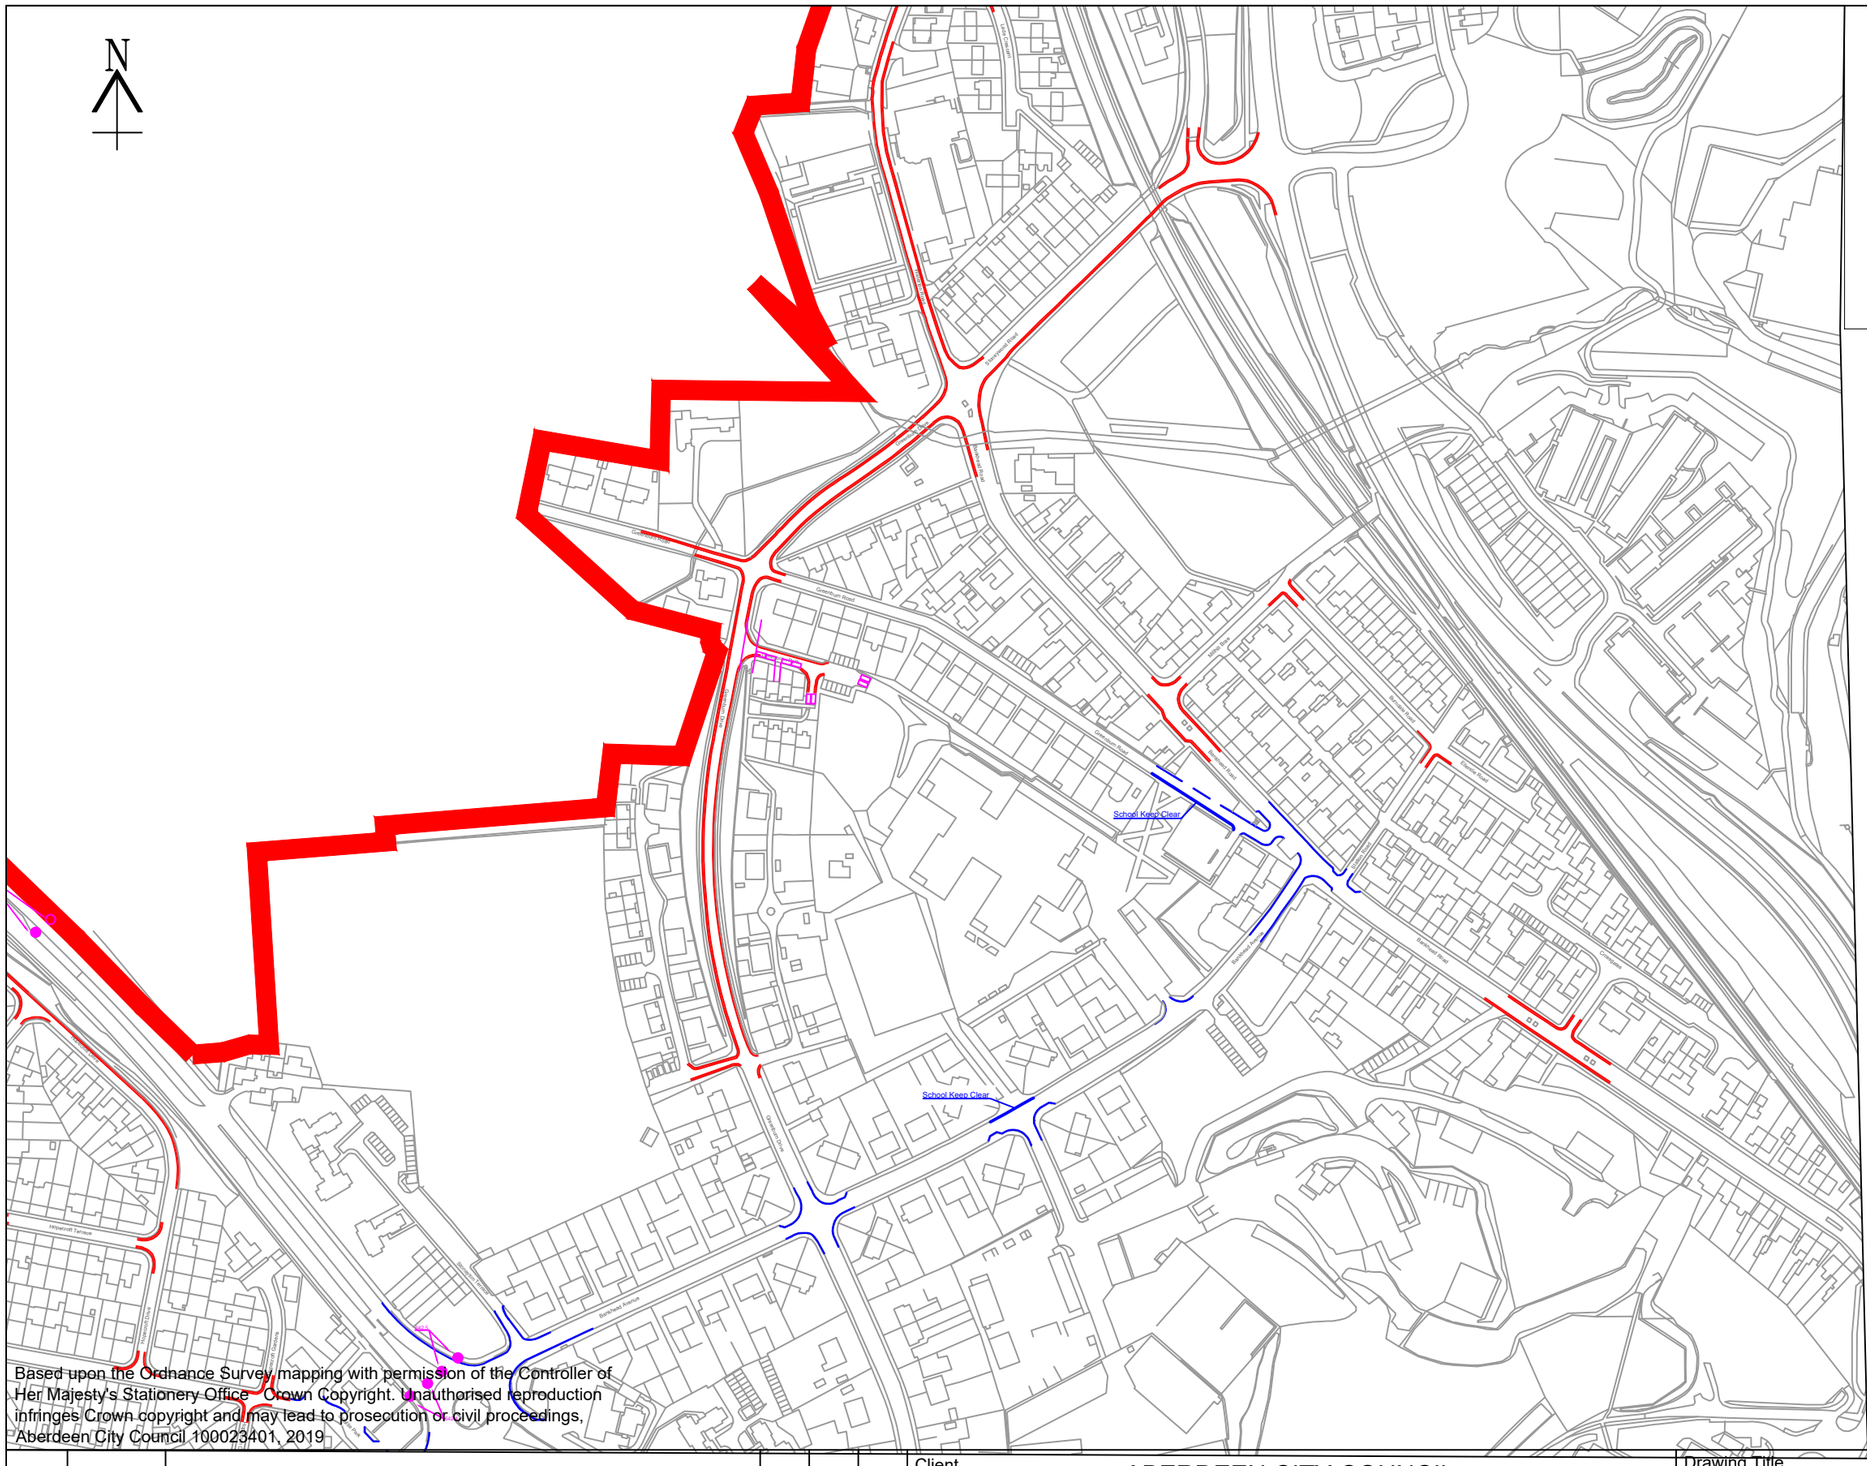


SITE BOUNDARY

EXISTING WAITING RESTRICTIONS

PROPOSED AT ANY TIME WAITING RESTRICTIONS

URBAN CLEARWAY

GENERAL NOTES:

(Prohibition of Waiting At Any Time

Greenburn Drive

West side from a point 95 metres north of its junction with Bankhead Avenue, northwards for a distance of 258 metres. East side from a point 77 metres north of its junction with Bankhead Avenue, northwards for a distance of 228 metres.East side from its junction with Greenburn Park, northwards for a distance of 35 metres.East side from its junction with Greenburn Road, northwards for a distance of 116 metres. West side form is junction with Greenburn Road, northwards for a distance of 136 metres. East side from its junction with Bankhead Road, westwards for a distance of 10 metres.

Millhill Brae

Both sides from its junction with Bankhead Road, northwards for a distance of 10 metres.West side from its junction with Burndale Road, southwards for 10 metres.West side from its junction with Burndale Road, northwards for 10 metres.

Bankhead Road

West side from its junction with Greenburn Drive, southwards for a distance of 37 metres.East side from its junction with Stoneywood Road, southwards for a distance of 33 metres.North side from its junction with Millhill Brae, westwards for a distance of 10 metres.North side from its junction with Millhill Brae, eastwards for a distance of 44 metres.North side from its junction with Crossgates westwards for a distance of 33 metres.North side from its junction with Crossgates eastwards for a distance of 25 metres.South side from a point 38 metres east of its junction with Millhill Brae, westwards for a distance of 50 metres. South side from a point 30 metres east of its junction with Crossgates, westwards for a distance of 80 metres.

Crossgates

Both sides from its junction with Bankhead Road, northwards for a distance of 10 metres.

Stoneywood Road

Both sides from a point 230 metres south of its junction with Millgrove Road, southwards for a distance of 25 metres. North side from its junction with Waterton Road, eastwards for a distance of 15 metres.North Side from its junction with A947 (Stoneywood Road), westwards for a distance of 68 metres. South side from its junction with Bankhead road, eastwards until its junction with A947 (Stoneywood Road)

Waterton Road

West side from its junction with Greenburn Drive, northwards for a distance of 192 metres. East side from its junction with Greenburn Drive, northwards for a distance of 180 metres.East side from its junction with Lade Crescent northwards for a distance of 10 metres.East side from its junction with Lade Crescent southwards for a distance of 10 metres.East side from a point 53 metres north of its junction with Lade Crescent, northwards, then following the layout of the turning head, then northwards, then westwards, then southwards for a total of 83 metres.

Rev	Date	Details	Orig	Chk'd	App'd
0	.	ISSUED FOR CONSTRUCTION	XX	XX	XX

Client: ABERDEEN CITY COUNCIL

Project: TECA TRAFFIC MANAGEMENT PROPOSALS

Operations and Protective Services
Traffic Management and Road Safety

Business Hub 11, 2nd Floor West, Marischal College,
Broad Street, Aberdeen AB10 1AB
General Enquiries Telephone: 01224 522305

Drawing Title: PROPOSED OFF-SITE TRAFFIC MANAGEMENT PROPOSALS

Originator	Checked	Approved	Date	Project No	Scale	Size
SA	SA		05/03/2025		NTS	A3

Drawing No.	SHT No.	Revision
TECA		0