

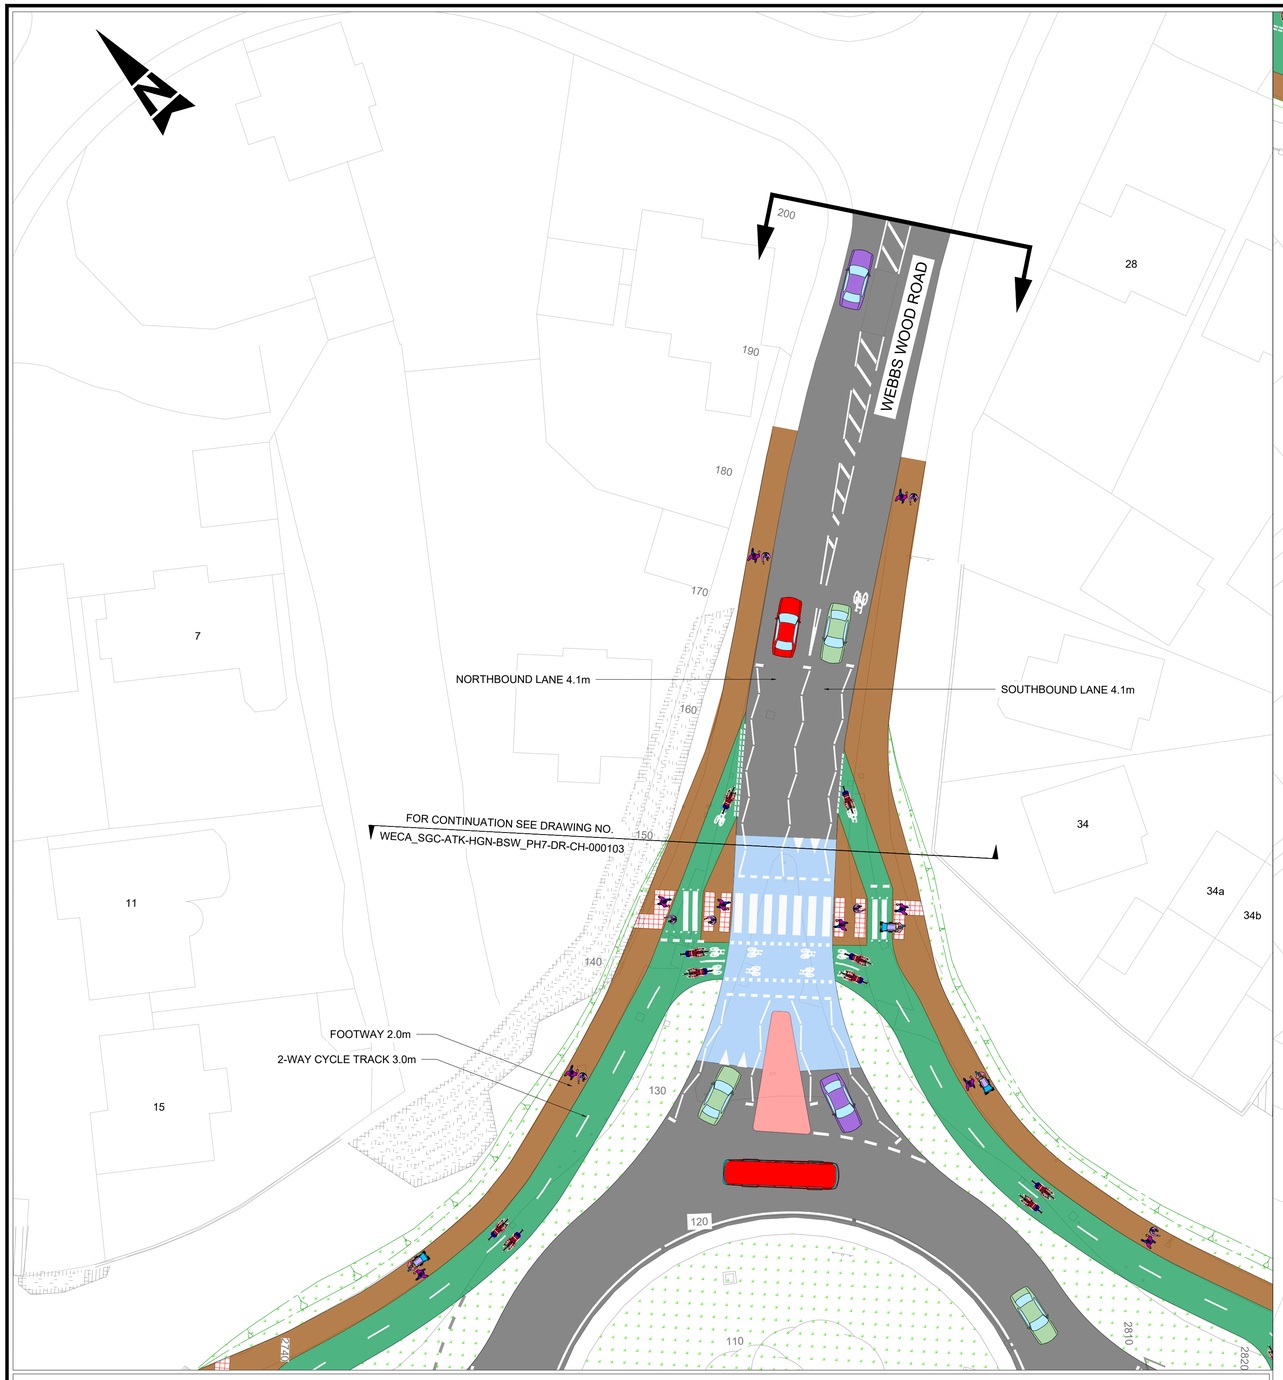


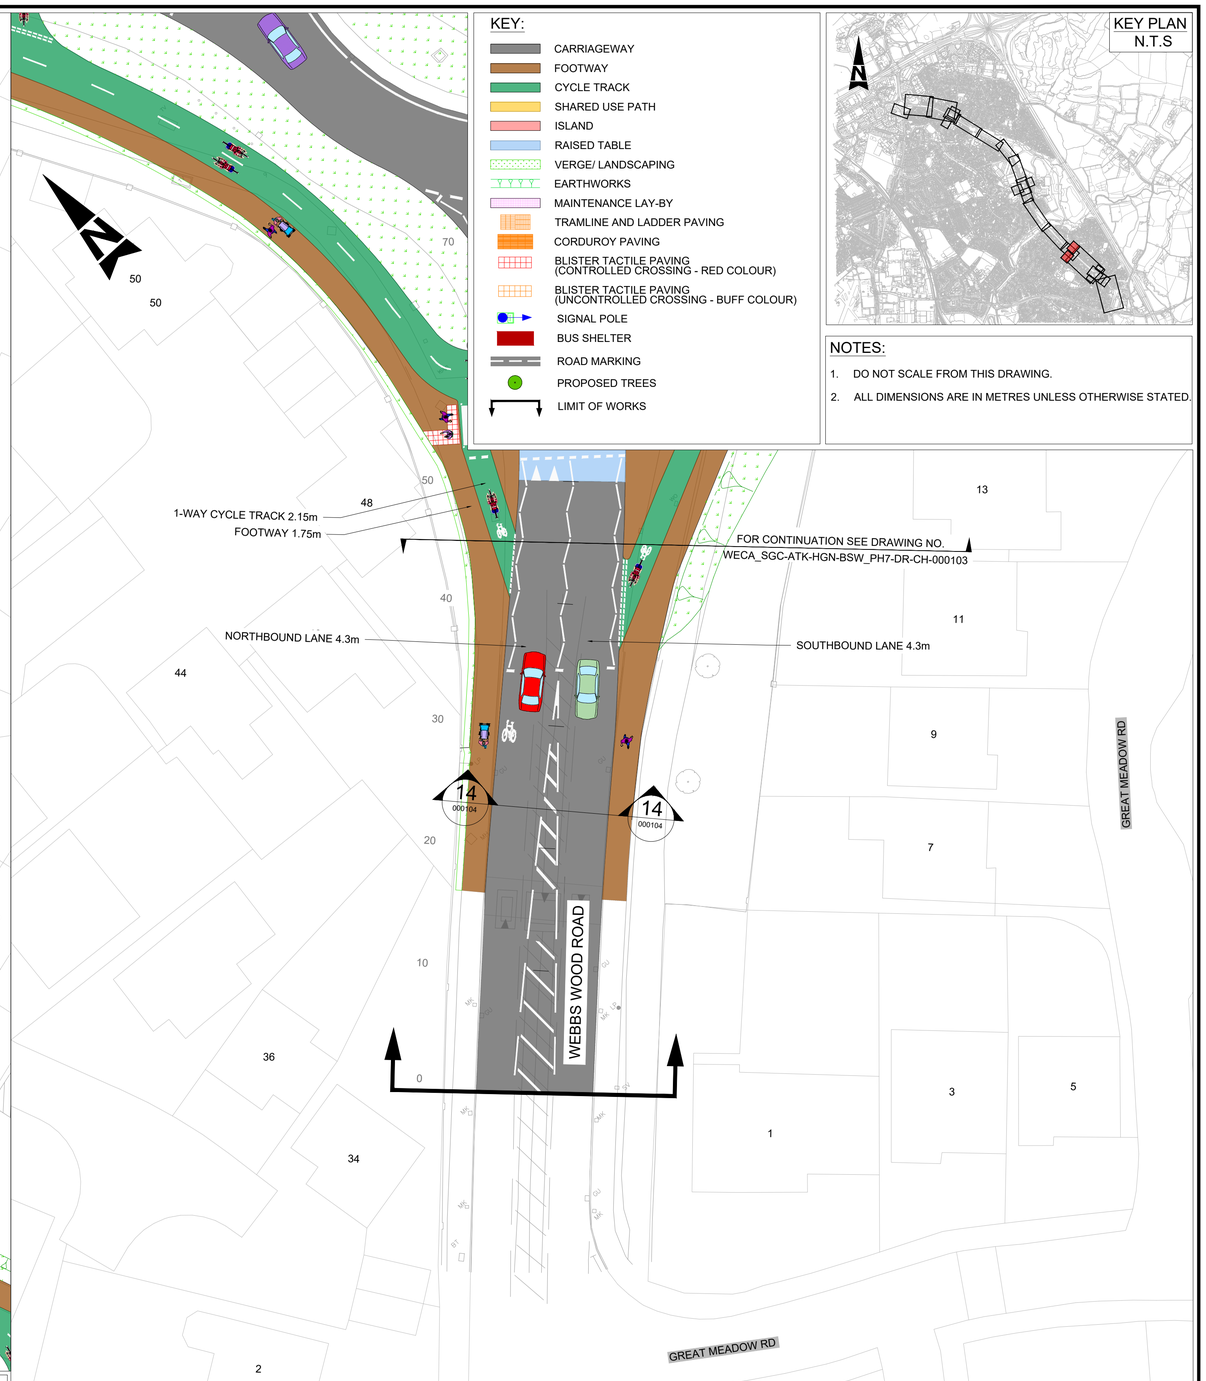

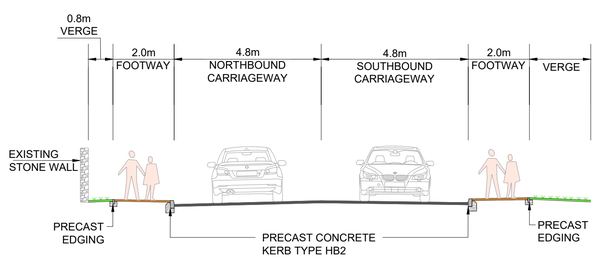

14 000104 TYPICAL CROSS SECTION DETAILS
NTS

KEY:

- CARRIAGEWAY
- FOOTWAY
- CYCLE TRACK
- SHARED USE PATH
- ISLAND
- RAISED TABLE
- VERGE/ LANDSCAPING
- EARTHWORKS
- MAINTENANCE LAY-BY
- TRAMLINE AND LADDER PAVING
- CORDUROY PAVING
- BLISTER TACTILE PAVING (CONTROLLED CROSSING - RED COLOUR)
- BLISTER TACTILE PAVING (UNCONTROLLED CROSSING - BUFF COLOUR)
- SIGNAL POLE
- BUS SHELTER
- ROAD MARKING
- PROPOSED TREES
- LIMIT OF WORKS

KEY PLAN N.T.S

NOTES:

1. DO NOT SCALE FROM THIS DRAWING.
2. ALL DIMENSIONS ARE IN METRES UNLESS OTHERWISE STATED.

FOR CONSTRUCTION

SPEED LIMIT
40mph (Ch. 2675m to Ch. 2704m)
30mph (Ch. 2704m to Ch. 2850m)

Scale 1:250
5m 0m 5m 10m 15m

DRAWING NO:- BSW_PH7-DR-CH-000104
SCALE : 1:250
REVISION NO. C01

Funded by UK Government

SCHEME DRAWING
WEBBS WOOD ROUNDABOUT
(SHEET 2 OF 2)
BSW PHASE 7