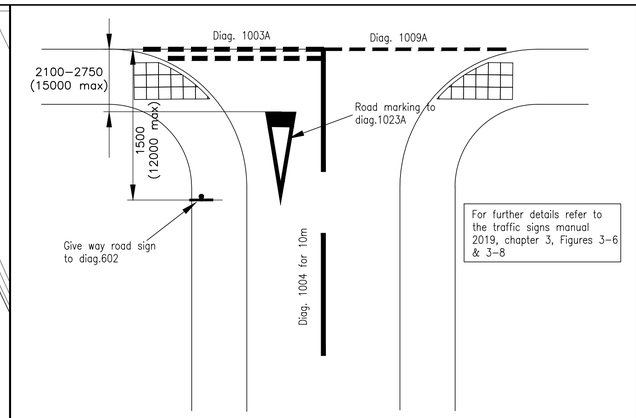


TYPICAL JUNCTION GIVEWAY MARKING LAYOUT

Scale 1:100

2 New Signs on 1 pole.

Sign 1
"New Road Layout Ahead"
sign to diag 7014
(50 X–Height)

Sign 2
New staggered junction
sign to diag 507.1
(62.5 X–Height)

Giveway marking to
Diag 1023A

Road markings diag 1004

Edge marking
to Diag 1009A

Giveway road sign to Diag 602

Giveway marking
to Diag 1003A

New Lane marking
to Diag 1004

Existing Corduroy blocks
signaling end of split
cycleway/pedestrian zone
to be extended.

Existing (Western facing)
Two–way split Pedal cycles and
Pedestrians sign to Diag 957
to be maintained.

New (Eastern facing) Pedal
cycles and Pedestrians sign to
Diag 956, replacing existing
Two–way split Pedal cycles and
Pedestrians sign to Diag 957,

Existing street
Lighting Column 18

"New Road Layout Ahead"
sign to diag 7014
(62.5 X–Height) –
Exact mounting location
to be agreed on site with
highways

New 40mph speed
signs to Diag 670

New 30mph speed
signs to Diag 670

New 30mph road marking to
Diag 1065

30

19

25

GREEN LANE

Staggered junction
sign to diag 507.1
(75 X–Height)

"New Road Layout
Ahead" sign to diag
7014
(50 X–Height), to
be installed on
Existing street
Lighting Column 21

ROAD MARKING SCHEDULE

DIAGRAM NO.	LINE LENGTH	GAP LENGTH	LINE THICKNESS	
1004	4000	2000	100	
1003A	600	300	200	
1009A	600	300	100	
	OVERALL LENGTH	OVERALL WIDTH	LINE THICKNESS	OVERALL TEXT HEIGHT
1023A	3750	1250	150/600	
1065	7500	1500	150	2800

THIS DRAWING IS COPYRIGHT AND MUST NOT BE REPRODUCED IN WHOLE OR PART WITHOUT WRITTEN AUTHORITY

GENERAL NOTES

1. All road markings shall be in accordance with Traffic Signs Regulations and General Directions 2016 and Traffic Signs Manual Ch. 5 2018 and Ch. 3 2019'
2. "New Road Layout Ahead" Signs to be displayed for 3 months after completion of works.

REV	DATE	AMENDMENT	BY	CHKD

STATUS
APPROVAL

PROJECT
Green Lane
Chertsey

CLIENT
CHARTWAY PARTNERSHIPS GROUP

DRAWING
Section 278
Site Entrance Road Markings

DATE 28/3/26 DRAWN BY AB
SCALES (@A1) - 1:250 CHECKED BY LW
WALKERS JOB NUMBER 8090
REVISION

DRG NO.
23-0035-WAC-ZZ-00-DR-D-3706

Walker Associates Consulting Limited
Structural and Civil Engineers
13 Capricorn Centre
Cranes Farm Road
Basildon, Essex
SS14 3JJ
01268 530 500
walker-associates.co.uk