
NOTES:


1. ALL DIMENSIONS ARE IN METRES UNLESS OTHERWISE STATED.
2. THIS DRAWING CONTAINS COLOURED LINES / INFORMATION THAT MAY NOT BE CLEAR IF REPRODUCED IN BLACK & WHITE.


KEY:

- CARRIAGEWAY
- FOOTWAY
- CYCLE TRACK
- SHARED USE PATH
- HARD SURFACE / ISLAND
- RAISED TABLE
- VERGE / LANDSCAPING
- EARTHWORKS
- MAINTENANCE LAY-BY
- TREE PLANTING
- TRAMLINE AND LADDER PAVING
- CORDUROY PAVING
- BLISTER TACTILE PAVING (CONTROLLED CROSSING - RED COLOUR)
- BLISTER TACTILE PAVING (UNCONTROLLED CROSSING - BUFF COLOUR)
- ROAD MARKING
- TRAFFIC SIGNAL POLE
- LIMIT OF WORKS

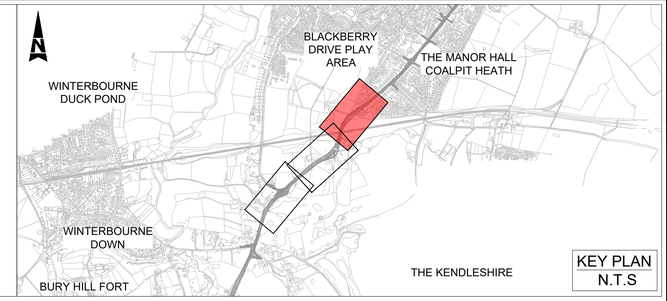


KEY PLAN N.T.S

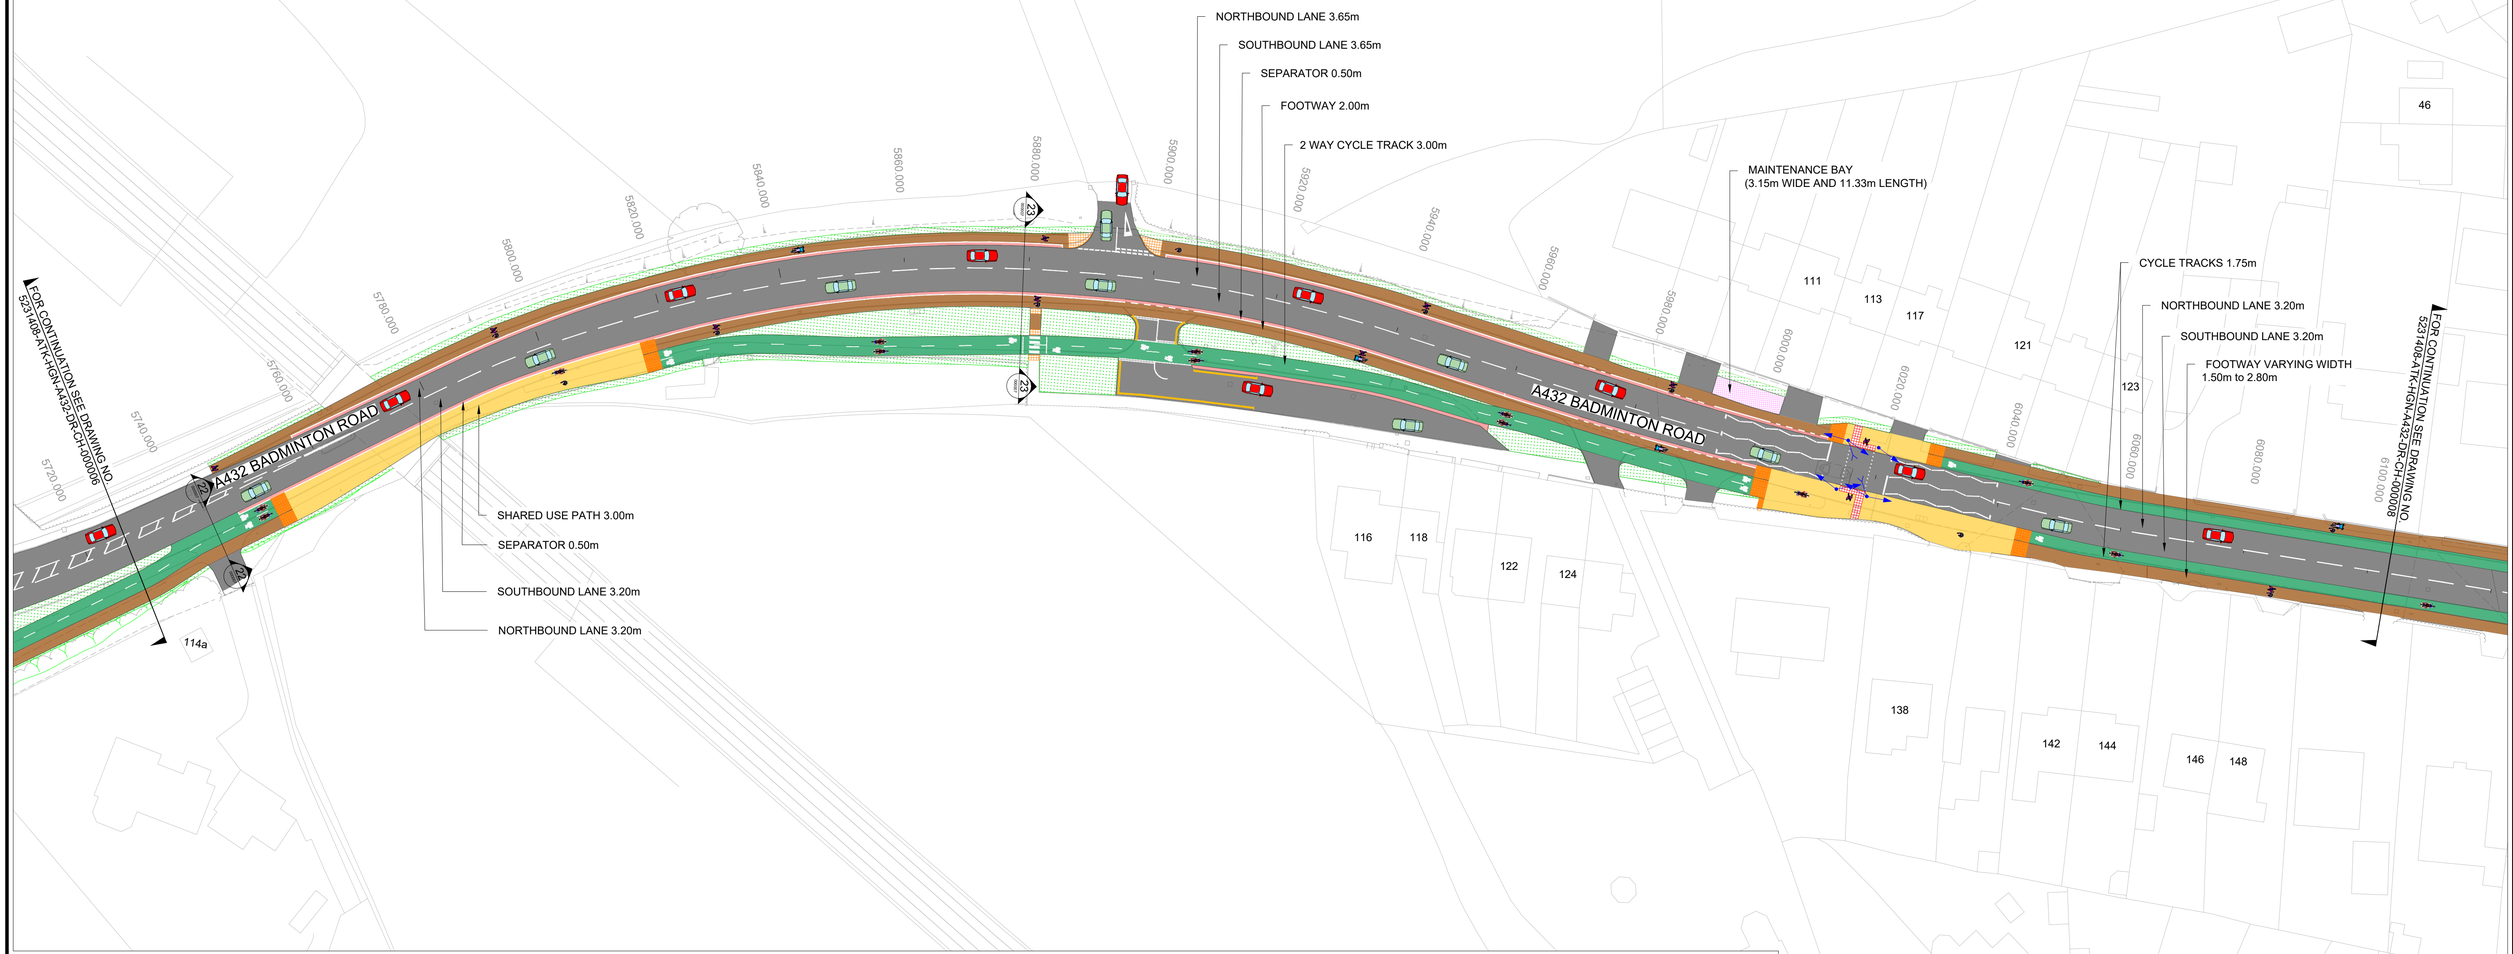

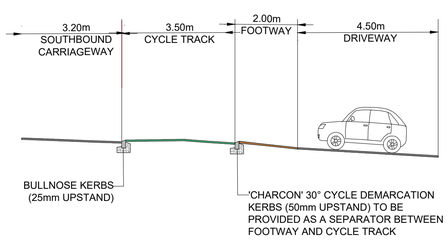

22 000007 NTS TYPICAL CROSS SECTION FOR DRIVEWAY LOCATION

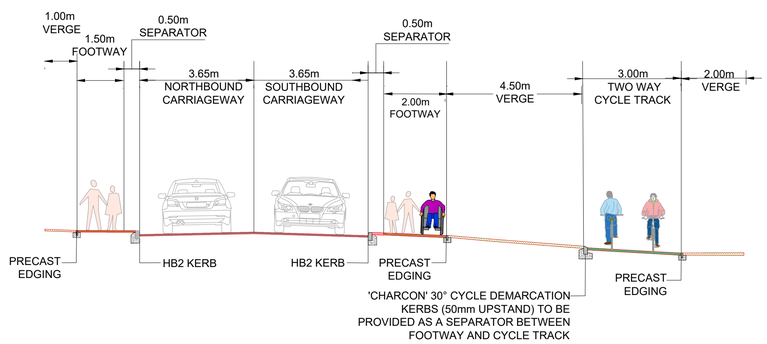

23 000007 NTS TYPICAL CROSS SECTION DETAILS

FOR CONSTRUCTION

SPEED LIMIT
40mph from Ch. 5000m to Ch. 5580m
30mph from Ch. 5580m to Ch. 6100m

Scale 1:500
10m 0m 10m 20m 30m

DRAWING NO:- 5231408-ATK-HGN-A432-DR-CH-000007
SCALE : 1:500
REVISION NO. C01

Funded by UK Government

SCHEME DRAWING
A4174-A432 CYCLE CORRIDOR
SECTION - 5
PARK LANE TO COALPIT HEATH ROAD (SHEET 3 OF 3)