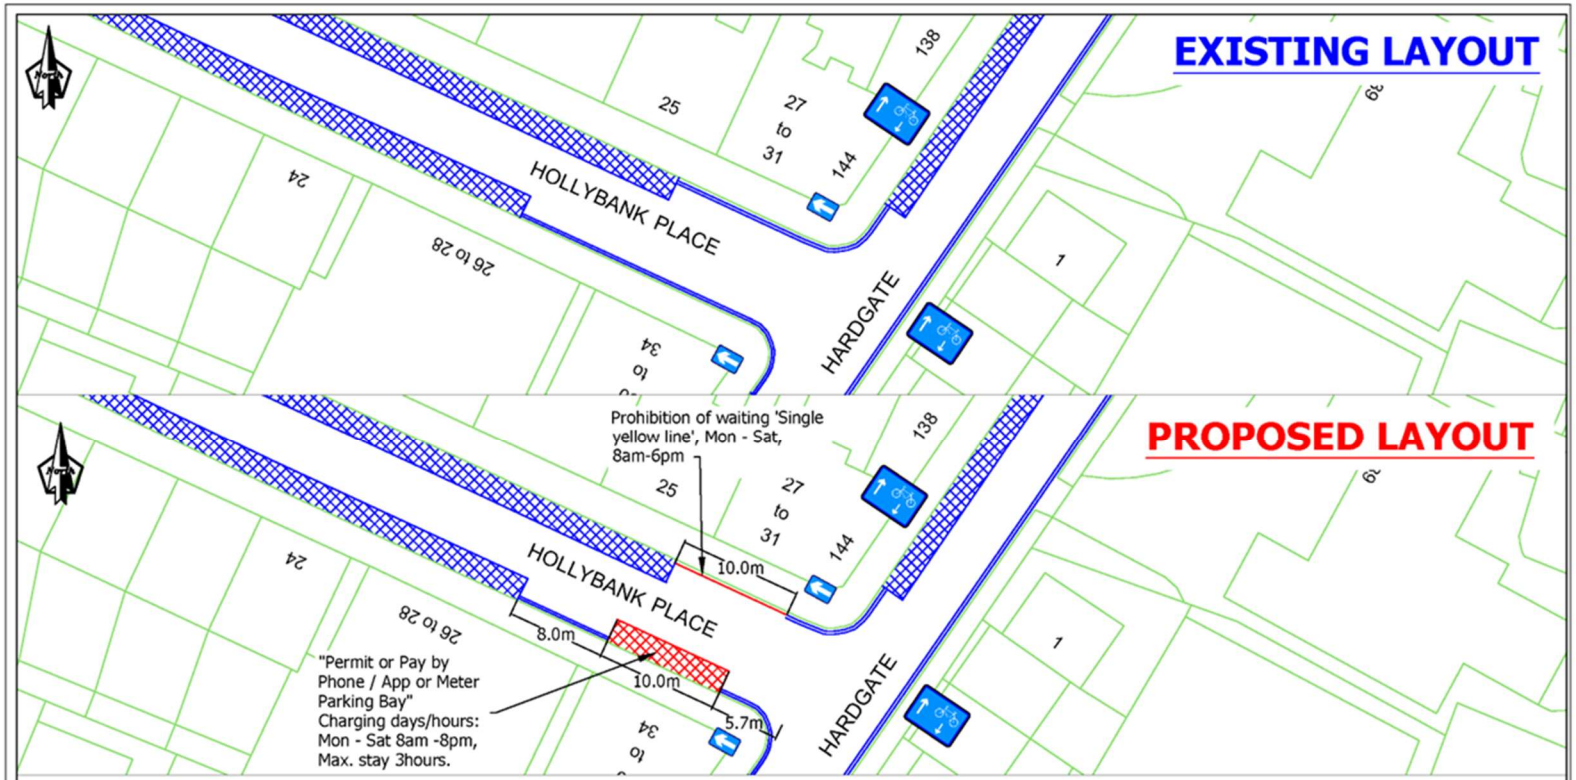



KEY

Existing "Prohibition on vehicles waiting at any time"

Existing "Permit or Pay by Phone / App or Meter Parking Bay"

Proposed "Prohibition on vehicles waiting, Mon-Sat, 8am-6pm"

Proposed "Permit or Pay by Phone / App or Meter Parking Bay"

| Rev | Date | Details | Orig | Chk'd | App'd |
|---|---|---|---|---|---|
| | | | | | |

Client: ABERDEEN CITY COUNCIL

Project: Traffic Management & Developer Proposals 26_Q1

ABERDEEN CITY COUNCIL

City Regeneration and Environment
Traffic Management and Road Safety

Business Hub 4, Ground Floor North, Marischal College, Broad Street, Aberdeen AB10 1AB
General Enquiries Telephone: 01224 069516

Drawing Title: THE ABERDEEN CITY COUNCIL (ON-STREET PARKING PLACES) (AMENDMENT) ORDER 202_

| Originator | Checked | Approved | Date | Project No | Scale | Size |
|---|---|---|---|---|---|---|
| VR | VR | VR | 17/10/25 | | NTS | |

Drawing No.: TM-TRO 25_61 Plan 1 of 2

SHT No.:

Revision: 0