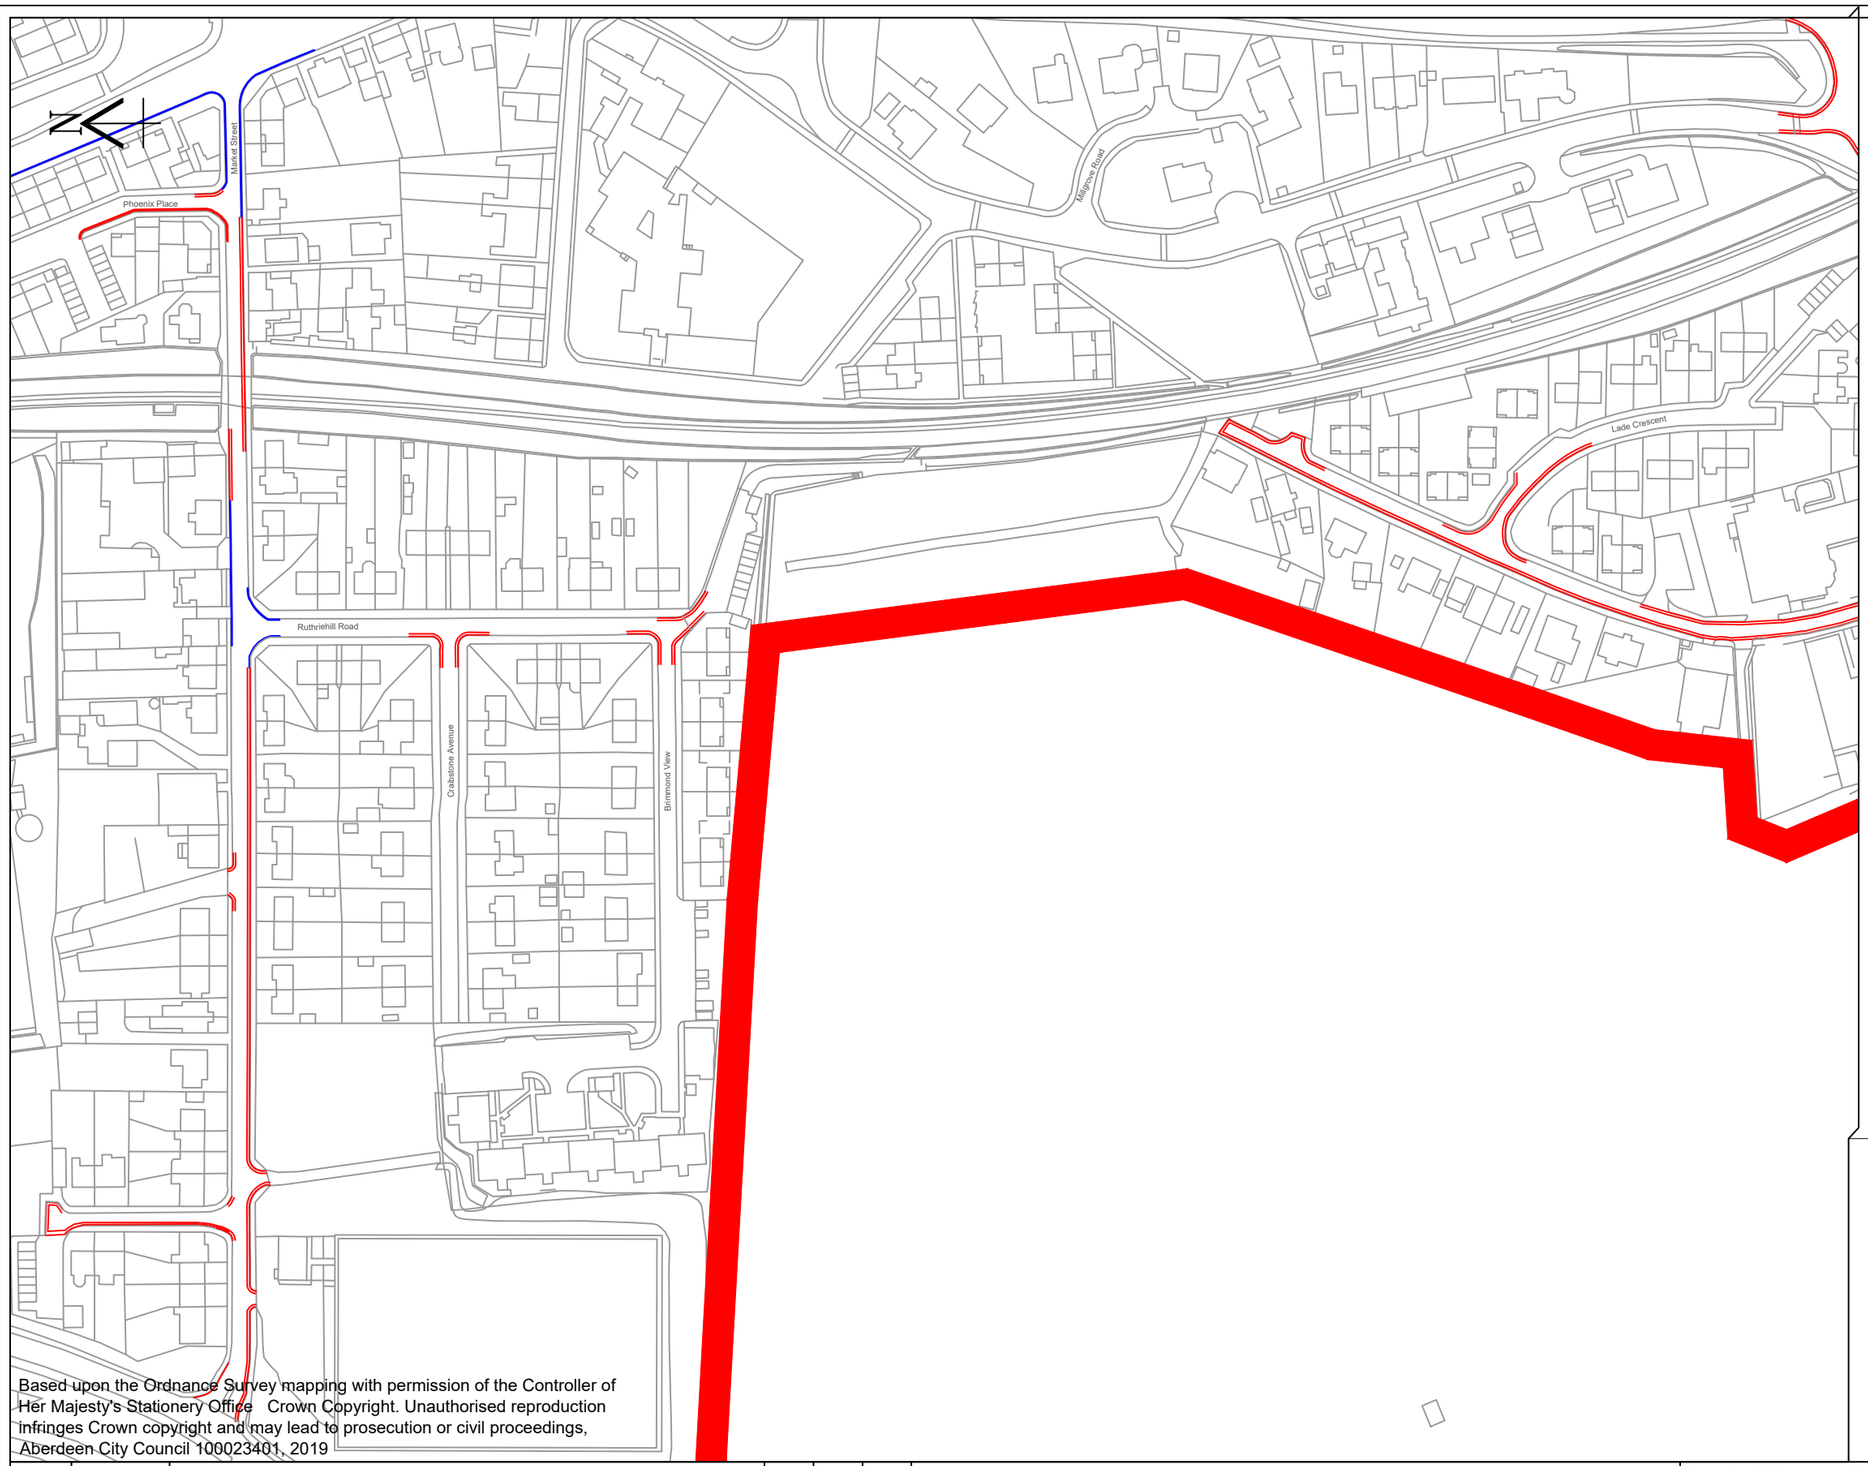


Based upon the Ordnance Survey mapping with permission of the Controller of Her Majesty's Stationery Office Crown Copyright. Unauthorised reproduction infringes Crown copyright and may lead to prosecution or civil proceedings, Aberdeen City Council 100023401, 2019

GENERAL NOTES:

Phoenix Place

East side from its junction with Market Street, northwards for a distance of 10 metres. West side from its junction with Market Street, northwards for a distance of 49 metres

Lade Crescent

North side from its junction with Waterton Road, eastwards for a distance of 25 metres.South side from its junction with Waterton Road, eastwards for a distance of 45 metres

Craibstone Avenue

Both sides from its junction with Ruthriehill Road, westwards for a distance of 10 metres.

Brimmond View

Both sides from its junction with Ruthriehill Road, westwards for a distance of 10 metres.

Market Street

North side from its junction with Phoenix Place, westwards for a distance of 10 metres.North side from a point 71 metres west of its junction with Phoenix Place, westwards for a distance of 25 metres.North side from a point 209 metres west of its junction with Phoenix Place, westwards for a distance of 15 metres.North side from a point 320 metres west of its junction with Phoenix place, westwards for a distance of 15 metres.North side from a point 43 metres west of its junction with Auchriny Circle, westwards for a distance of 20 metres.South side from a point 62 metres west of its junction with Auchriny Circle, eastwards until its junction with Ruthriehill Road.South side from its junction with A947 (Stoneywood Road), westwards for a distance of 76 metres.

Auchriny Circle

West side from its junction with Market Street, northwards then following the outline of the turning area for a distance of 80 metres.

Ruthriehill Road

West side from its junction with Craibstone Avenue, northwards for a distance of 10 metres.

West side from its junction with Craibstone Avenue, southwards for a distance of 10 metres.West side from its junction with Brimmond View, northwards for a distance of 15 metres.West side from its junction with Brimmond View, southwards for a distance of 20 metres.East side from its junction with Brimmond view, southwards for a distance of 20 metres

SITE BOUNDARY

EXISTING WAITING RESTRICTIONS

PROPOSED AT ANY TIME WAITING RESTRICTIONS

URBAN CLEARWAY

Rev	Date	Details	Orig	Chk'd	App'd
0	.	ISSUED FOR CONSTRUCTION	XX	XX	XX

Client: ABERDEEN CITY COUNCIL

Project: TECA TRAFFIC MANAGEMENT PROPOSALS

Operations and Protective Services
Traffic Management and Road Safety

Business Hub 11, 2nd Floor West, Marischal College,
Broad Street, Aberdeen AB10 1AB
General Enquiries Telephone: 01224 522305

Drawing Title: PROPOSED OFF-SITE TRAFFIC MANAGEMENT PROPOSALS

Originator	Checked	Approved	Date	Project No	Scale	Size
SA	SA		05/03/25		NTS	A3

Drawing No.: TECA

SHT No.:

Revision: 0