
SITE CLEARANCE



GENERAL ARRANGEMENT

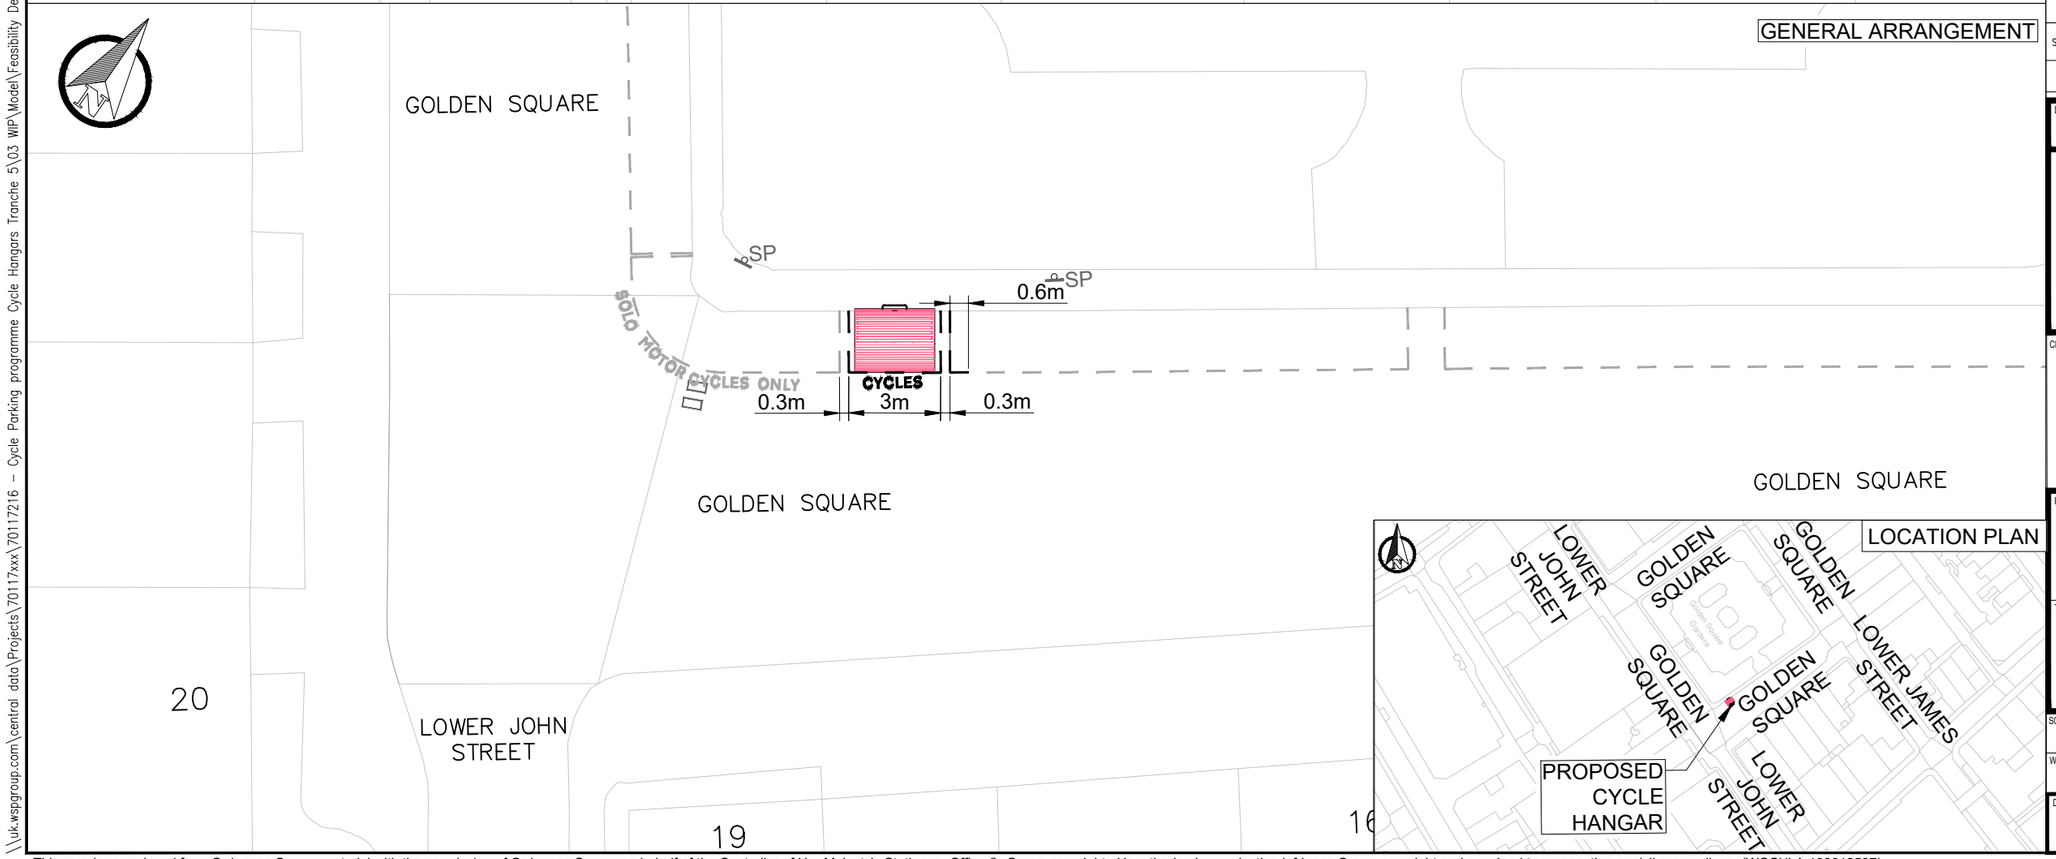

KEY

- EXISTING LINE MARKING
- EXISTING KERB
- SP — EXISTING SIGN AND POST
- EXISTING ROAD MARKING TO BE REMOVED
- PROPOSED CYCLE HANGAR (1 No.) (TO BE INSTALLED BY THIRD PARTY)
- PROPOSED WHITE LINE MARKING
- EXISTING SERVICE COVER

LOCATION PLAN

REV	DATE	BY	DESCRIPTION	CHK	APD
S1-P01	29-02-2024	AT	INITIAL ISSUE	AP	DVR

DRAWING STATUS: FEASIBILITY DESIGN

CONWAY great people : great work
wsp
25 Mandela Way, London, SE1 5SZ
www.fmconway.co.uk www.wsp.com

CLIENT: City of Westminster

PROJECT: CYCLE PARKING ACCELERATION - CYCLE HANGARS TRANCHE 5

TITLE: GOLDEN SQUARE
SITE CLEARANCE & GENERAL ARRANGEMENT

SCALE @ A3	DATE	DESIGN/DRAWN	CHECKED	APPROVED	SHEET
1:200	29-02-2024	AT	AP	DVR	A3

WSP PROJECT NO.	FMC PROJECT No.	WCC PROJECT NO.
70117216	WWESA3355	C.WD13353

DRAWING No.: 70117216-WSP-P01-X-DR-HI-100-15 REV.: S1-P01

This map is reproduced from Ordnance Survey material with the permission of Ordnance Survey on behalf of the Controller of Her Majesty's Stationery Office © Crown copyright. Unauthorised reproduction infringes Crown copyright and may lead to prosecution or civil proceedings. (WCC)(LA 100019597)

\\uk.wspgroup.com\central data\Projects\70117xxx\70117216 - Cycle Parking programme Cycle Hangars Tranche 5\03 WIP\Model\Feasibility Design\CAD\70117216-WSP-P01-X-DR-HI-100-15.dwg 01 Mar, 2024 - 1:11pm