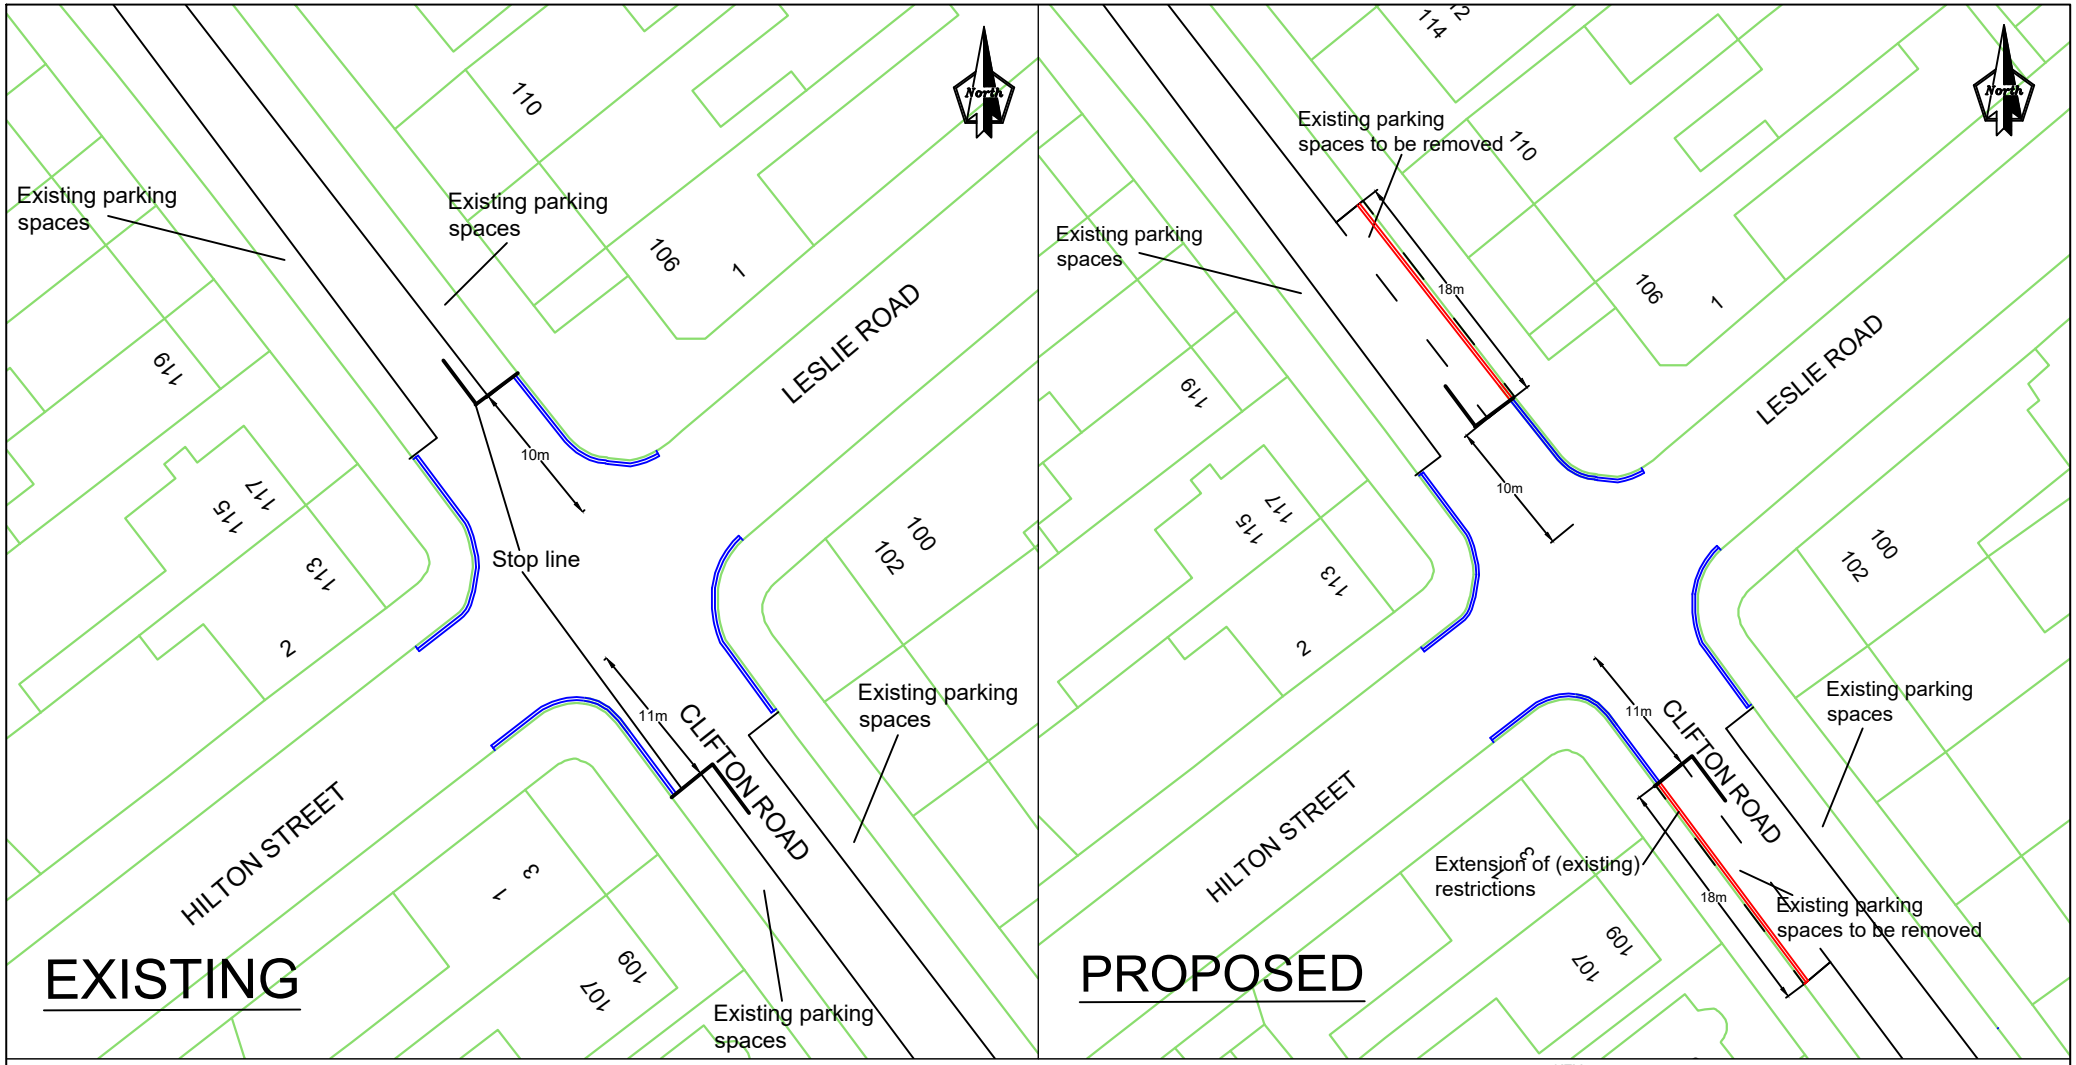


Based upon the Ordnance Survey mapping with permission of the Controller of Her Majesty's Stationery Office Crown Copyright. Unauthorised reproduction infringes Crown copyright and may lead to prosecution or civil proceedings, Aberdeen City Council AC0000813122, 2026

Proposal for the extension of prohibition of waiting at any time restrictions (double yellow lines). Location is not within a controlled parking zone and parking bays are not formalised.

KEY

- EXISTING RESTRICTIONS
- PROPOSED RESTRICTIONS
- EXISTING PARKING BAYS
- EXISTING PARKING BAYS TO BE REMOVED

Rev	Date	Details	Orig	Chk'd	App'd

Client: ABERDEEN CITY COUNCIL

Project: Traffic Management Proposals (Q4-26)

City Regeneration and Environment
Traffic Management and Road Safety

Business Hub 4, Ground Floor North, Marischal College,
Broad Street, Aberdeen AB10 1AB
General Enquiries Telephone: 01224 045345

Drawing Title: THE ABERDEEN CITY COUNCIL (AREA VI PART II) (SHEDDOCKSLEY/MASTRICK/STOCKETHILL/ASHGROVE/ CORNHILL/KITTYBREWSTER/NORTHFIELD/HEATHRYFOLD/WOODSIDE AREA) (TRAFFIC MANAGEMENT) (AMENDMENT) ORDER 202_

Originator	Checked	Approved	Date	Project No	Scale	Size
NA	VR	VR	08.09.26	-	NTS	

Drawing No.	SHT No.	Revision
-	1/1	0