
CARNABY STREET - PUBLIC REALM ENHANCEMENT CONSULTATION PLANS

EXISTING ARRANGEMENT

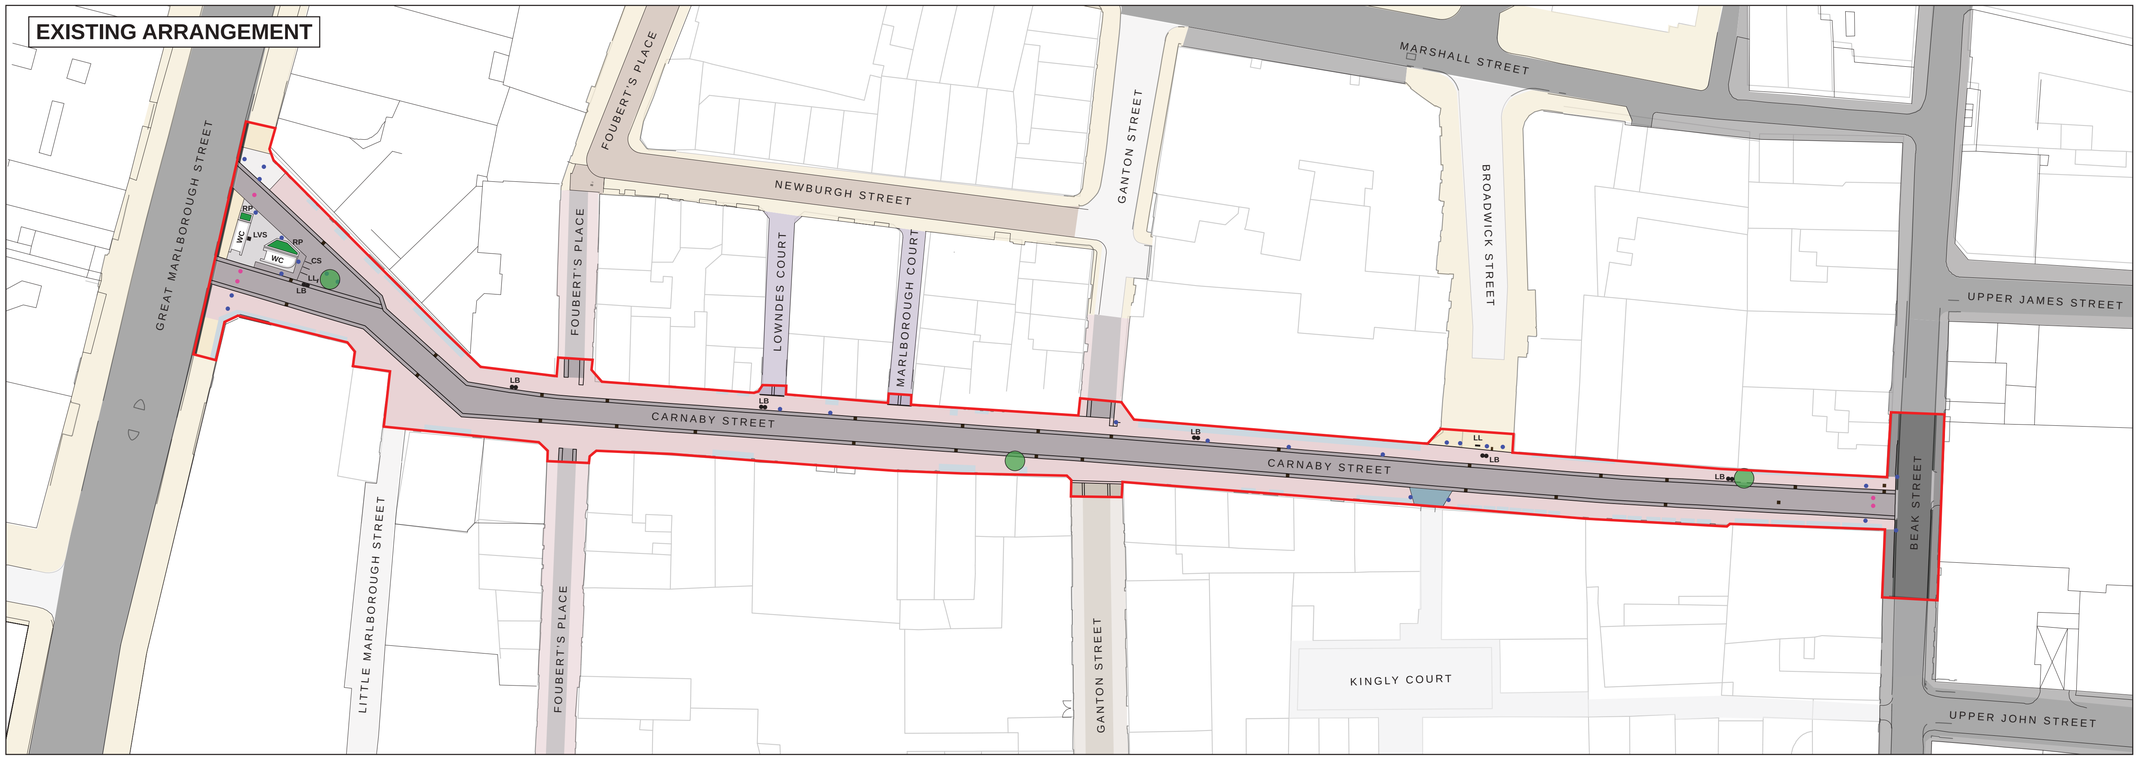


KEY

- Project Boundary
- Concrete Setts - Grey
- Concrete Setts - Red
- Yorkstone Paving
- Screed Surface
- Granite Setts
- Granite Paving
- Asphalt - Pavement
- Asphalt - Road
- Pavement Lights
- Raised Granite Kerb
- Flush Granite Kerb
- LVS Listed Ventilation Standard and Light
- Static Bollard
- Removable Bollard
- CS Cycle Stand
- LL Legible London Sign
- Drainage Gully
- LB Litter Bin
- RP Raised Planter
- Existing Tree
- WC WC Entrance Steps

0 20m

PROPOSED ARRANGEMENT

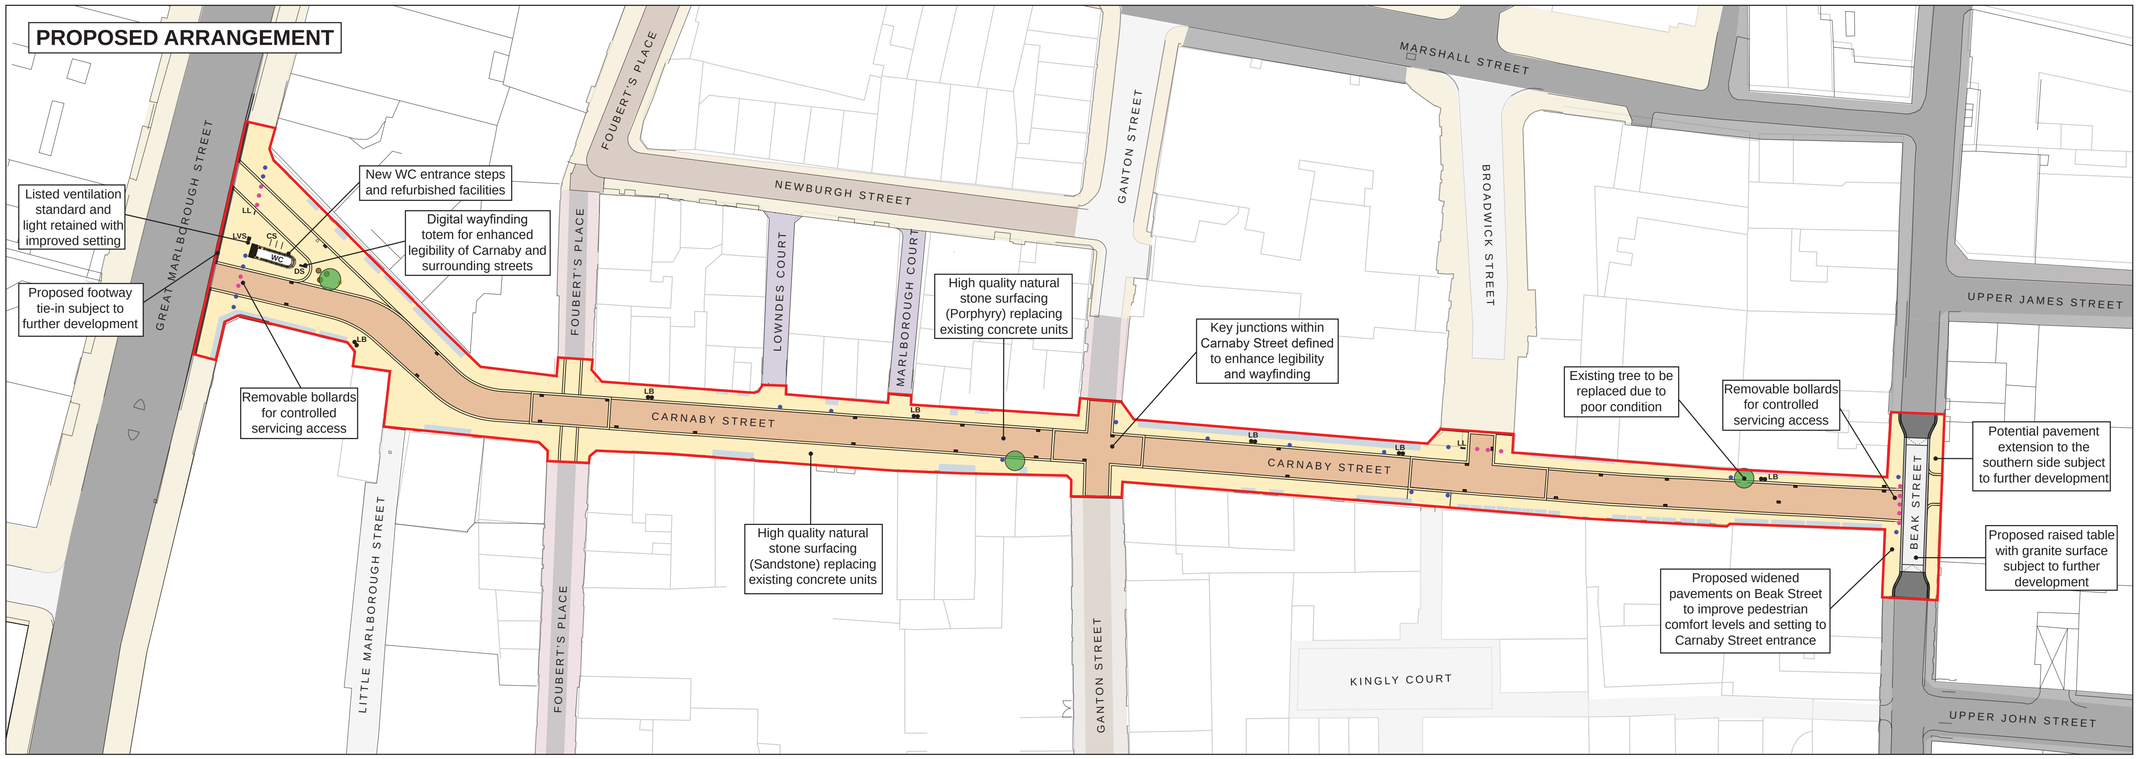

KEY

- Project Boundary
- Zone 1 - Porphyry Setts
- Zone 2 Sandstone Paving
- Granite Setts
- Asphalt - Road
- Pavement Lights
- Flush Sandstone Edge
- Raised Granite Kerb
- Flush Granite Kerb
- LVS Listed Ventilation Standard and Light
- Static Bollard
- Removable Bollard
- CS Cycle Stands
- LL Legible London Sign
- DS Digital Wayfinding Sign
- Drainage Gully
- LB Litter Bin
- Seating
- Existing Tree
- WC WC Entrance Steps

0 20m