PLEASE RECYCLE

THIS DRAWING IS AN INSTRUMENT OF SERVICE AND THE PROPERTY OF ARCHITECTURAL RESOURCE TEAM, INC. THIS DRAWING MAY NOT BE REPRODUCED, OR REPRODUCTIONS HEREOF

IF THIS IS NOT 24"X36", IT IS A REDUCED PRINT - SCALE ACCORDINGLY

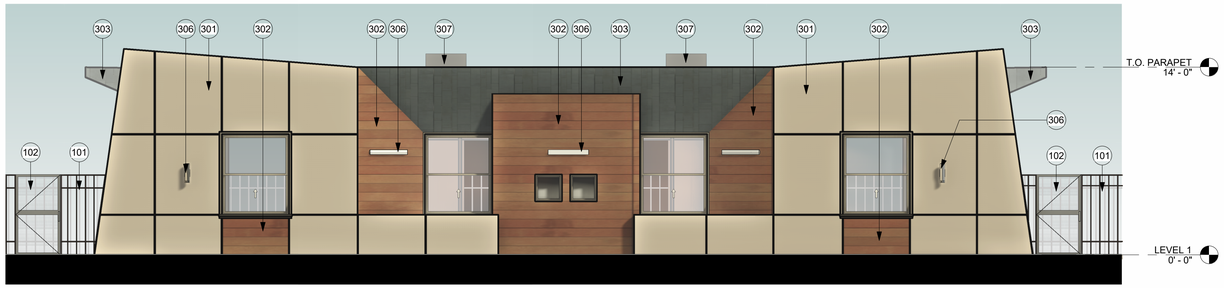

3 WEST
3/16" = 1'-0"

1 EAST
3/16" = 1'-0"

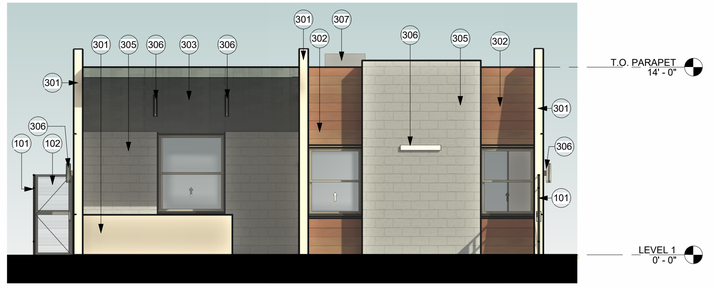

2 NORTH
3/16" = 1'-0"

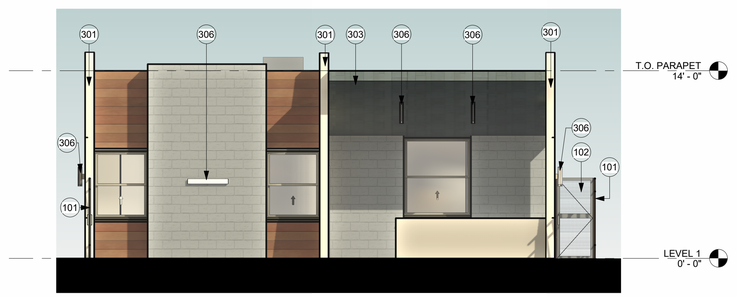

4 SOUTH
3/16" = 1'-0"

KEYNOTES	
Key Value	Keynote Text
101	6'-0" HT. WROUGHT-IRON FENCE.
102	6'-0" HT. MESH GATE W/ BATTERY OPERATED KEY PAD SYSTEM. SEE DOOR SCHEDULE.
301	STUCCO PAINTED DUNN EDWARDS DEC747 - SAHARA.
302	METAL PANELING: ATAS - PRODUCT: OPALINE OPF 4" - COLOR: COPPER BROWN.
303	METAL PANELING: ATAS - PRODUCT: OPALINE OPF 4" - COLOR: DRIFTWOOD.
305	BRICK VENEER. INSTERSTATE BRICK - PRODUCT: THIN VENEER 4X8 - COLOR: PEWTER.
306	EXTERIOR BUILDING MOUNTED LIGHT FIXTURE. SEE ELECTRICAL PLANS.
307	SPLIT SYSTEM CONDENSING UNIT. SEE MECHANICAL DRAWING SHEET M2.00.

Avondale
APPROVED
Planning Division
03/31/2025
Joshua Orton
PL-24-0312

275 N ELISEO C FELIX JR WAY, AVONDALE, AZ 85323

CITY OF AVONDALE

M017 / 24017 - City of Avondale - Bridge Housing

ARCHITECTURAL RESOURCE TEAM design with purpose
1055 E. Indian School Rd., Phoenix, AZ 85014-4811 v | 602.307.5399 www.art-team.com

Construction Documents

REVISION SCHEDULE		
#	DATE	DESCRIPTION

24017 ART PROJECT NO.

03/10/2025 DATE

REGISTERED ARCHITECT
CERTIFICATE NO.
36769
DOUGLAS L. MCCORD
Date Signed
ARIZONA, U.S.A.

Expires 09/30/2025

DRAWING TITLE
BUILDING ELEVATIONS

DRAWING
A3.11