

NOTES:

1. ALL DIMENSIONS ARE IN METRES UNLESS OTHERWISE STATED.
2. THE DRAWING CONTAINS COLURED LINES / INFORMATION THAT MAY NOT BE CLEAR IF REPRODUCED IN BLACK & WHITE.

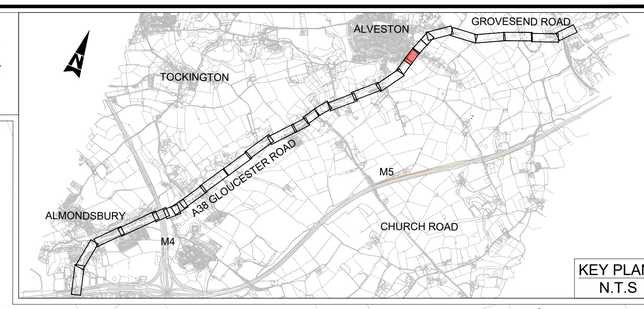


KEY PLAN
N.T.S

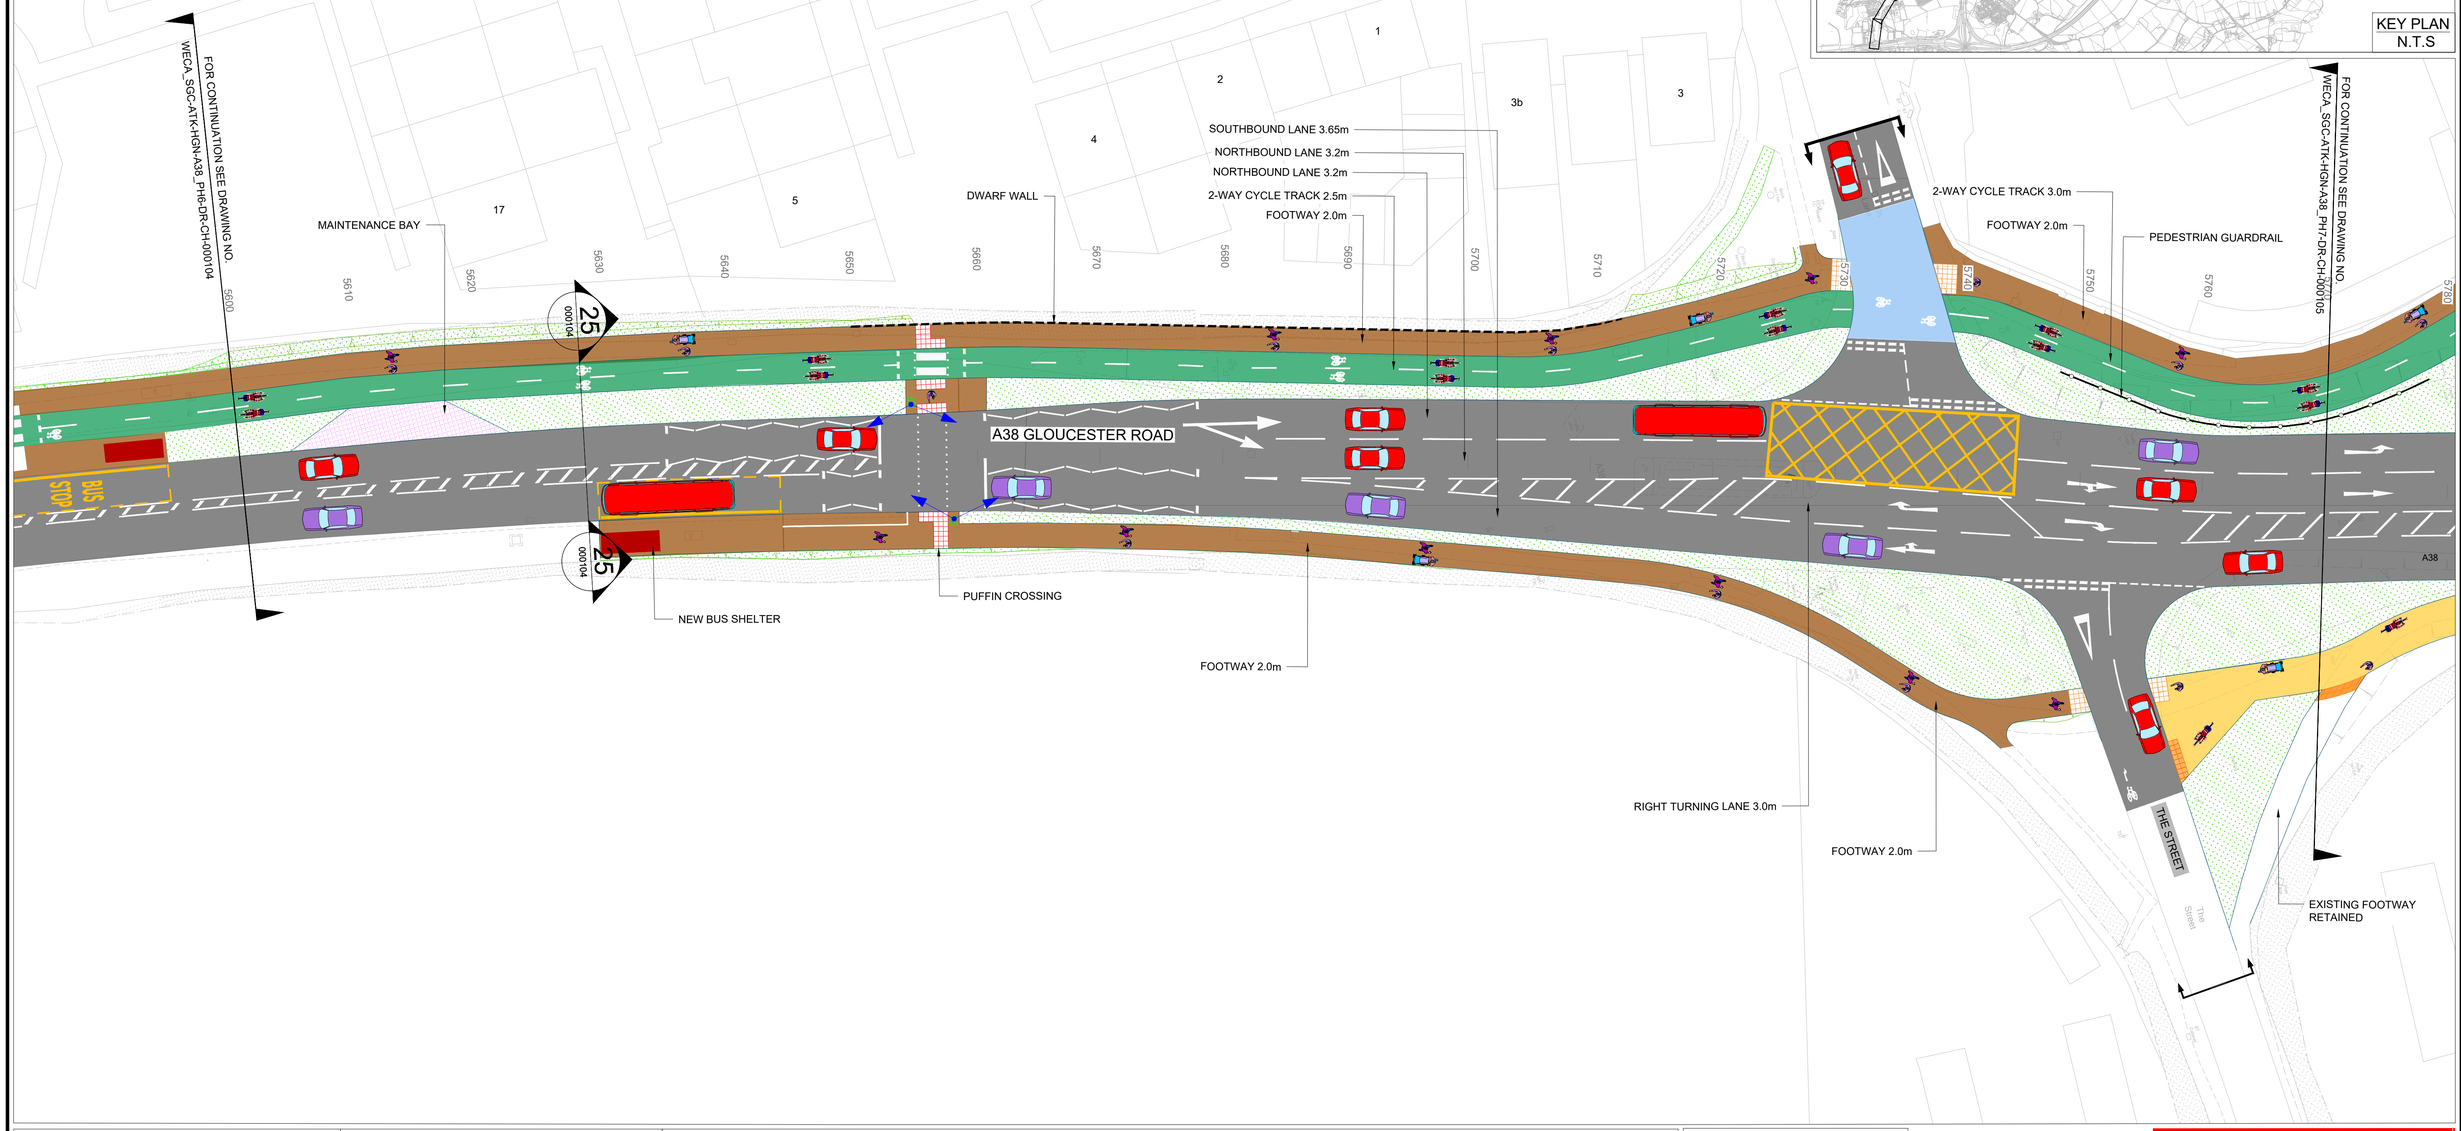

KEY:

- CARRIAGEWAY
- FOOTWAY
- CYCLE TRACK
- SHARED USE PATH
- ISLAND
- RAISED TABLE
- VERGE / LANDSCAPING
- EARTHWORKS
- MAINTENANCE LAY-BY
- TRAMLINE AND LADDER PAVING
- BLISTER TACTILE PAVING (CONTROLLED CROSSING - RED COLOUR)
- BLISTER TACTILE PAVING (UNCONTROLLED CROSSING - BUFF COLOUR)
- SIGNAL POLE
- ROAD MARKING
- BUS SHELTER

- PEDESTRIAN GUARDRAIL
- DWARF WALL
- LIMIT OF WORKS

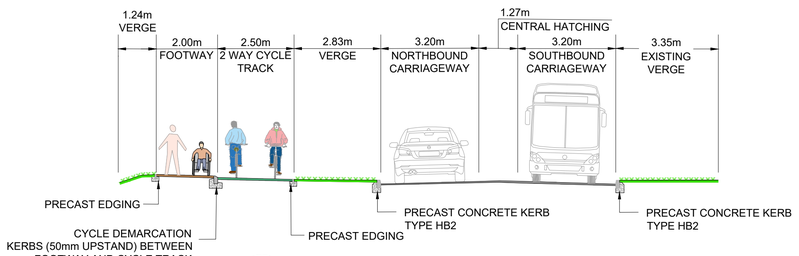

25 000104 TYPICAL CROSS SECTION DETAILS
NTS

SPEED LIMIT 40 mph

FOR CONSTRUCTION

Scale 1:250
5m 0m 5m 10m 15m

DRAWING NO:- A38_PH7-DR-CH-000104
SCALE : 1:250
REVISION NO. C01

Funded by UK Government

SCHEME DRAWING
ALVESTON HILL JUNCTION (SHEET 1 OF 3)
A38 PHASE 7