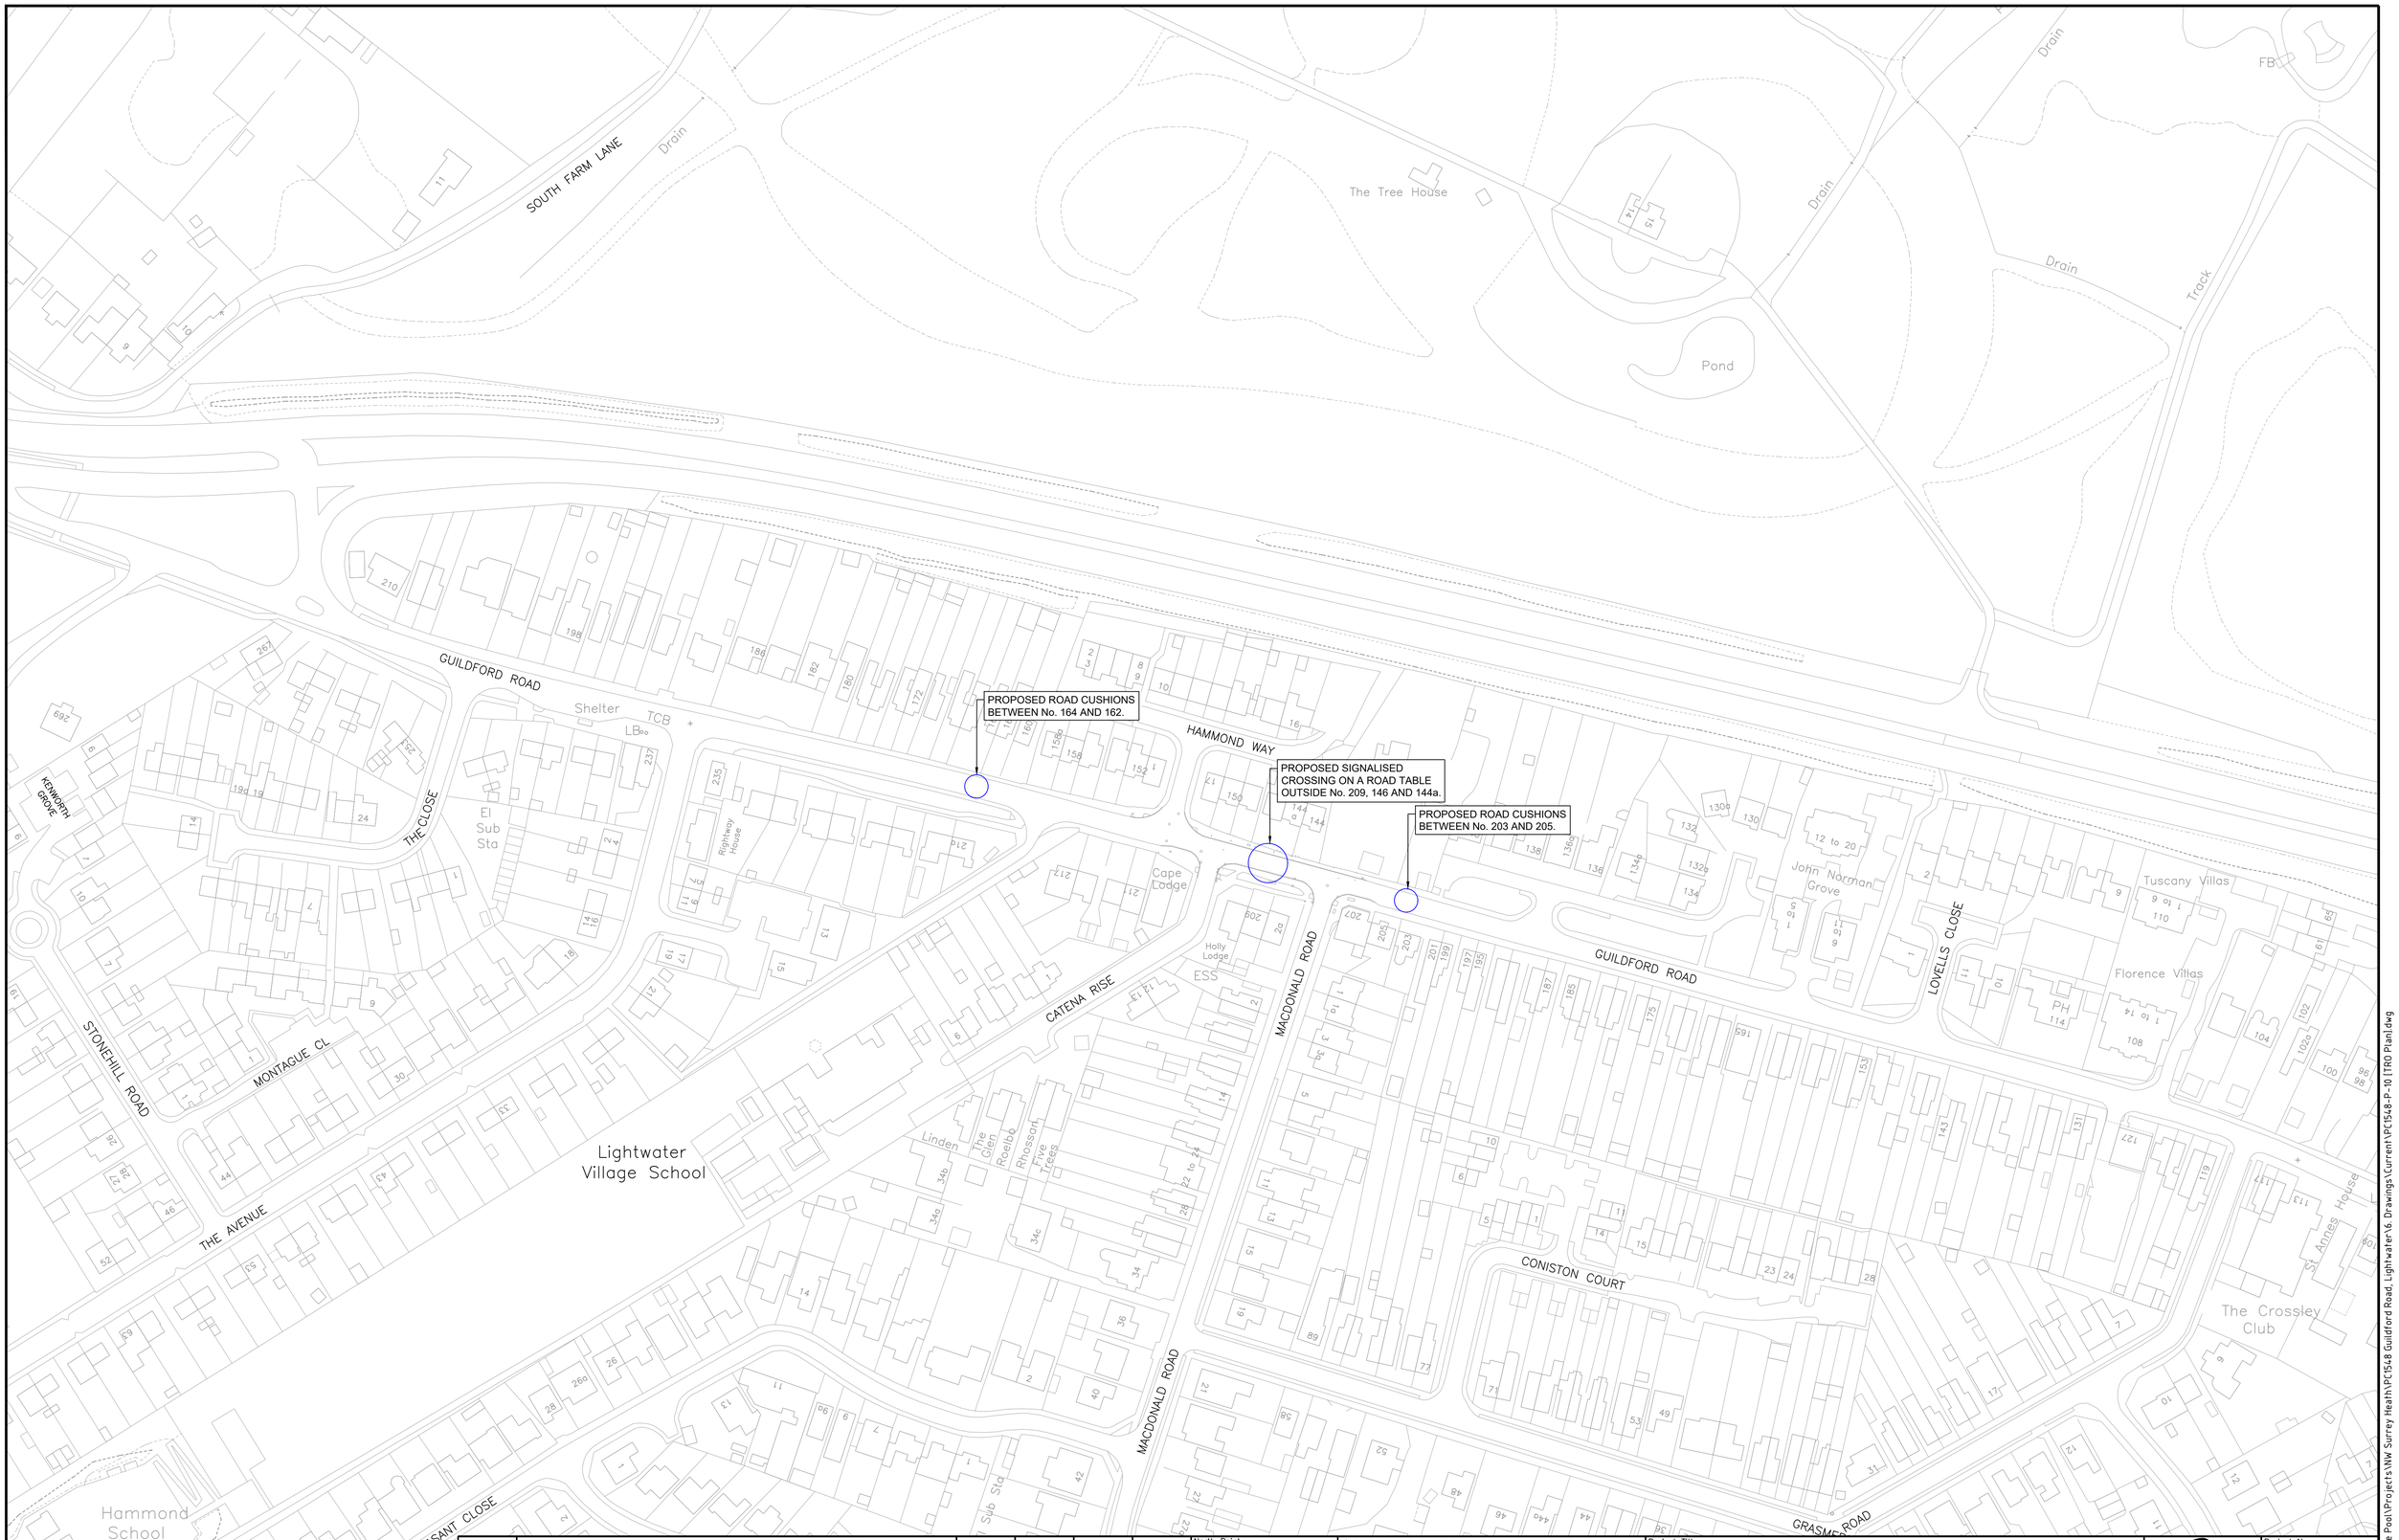

Rev.	Description	Drwn	Chkd	Appr	Date

North Point

'Based upon the Ordnance Survey mapping with the permission of the Controller of His Majesty's Stationery Office © Crown copyright [and database rights] 2025 OS AC000081371. Unauthorised reproduction infringes Crown copyright and may lead to prosecution or civil proceedings.'

Drawn by.	Checked by.	Approved by.
RP		
Drawn date.	Checked date.	Approved date.
16/02/2026		

Project Title.
PROPOSED SIGNALISED CROSSING
GUILDFORD ROAD, LIGHTWATER

Drawing Title.
TRO PLAN

DRAWING 1 OF 1

SURREY COUNTY COUNCIL

Project No.	PC1548
Drawing No.	10
Scale.	1:1000@A1
Revision.	-
Drawing units.	-
Classification.	PRESENTATION

File Name: I:\EAI\PC all\Resource Pool\Projects\NW Surrey Heath\PC1548 Guildford Road, Lightwater\6. Drawings\Current\PC1548-P-10 [TRO Plan].dwg

A1