
Craigton Crescent, Peterculter
Proposed Prohibition of Waiting – 'At Anytime'

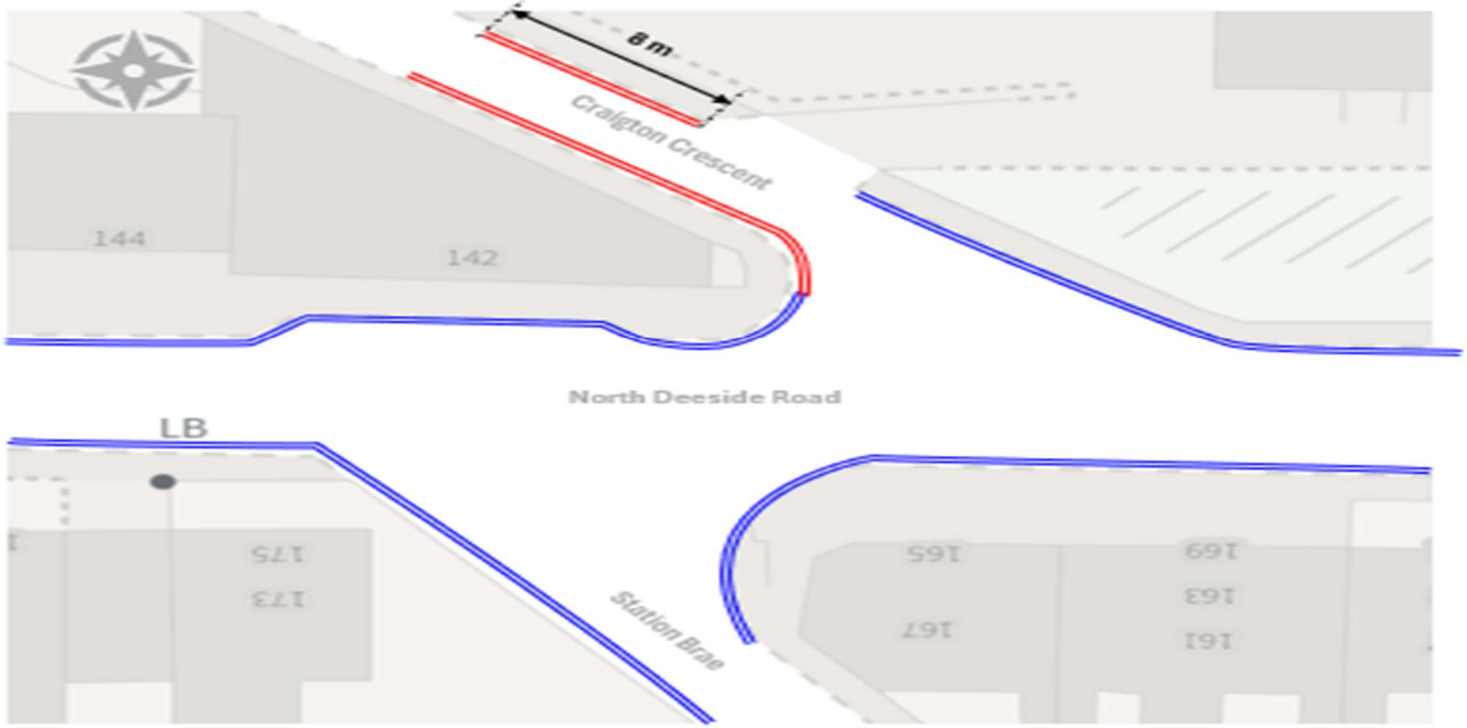

KEY:-

Proposed prohibition of waiting Restrictions 'A Anytime'

Existing Prohibition of Waiting Restriction 'At Anytime'

Based upon the Ordnance Survey mapping with permission of the controller of His Majesty's Stationery Office. Crown copyright. Unauthorised reproduction infringes Crown Copyright and may lead to prosecution or Civil Proceedings. Aberdeen City Council AC0000811122, 2024

ABERDEEN CITY COUNCIL

Operations and Protective Services
Traffic Management and Road Safety
Business Hub 11, 2nd Floor West, Marischal College
Broad Street, Aberdeen AB10 1AB
General Enquiries Telephone: 01224 522305

Client:				Description:		
Aberdeen City Council				Proposed Prohibition of Waiting – 'At Anytime'		
Project: Craigton Crescent, Peterculter - Proposed waiting						
Originator	Checked	Approved	Date	Drg No	Sheet No	Rev
NMcR		VR	01/05/2026			