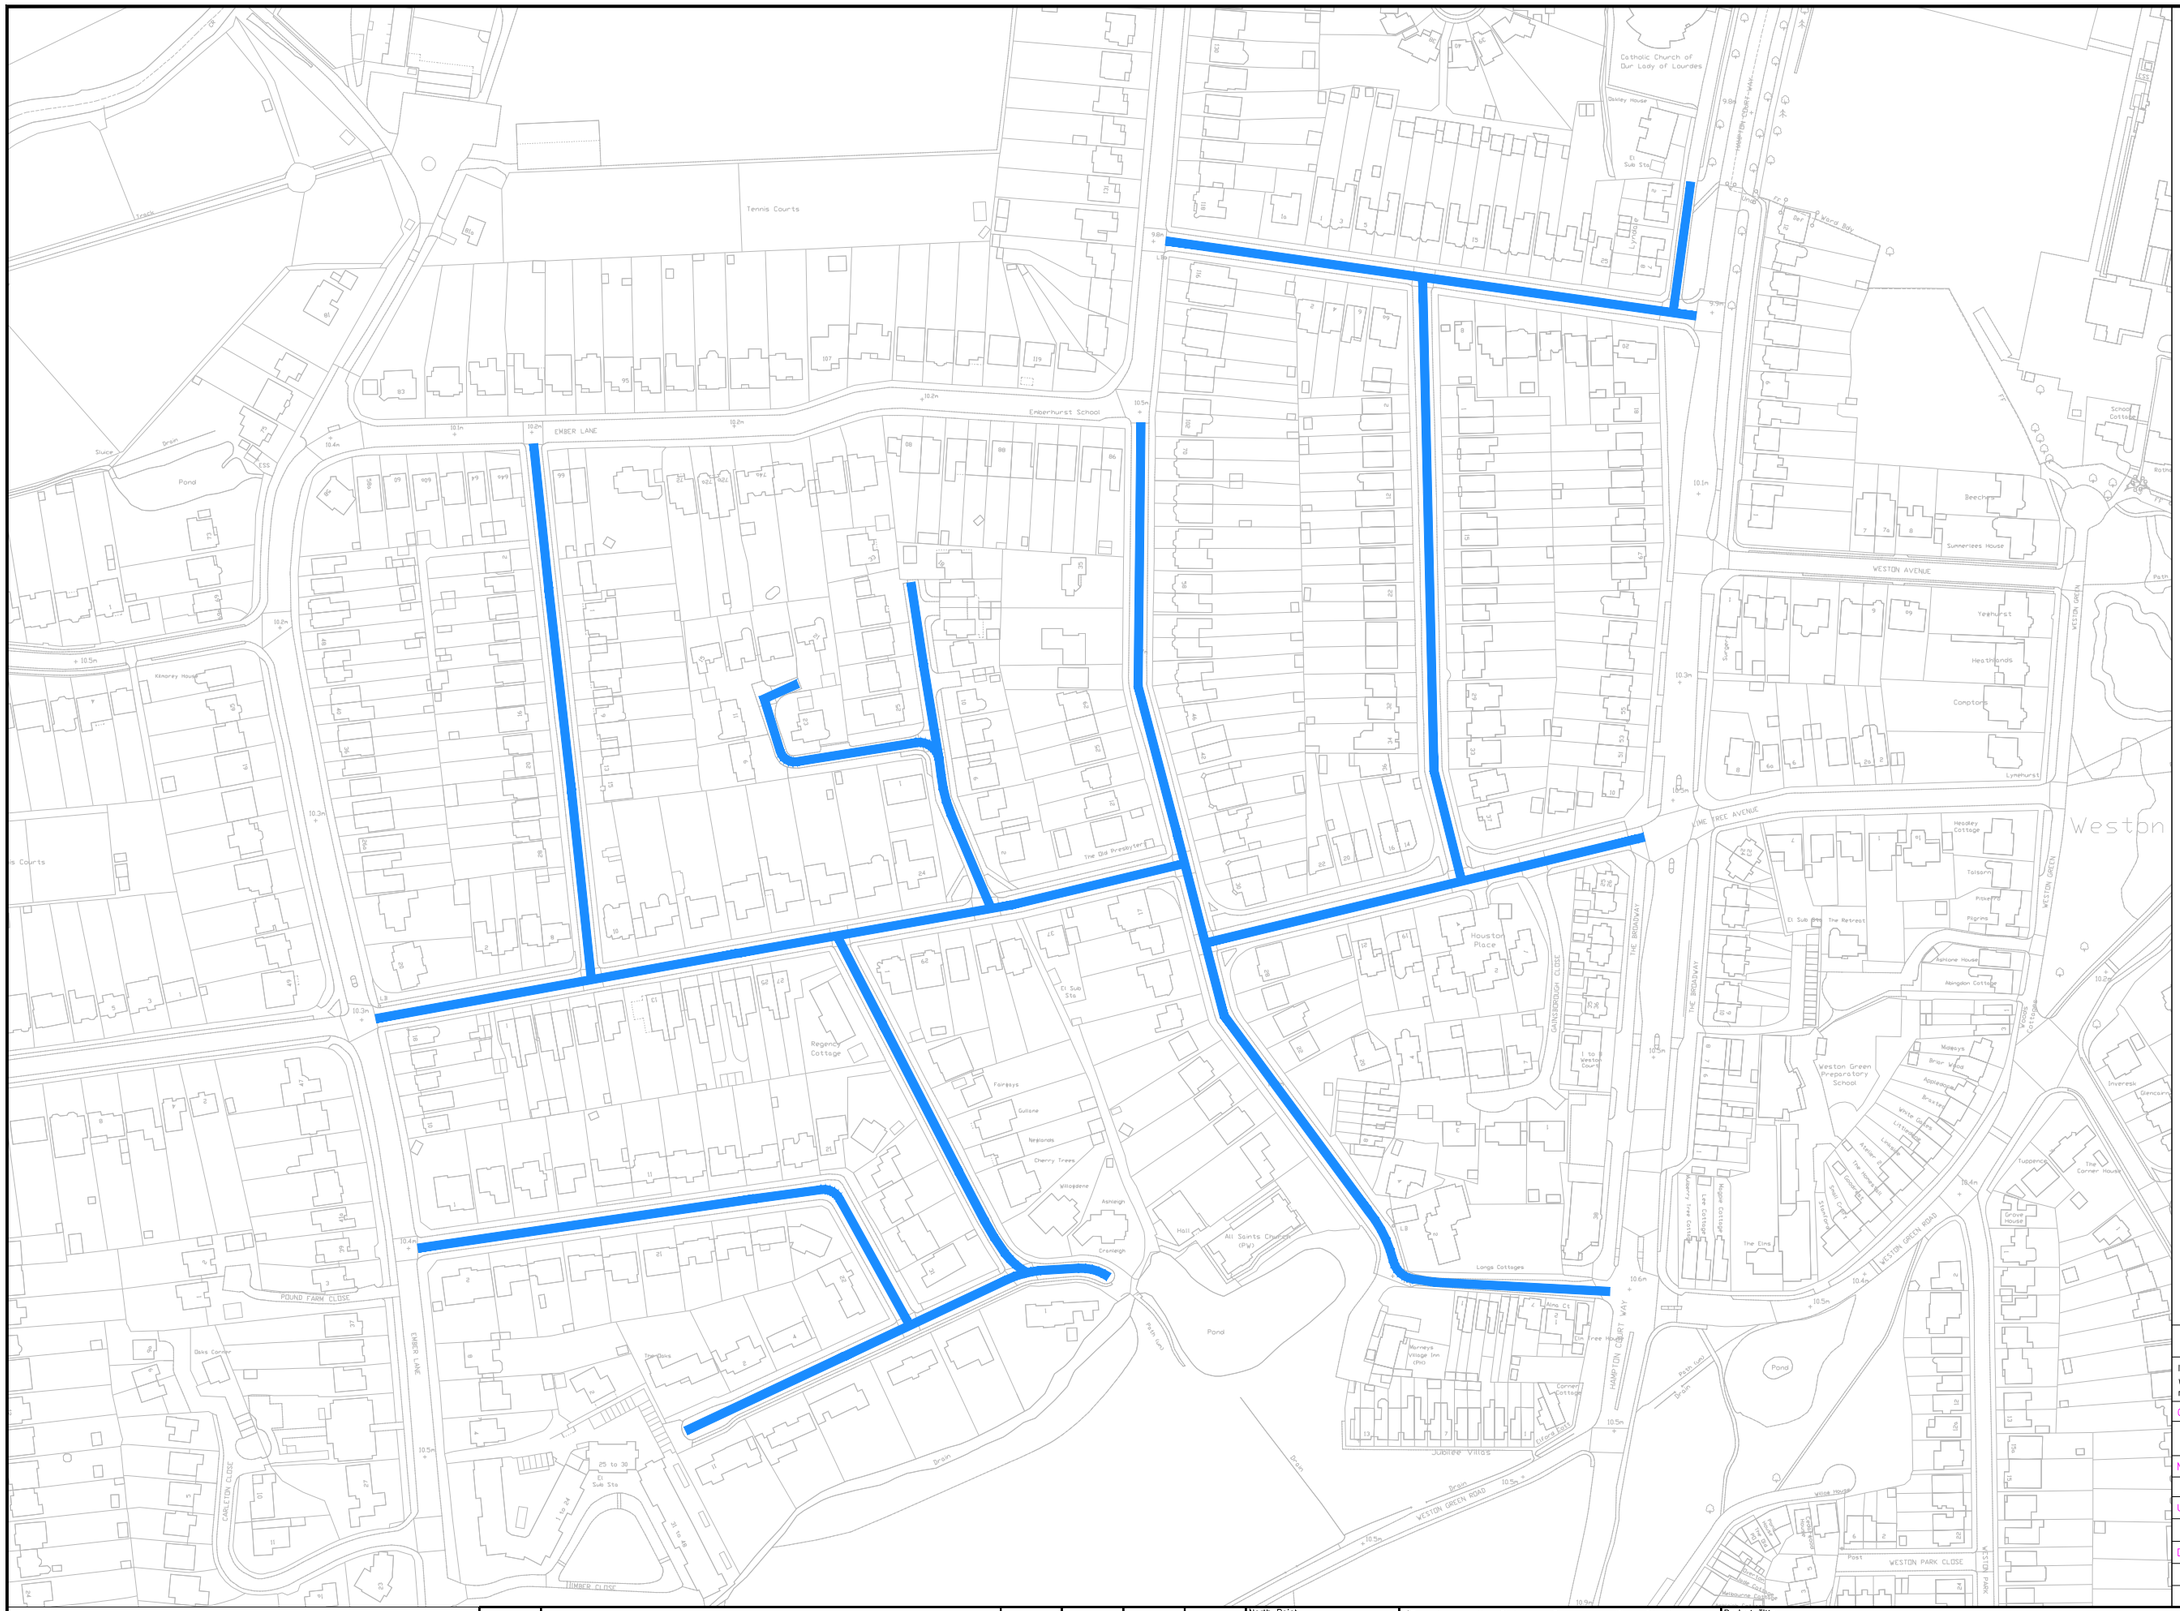

KEY:

EXTENT OF PROPOSED 20mph SPEED LIMIT TRO

SAFETY, HEALTH AND ENVIRONMENTAL INFORMATION

In addition to the hazards/risks normally associated with the types of work detailed on this drawing, note the following significant residual risks. (Reference shall also be made to the Design Hazard Log)

CONSTRUCTION:

MAINTENANCE/CLEANING:

USE:

DECOMMISSIONING/DEMOLITION:

It is assumed that all works will be carried out by a competent contractor working, where appropriate, to an approved method statement

Rev.	Description	Drwn	Chkd	Appr	Date
A	Legend updated to clarify the TRO is for a 20mph speed limit.	JD	PS	PS	20.8.26

North Point

'Based upon the Ordnance Survey mapping with the permission of the Controller of Her Majesty's Stationery Office © Crown copyright and database rights 2023 OS 100019613. Unauthorised reproduction infringes Crown copyright and may lead to prosecution or civil proceedings.'

Project Title.

ELM TREE AVENUE
WESTON GREEN, ESHER

Drawn by.	Checked by.	Approved by.
AA	PS	
Drawn date.	Checked date.	Approved date.
04.03.26	04.03.26	

Drawing Title.

EXTENT OF PROPOSED 20mph SPEED LIMIT TRO

DRAWING 1 OF 1

SURREY COUNTY COUNCIL

Project No.	PC1560
Drawing No.	PC1560-D-02
Revision.	A
Scale.	1:2500
Drawing units.	METRES
Classification.	PRESENTATION

File Name: I:\EA\PC all\Resource Pool\Projects\NE Elmbridge\PC1560 Elm Tree Avenue and surrounding area 20mph\6 Drawings\Current\PC1560-D-02 Rev A Elm Tree Avenue - Proposed TRO.dwg

XX A3