
NOTES:


1. ALL DIMENSIONS ARE IN METRES UNLESS OTHERWISE STATED.
2. THIS DRAWING CONTAINS COLOURED LINES / INFORMATION THAT MAY NOT BE CLEAR IF REPRODUCED IN BLACK & WHITE.


KEY:


- CARRIAGEWAY
- FOOTWAY
- CYCLE TRACK
- SHARED USE PATH
- ISLAND
- RAISED TABLE
- VERGE / LANDSCAPING
- EARTHWORKS
- MAINTENANCE LAY-BY
- TRAMLINE AND LADDER PAVING
- CORDUROY PAVING
- BLISTER TACTILE PAVING (CONTROLLED CROSSING - RED COLOUR)
- BLISTER TACTILE PAVING (UNCONTROLLED CROSSING - BUFF COLOUR)
- ROAD MARKING
- TIMBER FENCING
- LIMIT OF WORKS

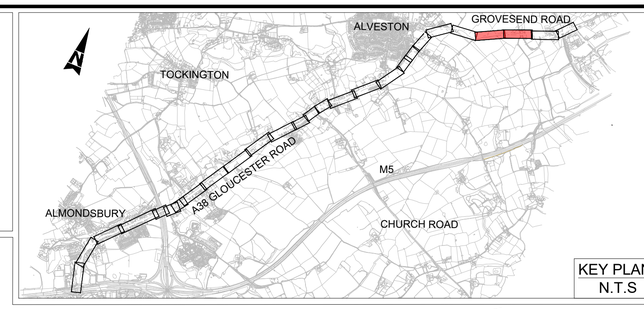


KEY PLAN
N.T.S

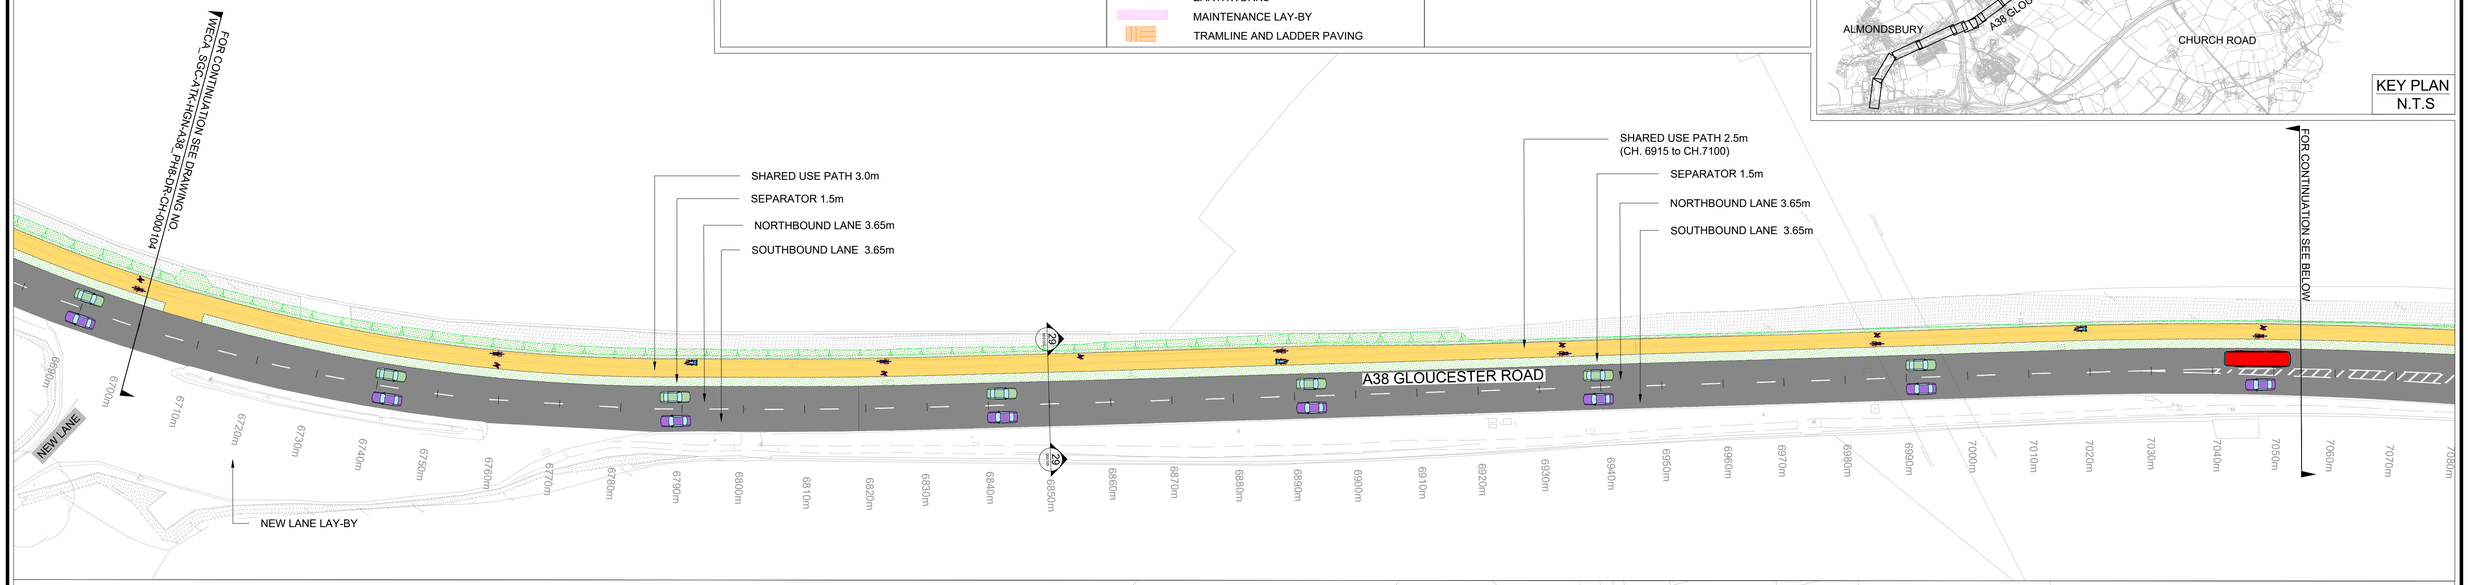

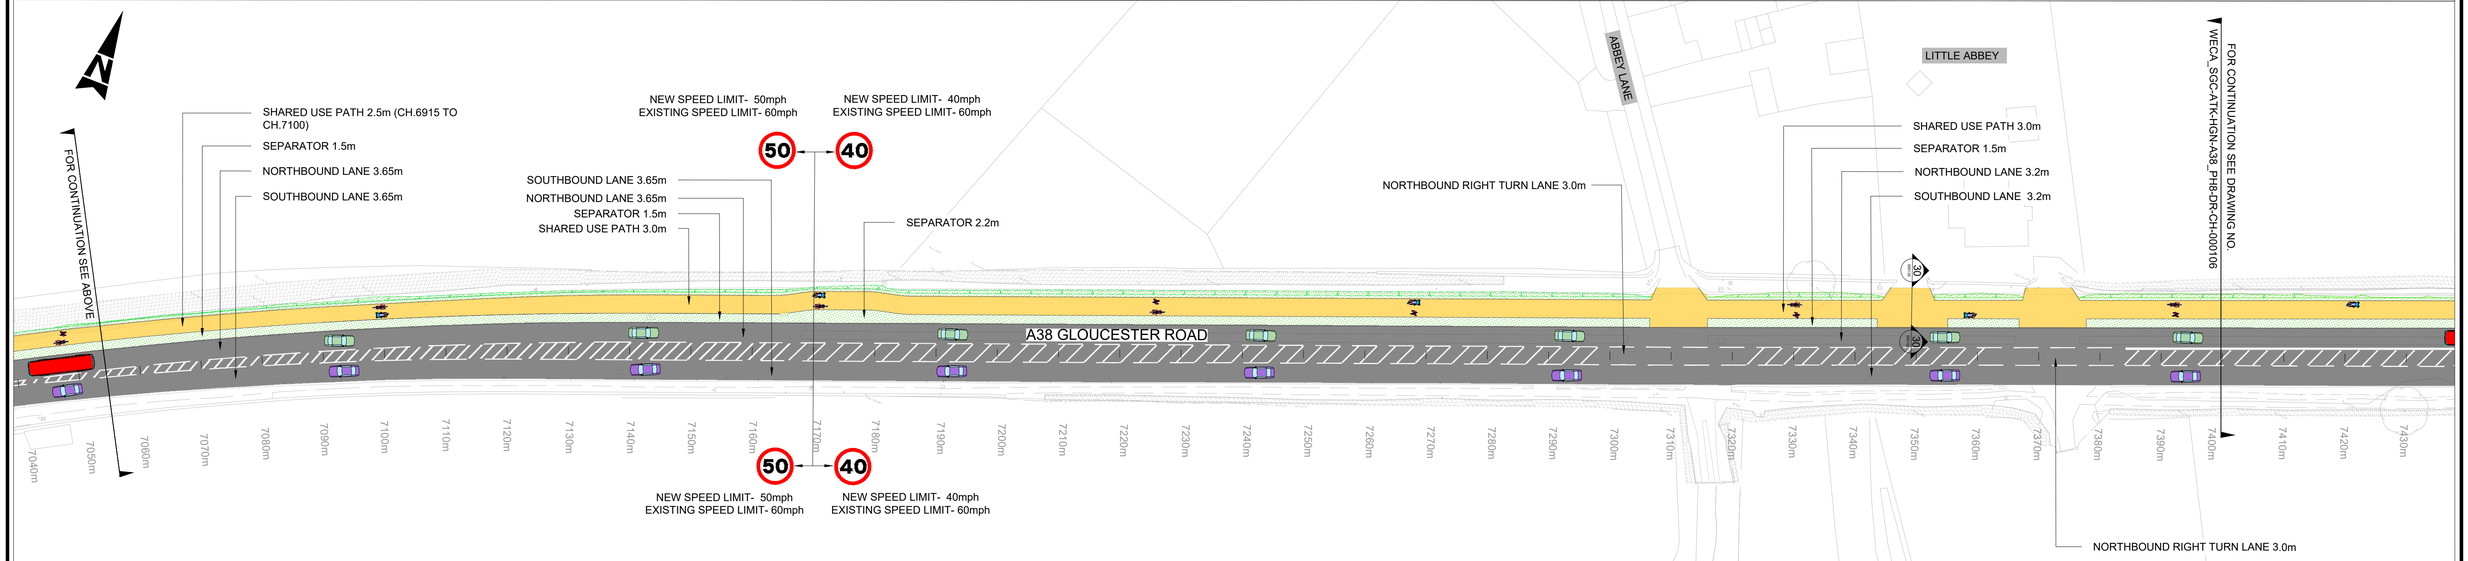

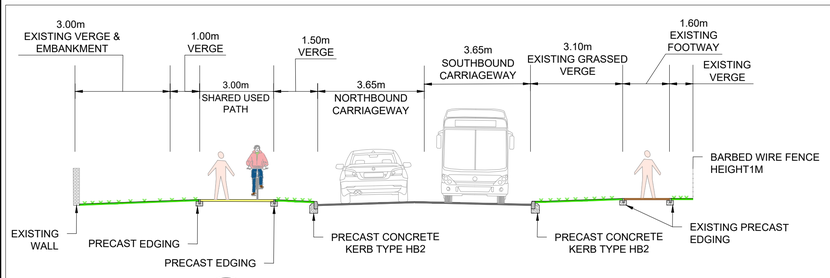

29 000105 TYPICAL CROSS SECTION DETAILS
NTS

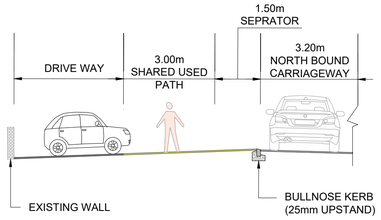

30 000105 CROSS SECTION FOR DRIVEWAY LOCATION
NTS

SPEED LIMIT
50mph (Ch.6090 to Ch.7170)
40mph OUTSIDE OF ABOVE CHAINAGES

FOR CONSTRUCTION

Scale 1:500
10m 0m 10m 20m 30m

DRAWING NO:- A38_PH8-DR-CH-000105
SCALE : 1:500
REVISION NO. C01

Funded by UK Government

SCHEME DRAWING
ALVESTON HILL TO GROVESEND ROAD (SHEET 2 OF 3)
A38 PHASE 8