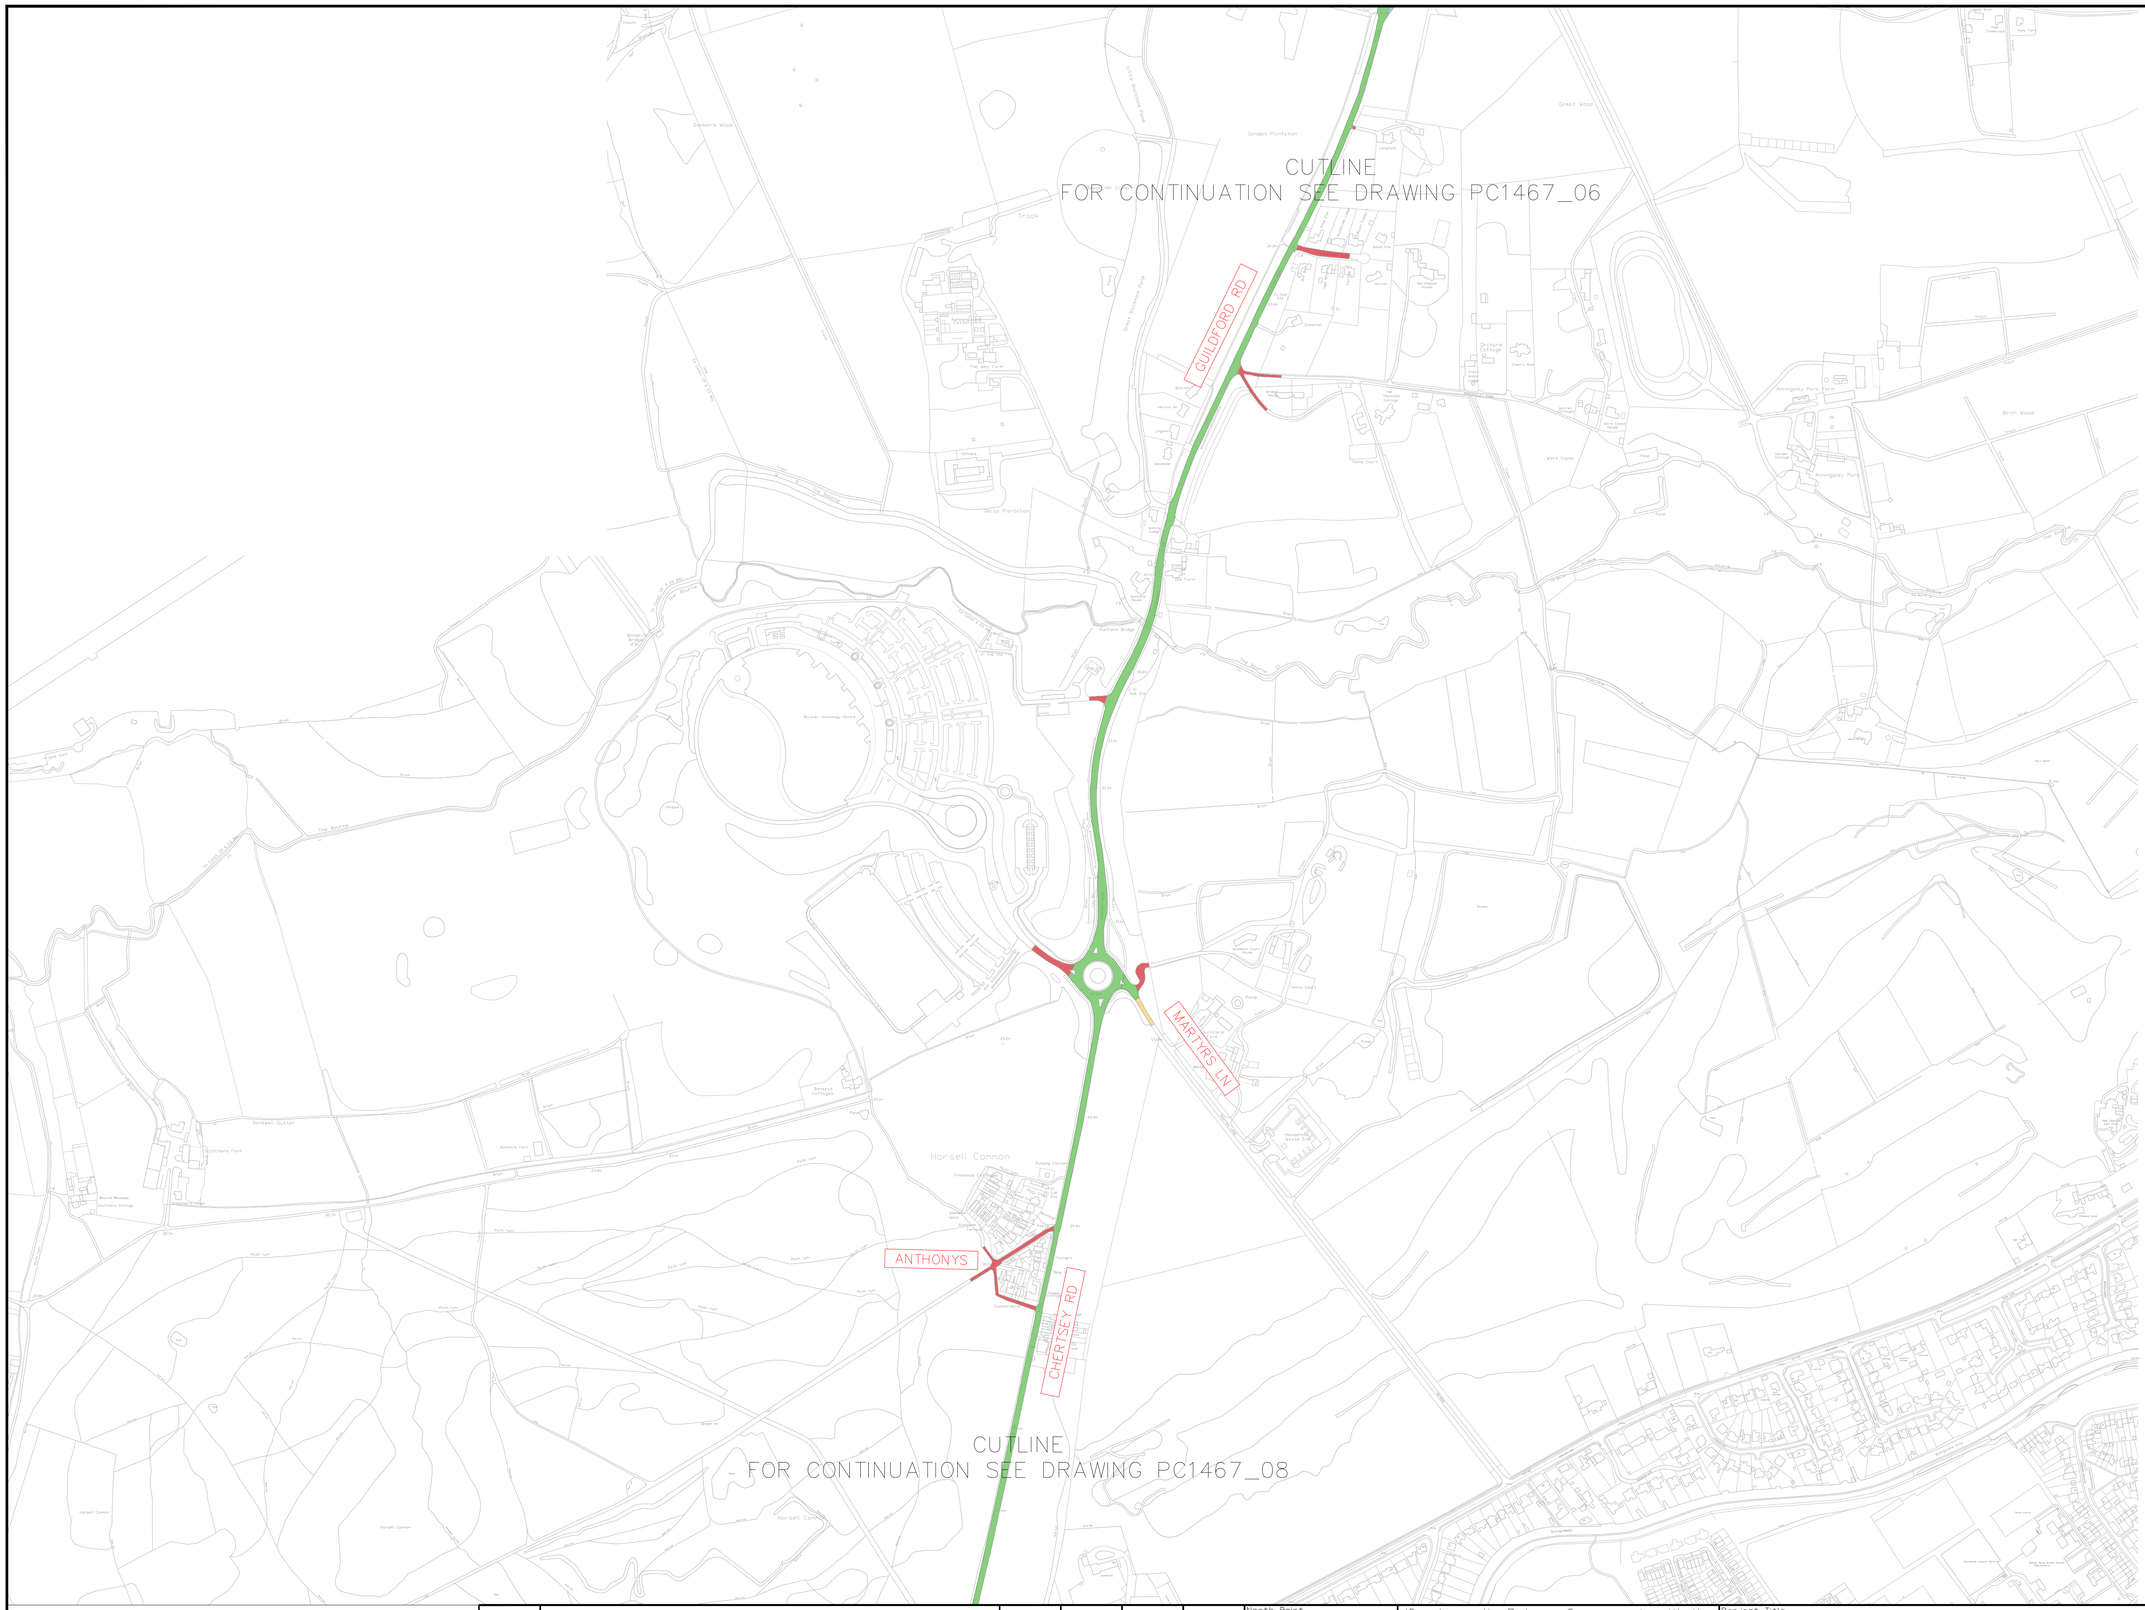


Existing 30MPH
Existing 40MPH
Private Road
Proposed 30MPH
Proposed 40MPH

Rev.	Description	Drwn	Chkd	Appr	Date

North Point

'Based upon the Ordnance Survey mapping with the permission of the Controller of Her Majesty's Stationery Office © Crown copyright and database rights 2023 OS 100019613. Unauthorised reproduction infringes Crown copyright and may lead to prosecution or civil proceedings.'

SAFETY, HEALTH AND ENVIRONMENTAL INFORMATION

In addition to the hazards/risks normally associated with the types of work detailed on this drawing, note the following significant residual risks. (Reference shall also be made to the Design Hazard Log)

CONSTRUCTION

MAINTENANCE/CLEANING

USE

DECOMMISSIONING/DEMOLITION

It is assumed that all works will be carried out by a competent contractor working, where appropriate, to an approved method statement

Drawn by: TA	Checked by:	Approved by:
Drawn date: 10/2025	Checked date:	Approved date:

Project Title: PC1467 A320 GUILDFORD RD
A320 GUILDFORD RD

Drawing Title: TRO DRAWING
PAGE 2

DRAWING UP 1

SURREY COUNTY COUNCIL

Project No. PC1467
Drawing No. PC1467_07
Scale. NTS
Revision.
Drawing units. METRES
Classification.

File Name: I:\EA\PL all\Resource Pool\Projects\NW Runnymede\PC1467 A320 Guildford Rd\6 Drawings\Current\PC1467_Guildford Rd_GA.dwg

A1