

This map is reproduced from Ordnance Survey material with the permission of Ordnance Survey on behalf of the Controller of Her Majesty's Stationery Office © Crown copyright. Unauthorised reproduction infringes Crown copyright and may lead to prosecution or civil proceedings. (2025) | Contains Ordnance Survey data.© Crown copyright and database rights (2025) OS Licence 100035409

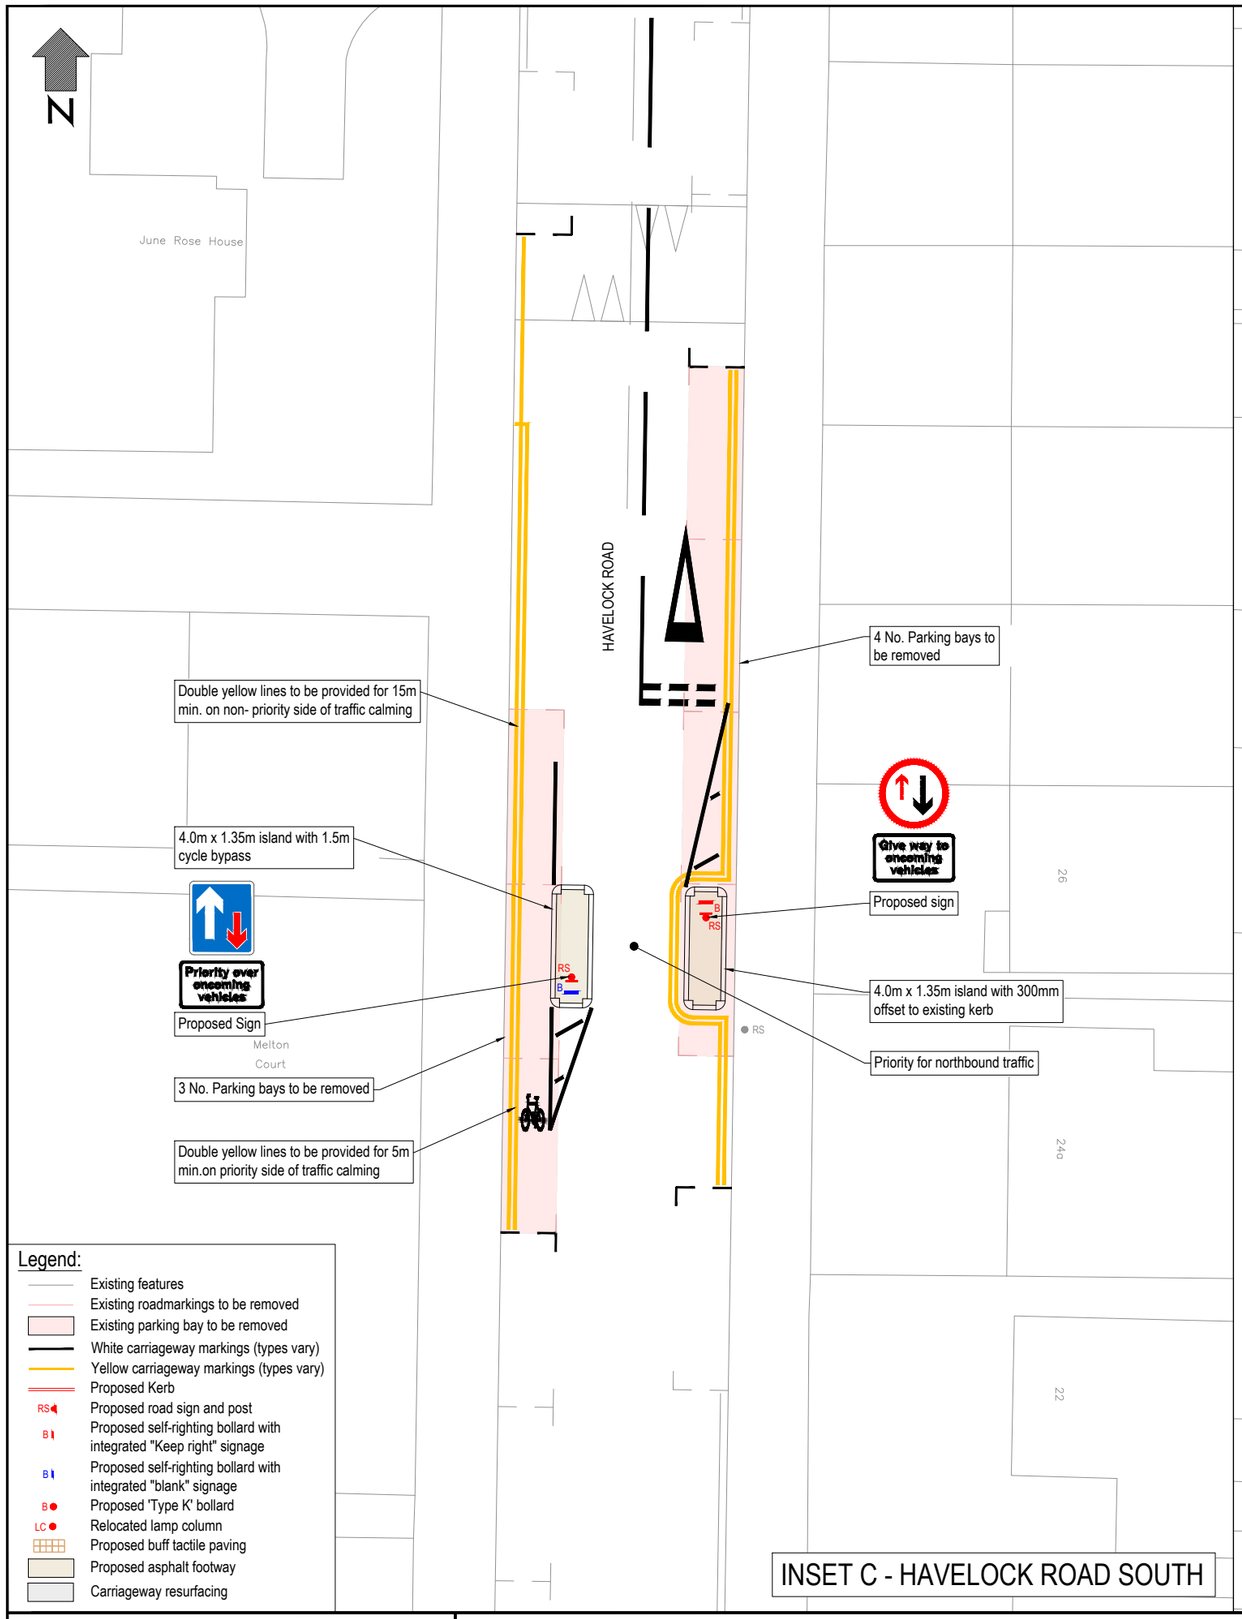

INSET C - HAVELOCK ROAD SOUTH

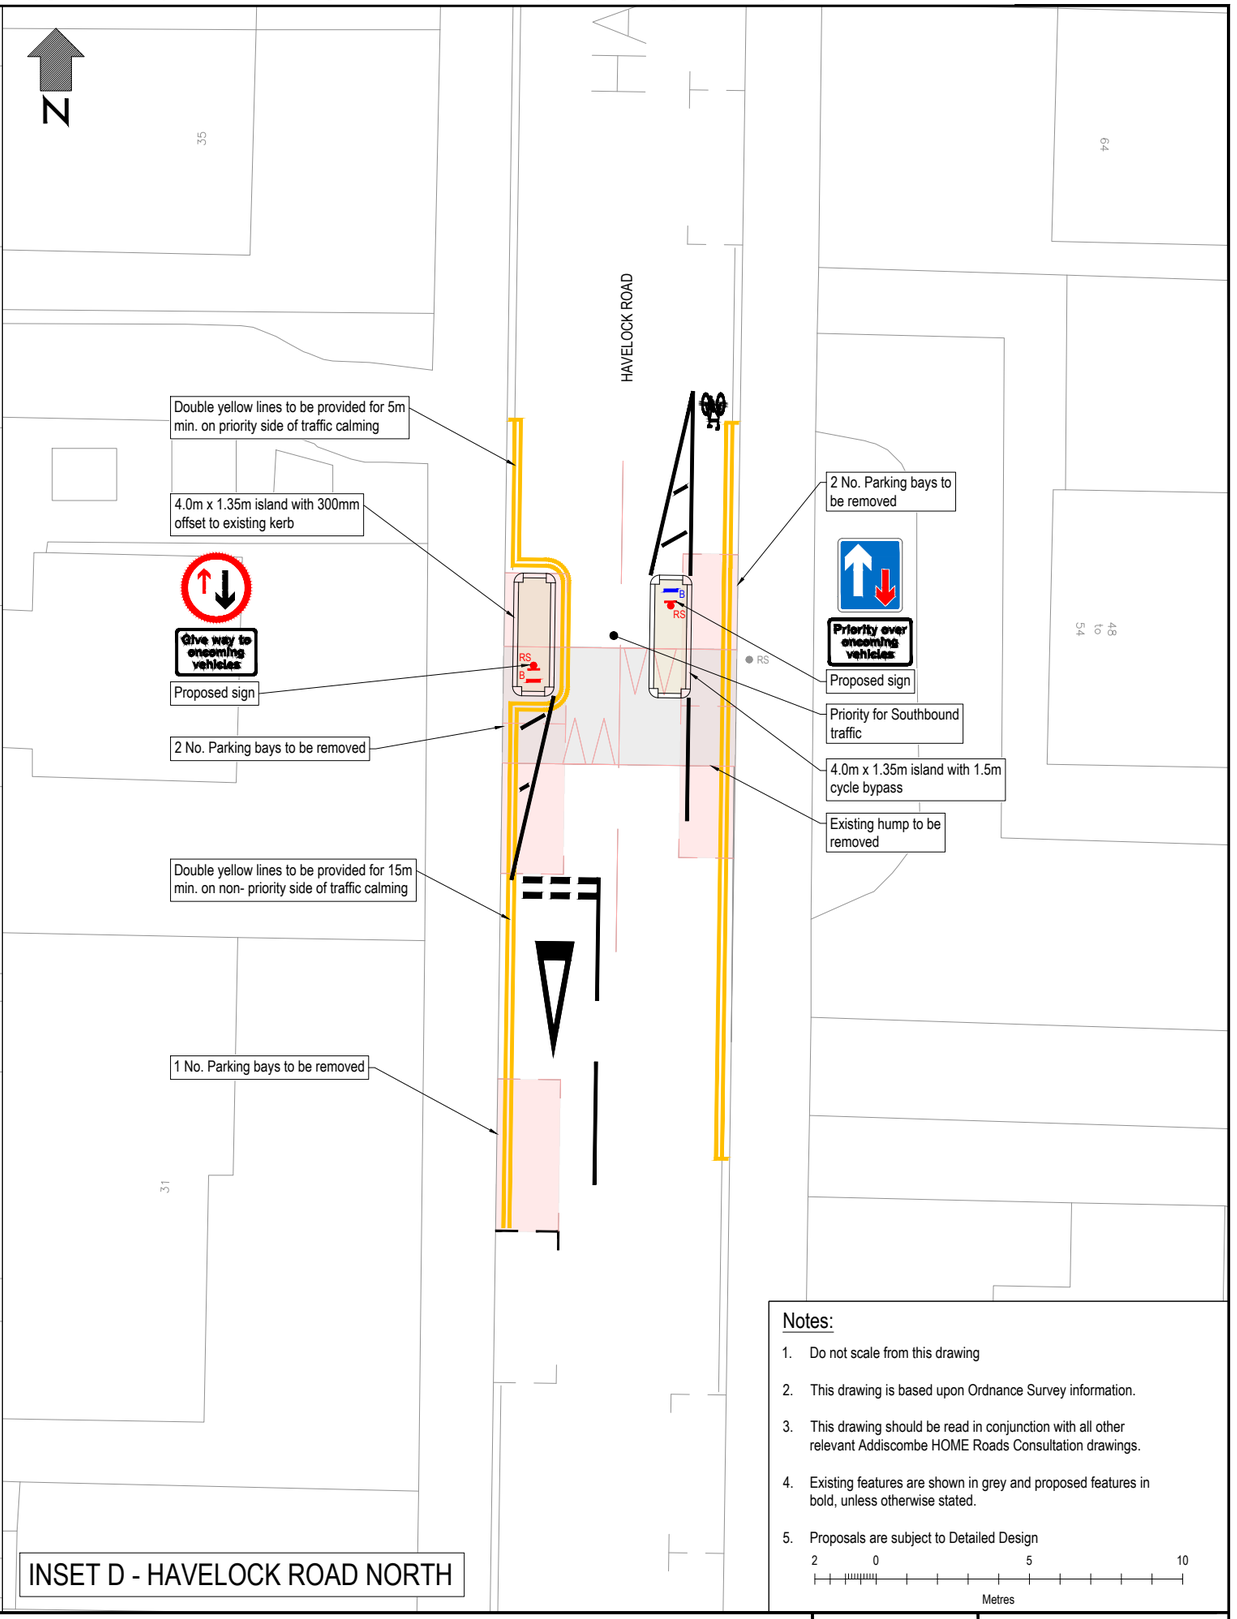

INSET D - HAVELOCK ROAD NORTH

Legend:

- Existing features
- Existing roadmarkings to be removed
- Existing parking bay to be removed
- White carriageway markings (types vary)
- Yellow carriageway markings (types vary)
- Proposed Kerb
- RS Proposed road sign and post
- B Proposed self-righting bollard with integrated "Keep right" signage
- B Proposed self-righting bollard with integrated "blank" signage
- B Proposed 'Type K' bollard
- LC Relocated lamp column
- Proposed buff tactile paving
- Proposed asphalt footway
- Carriageway resurfacing

Notes:

1. Do not scale from this drawing
2. This drawing is based upon Ordnance Survey information.
3. This drawing should be read in conjunction with all other relevant Addiscombe HOME Roads Consultation drawings.
4. Existing features are shown in grey and proposed features in bold, unless otherwise stated.
5. Proposals are subject to Detailed Design

2 0 5 10
Metres

CROYDON
www.croydon.gov.uk

CONWAY

ADDISCOMBE HOME ROADS - TRAFFIC CALMING CONSULTATION PLAN - DETAILS - SHEET 2 OF 3

Version 1

1:200 @ A3