
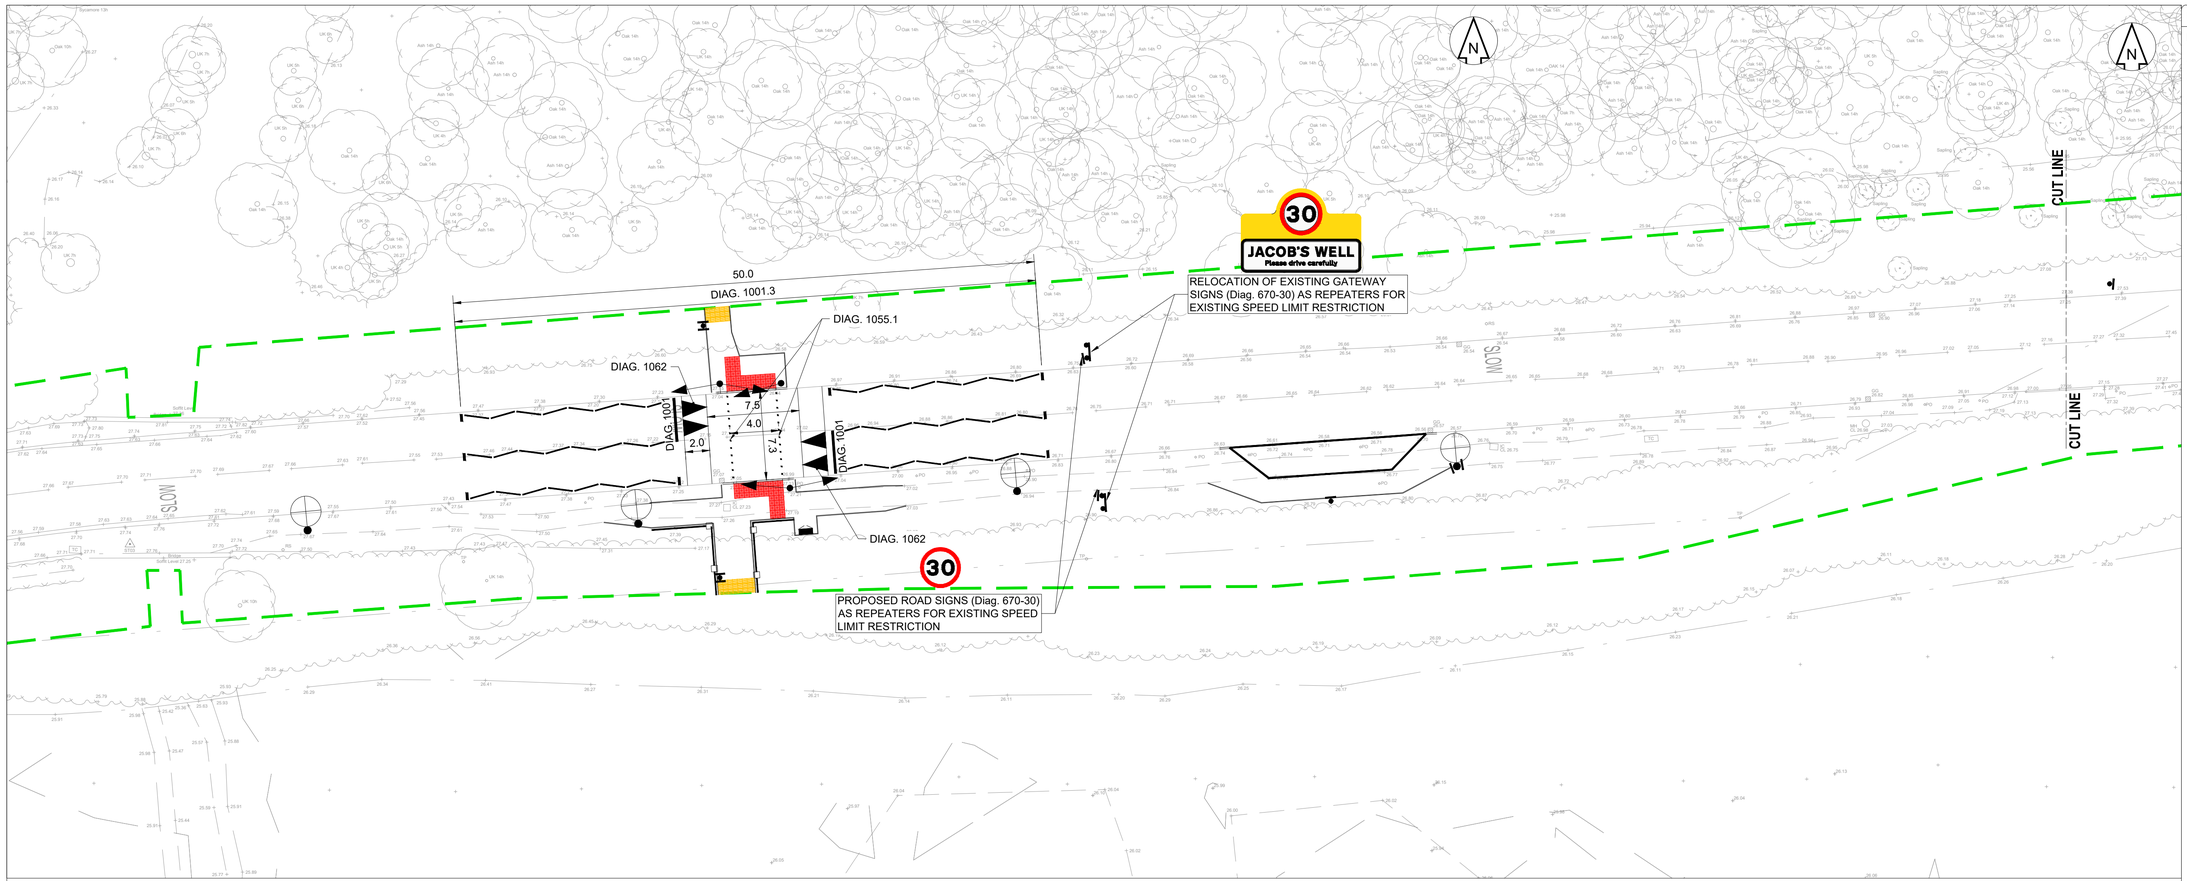


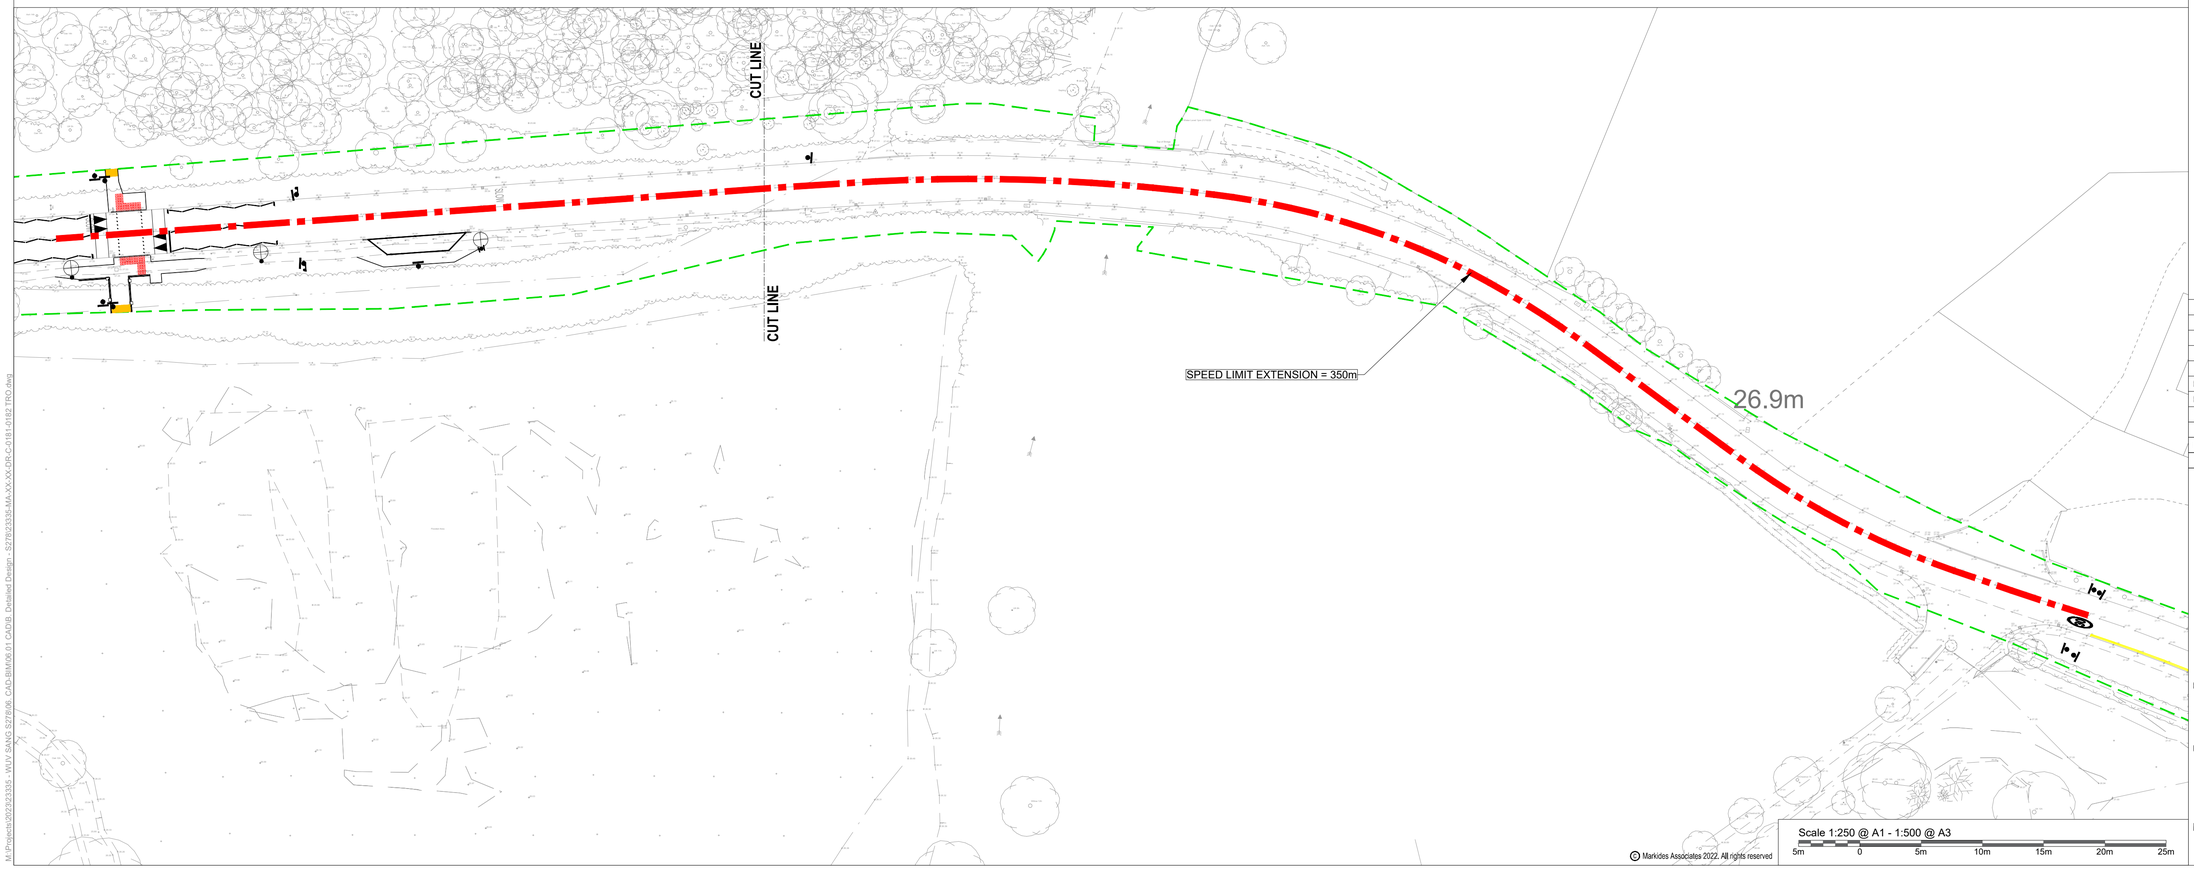

DO NOT SCALE OFF THIS DRAWING

Notes:

1. All dimensions are shown in metres unless otherwise stated.
2. This drawing is to be read in conjunction with all Markides Associates drawings with project reference number 23335.
3. Proposed design has been undertaken using Topographical Survey 43247BWLS-01_22 Rev A provided by Survey Solution, dated 14/11/22.
4. Contractor shall not construct works until traffic management plans/ proposals have been agreed with Highways Authority (Surrey County Council).
5. All highway works to be in accordance with the MCHW Specification for Highways Works and Surrey County Council Standard detail drawings.
6. All signs and road markings shall be in accordance with Traffic Signs Regulations and General Directions (TSRGD 2016).
   6.1. All proportions and form of letters, numerals and other characters are to be in accordance with schedule 13 of the TSRGD 2016.
7. HEALTH AND SAFETY: The works shall be carried out by specialist competent and experienced contractors who are members of a recognised national organisation.Operatives shall have received full and appropriate training for the operations they are to undertake. All work shall be carried out in accordance with all pertinent Health and Safety Regulations

Key:

- Existing Highway Boundary
- Proposed Kerbline
- Proposed Signs
- Proposed Road Markings
- Proposed Traffic Signals
- Proposed Red Colour Tactile Paving for controlled crossing (Blister surface)
- Proposed Buff Colour Tactile Paving for cycleway end of route (Flat-topped bar surface laid transversely)
- Proposed Lighting Column
- Proposed Timber Post & Rail Fence (1.4m High)

Scale 1:250 @ A1 - 1:500 @ A3

5m 0 5m 10m 15m 20m 25m

© Markides Associates 2022. All rights reserved

Revision History

Rev	Comment	By	Chkd	Appr	Date
P02	FOR APPROVAL	CNW	BS	BS	18.03.25
P01	FOR APPROVAL	CNW	BS	BS	17.03.25

Current Revision

Rev	Comment	By	Chkd	Appr	Date
P02	FOR APPROVAL	CNW	BS	BS	18.03.25

S2 - FOR INFORMATION

GUILDFORD BC

MARKIDES ASSOCIATES
TRANSPORT PLANNING AND ENGINEERING
2nd Floor
The Bridge
73 - 83 Southwark Bridge Road
London, SE1 0NQ
Telephone: 0207 442 2225
E: enquiries@markidesassociates.co.uk
W: www.markidesassociates.co.uk

Project
WUV SANG
SECTION 278

Drawing Title
TRAFFIC REGULATION ORDER
LOCATION A
PROPOSED SIGNALISED CROSSING

Markides Associates reference: 23335 1:250 @A1

23335-MA-XX-XX-DR-C-0181-S2 - P02

M:\Projects\2023\23335 - WUV SANG S278\06.01 CAD\06.01 CAD\B_Detailed Design - S278\23335-MA-XX-XX-DR-C-0181-0182 TRO.dwg