
NOTES:

1. ALL DIMENSIONS ARE IN METRES UNLESS OTHERWISE STATED.
2. THE DRAWING CONTAINS COLURED LINES / INFORMATION THAT MAY NOT BE CLEAR IF REPRODUCED IN BLACK & WHITE.

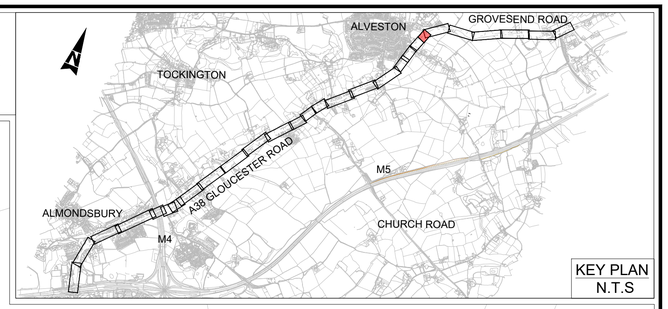

KEY PLAN
N.T.S

BERKELEY VALE MOTORS HYUNDAI

FOR CONTINUATION SEE DRAWING NO. WECA_SGC-ATK-HGN-A38_PH7-DR-CH-000105

FOR CONTINUATION SEE DRAWING NO. WECA_SGC-ATK-HGN-A38_PH8-DR-CH-000104

5880 5890 5910 5920 5930 5940 5950 5960 5970 5980 5990 6000

GRASSED BUFFER 1.0m

SHARED USE PATH 3.0m

EXISTING SPEED LIMIT- 40mph

NEW SPEED LIMIT - 40mph
EXISTING SPEED LIMIT- 60mph

40 40

27 000106

A38 GLOUCESTER ROAD

40 40

EXISTING SPEED LIMIT- 40mph

NEW SPEED LIMIT - 40mph
EXISTING SPEED LIMIT- 60mph

27 000106


NORTHBOUND LANE 3.2m

SOUTHBOUND LANE 3.2m

KEY:

- CARRIAGEWAY
- FOOTWAY
- CYCLE TRACK
- SHARED USE PATH
- ISLAND
- RAISED TABLE
- VERGE / LANDSCAPING
- EARTHWORKS
- MAINTENANCE LAY-BY
- TRAMLINE AND LADDER PAVING
- BLISTER TACTILE PAVING (CONTROLLED CROSSING - RED COLOUR)
- BLISTER TACTILE PAVING (UNCONTROLLED CROSSING - BUFF COLOUR)
- SIGNAL POLE
- ROAD MARKING
- BUS SHELTER

- PEDESTRIAN GUARDRAIL
- DWARF WALL
- LIMIT OF WORKS

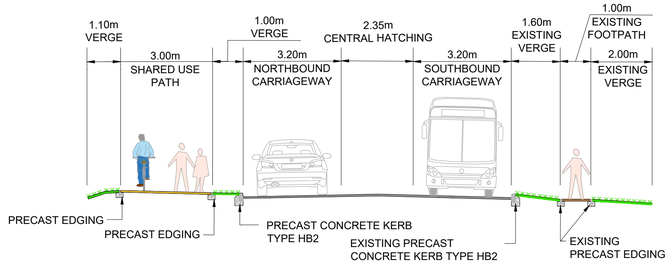

27 000106 TYPICAL CROSS SECTION DETAILS
NTS

SPEED LIMIT 40mph

FOR CONSTRUCTION

Scale 1:250
5m 0m 5m 10m 15m

DRAWING NO:- A38_PH7-DR-CH-000106
SCALE : 1:250
REVISION NO. C01

Funded by UK Government

SCHEME DRAWING
ALVESTON HILL JUNCTION (SHEET 3 OF 3)
A38 PHASE 7