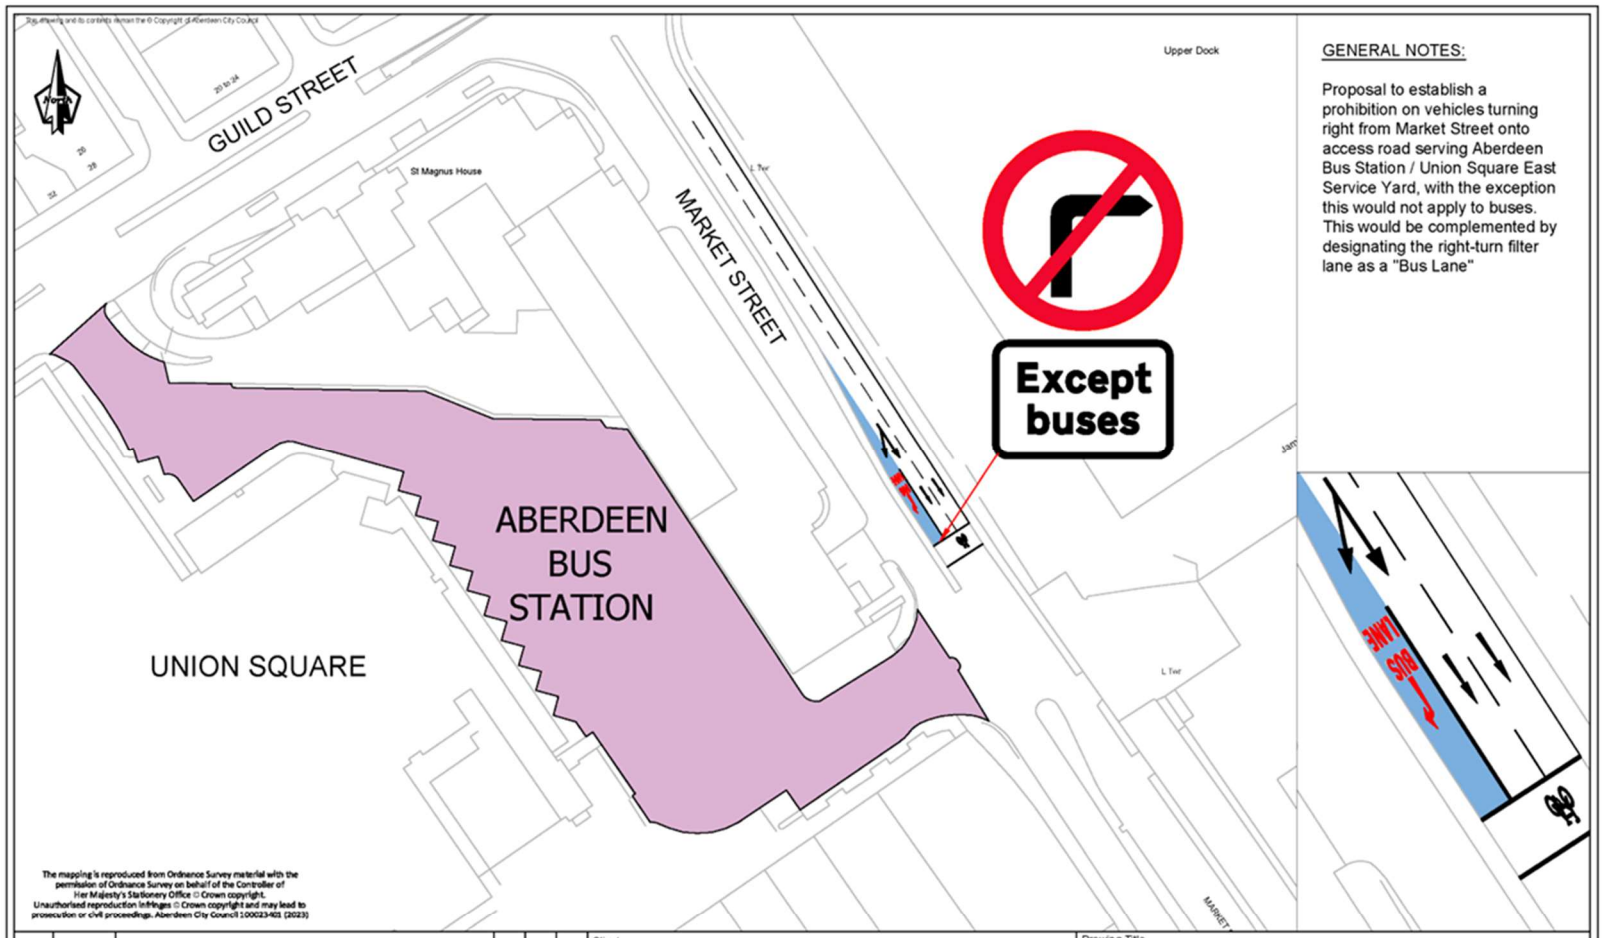


This drawing and its contents remain the © Copyright of Aberdeen City Council

The mapping is reproduced from Ordnance Survey material with the permission of Ordnance Survey on behalf of the Controller of Her Majesty's Stationery Office © Crown copyright. Unauthorised reproduction infringes © Crown copyright and may lead to prosecution or civil proceedings. Aberdeen City Council 100023401 (2023)

GENERAL NOTES:

Proposal to establish a prohibition on vehicles turning right from Market Street onto access road serving Aberdeen Bus Station / Union Square East Service Yard, with the exception this would not apply to buses. This would be complemented by designating the right-turn filter lane as a "Bus Lane"

Rev	Date	Details	Orig	Chk'd	App'd

Client: ABERDEEN CITY COUNCIL

Project: Traffic Management & Developer Proposals 26_Q1

Operations and Protective Services
Traffic Management and Road Safety
Business Hub 4, Ground Floor North, Marischal College, Broad Street, Aberdeen AB10 1AB
General Enquiries Telephone: 01224 045345

Drawing Title: THE ABERDEEN CITY COUNCIL (MARKET STREET, ABERDEEN) (BUS LANE / PROHIBITION OF RIGHT TURN) ORDER 202_

Originator	Checked	Approved	Date	Project No	Scale	Size
GM	VR	VR	15/10/25		NTS	A3

Drawing No.: TM-TRO 25-43

SHT No.:

Revision: 0