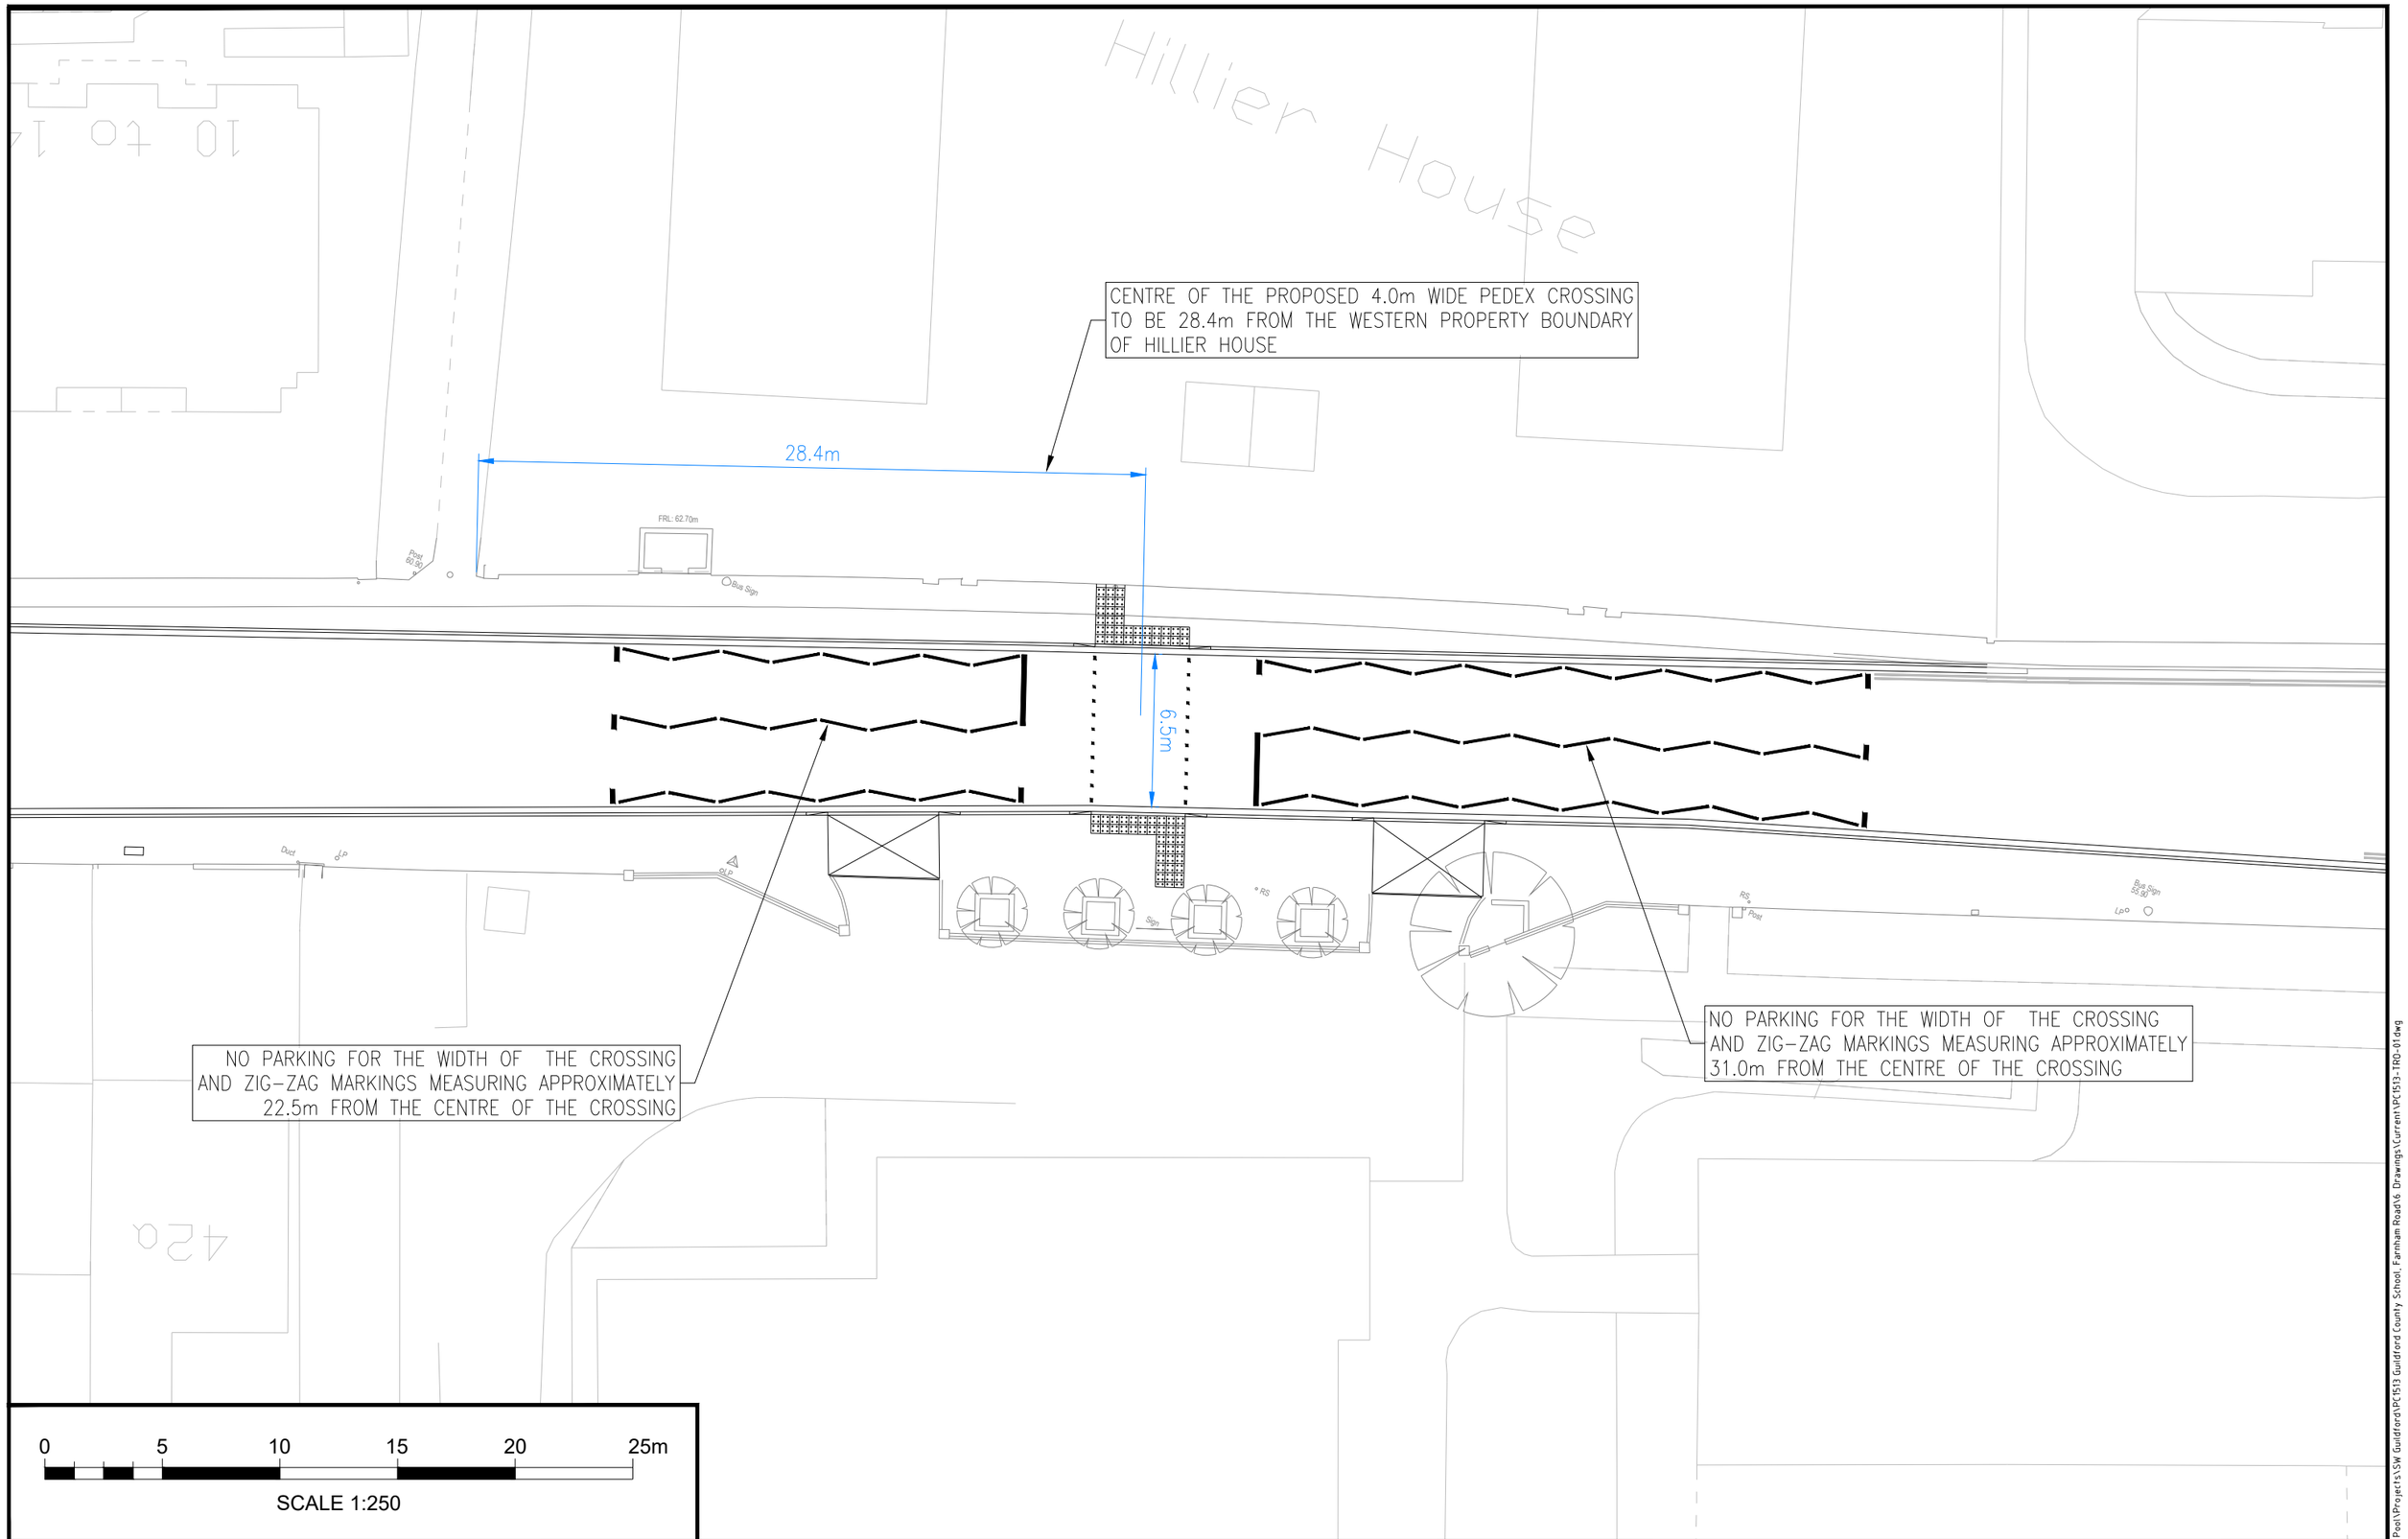

NOTES:

1. DO NOT SCALE FROM THIS DRAWING. USE FIGURED DIMENSIONS ONLY.

Rev.	Description	Drwn	Chkd	Appr	Date

North Point

'Based upon the Ordnance Survey mapping with the permission of the Controller of Her Majesty's Stationery Office © Crown copyright and database rights 2023 OS 100019613. Unauthorised reproduction infringes Crown copyright and may lead to prosecution or civil proceedings.'

Drawn by.	Checked by.	Approved by.
AA	JY	DS
Drawn date.	Checked date.	Approved date.
06/08/26	06/08/26	

Project Title.
RSoS GUILDFORD COUNTY SCHOOL
FARNHAM ROAD, GUILDFORD

Drawing Title.
TRO PLAN
PROPOSED PEDEX CROSSNG
DRAWING 1 OF 1

SURREY COUNTY COUNCIL

Project No.	PC1513
Drawing No.	PC1513-TRO-01
Scale.	1:250@A3
Revision.	-
Drawing units.	METRES
Classification.	DRAFT

File Name: \\EAINPC all\Resource Pool\Projects\SW Guildford\PC1513 Guildford County School, Farnham Road\6 Drawings\Current\PC1513-TRO-01.dwg

A1