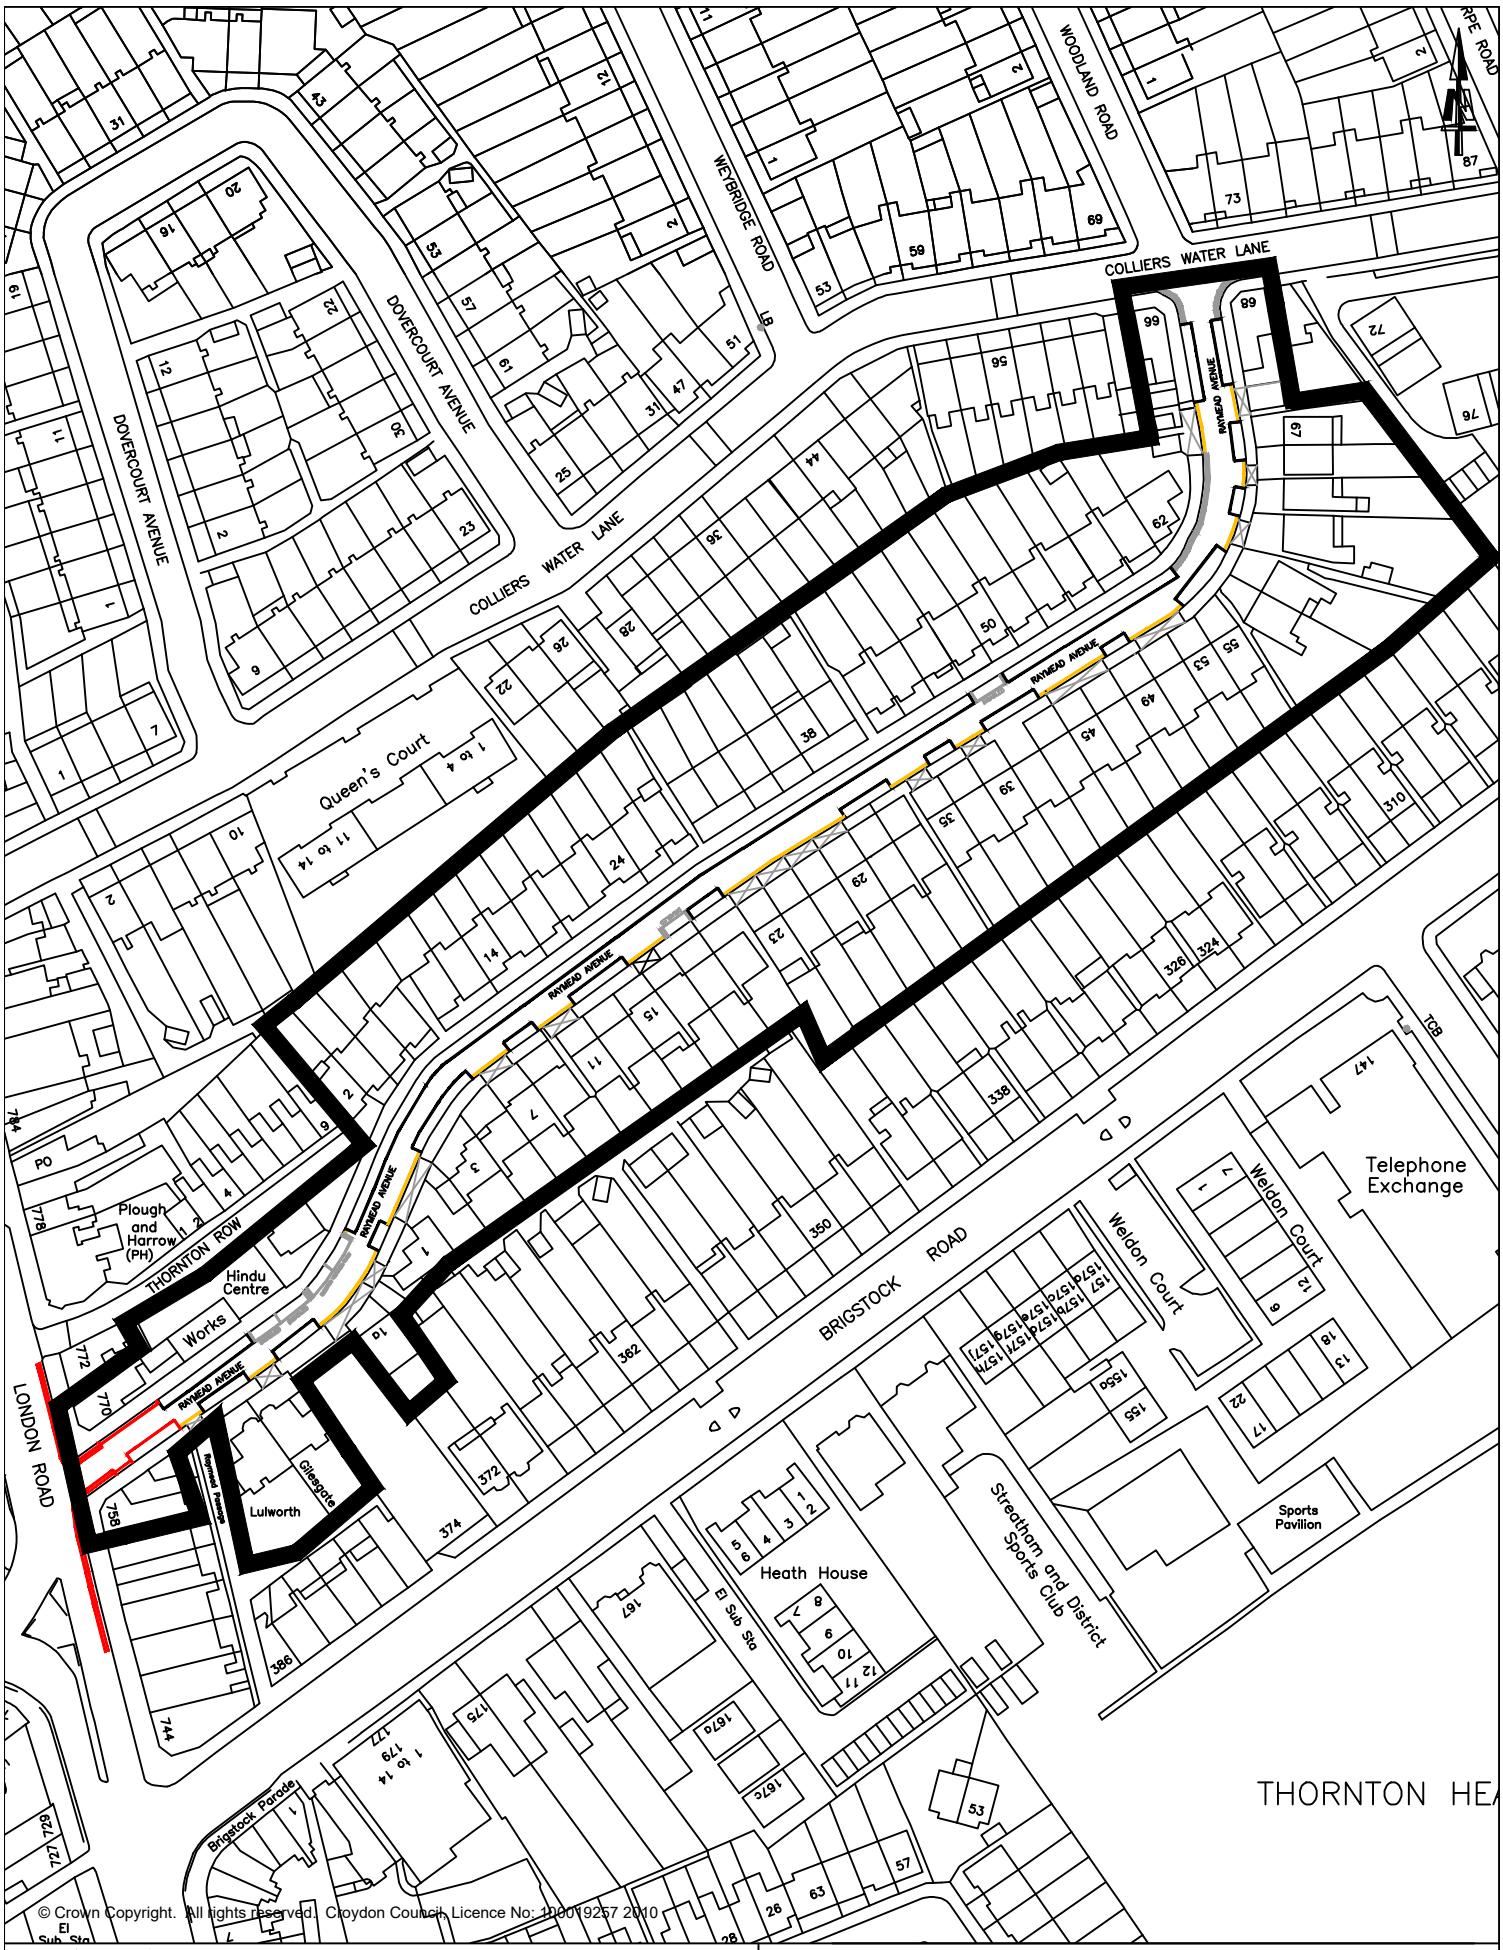


© Crown Copyright. All rights reserved. Croydon Council Licence No: 100019257 2010

KEY:

- Proposed Shared Use Parking Bay.
- Proposed Single Yellow Line Waiting Restriction.
- Proposed Double Yellow Lines Waiting Restrictions.
- Existing Single Yellow Line Waiting Restriction.
- Existing Double Yellow Lines Waiting Restrictions.
- Existing Disabled Bay.
- Proposed Controlled Parking Zone Boundary.
- Red Route Restrictions.

CROYDON COUNCIL

JOB TITLE:

RAYMEAD AVENUE - PROPOSED CPZ DESIGN DETAIL

PARKING DESIGN TEAM

Scale.	Drawn	Checked	Rev.
NTS	HW	DW	A

Date.	Drawing Ref.
July 2026	PD-HW-RAYMEAD AVE-01