
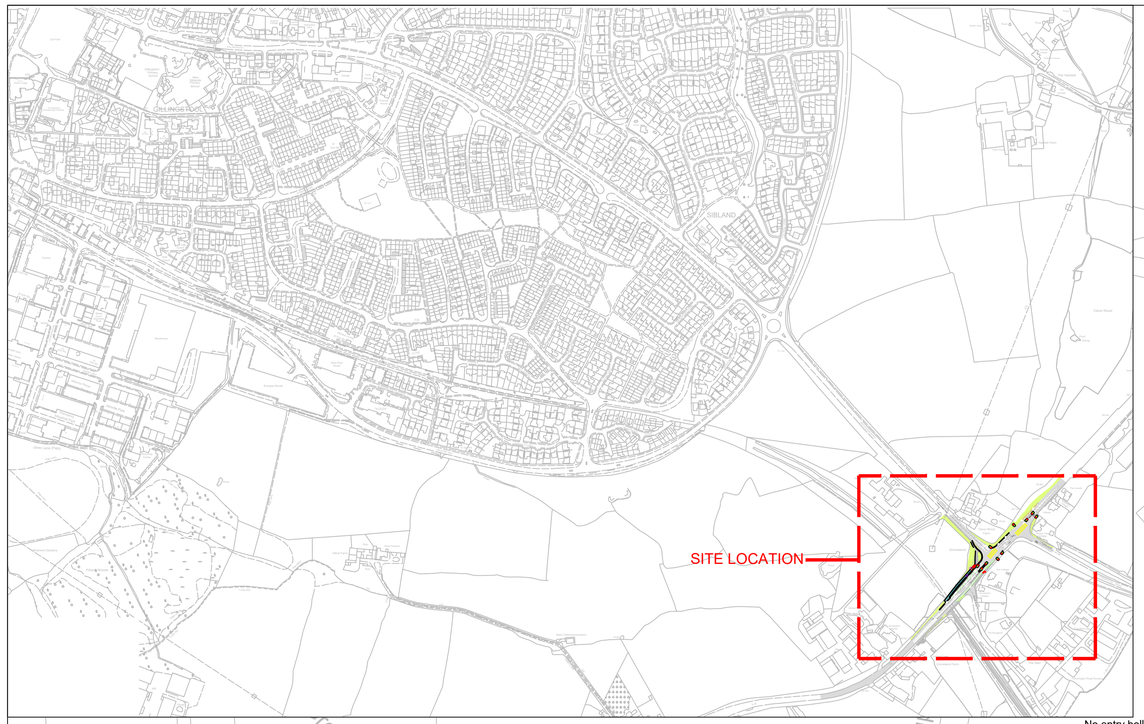


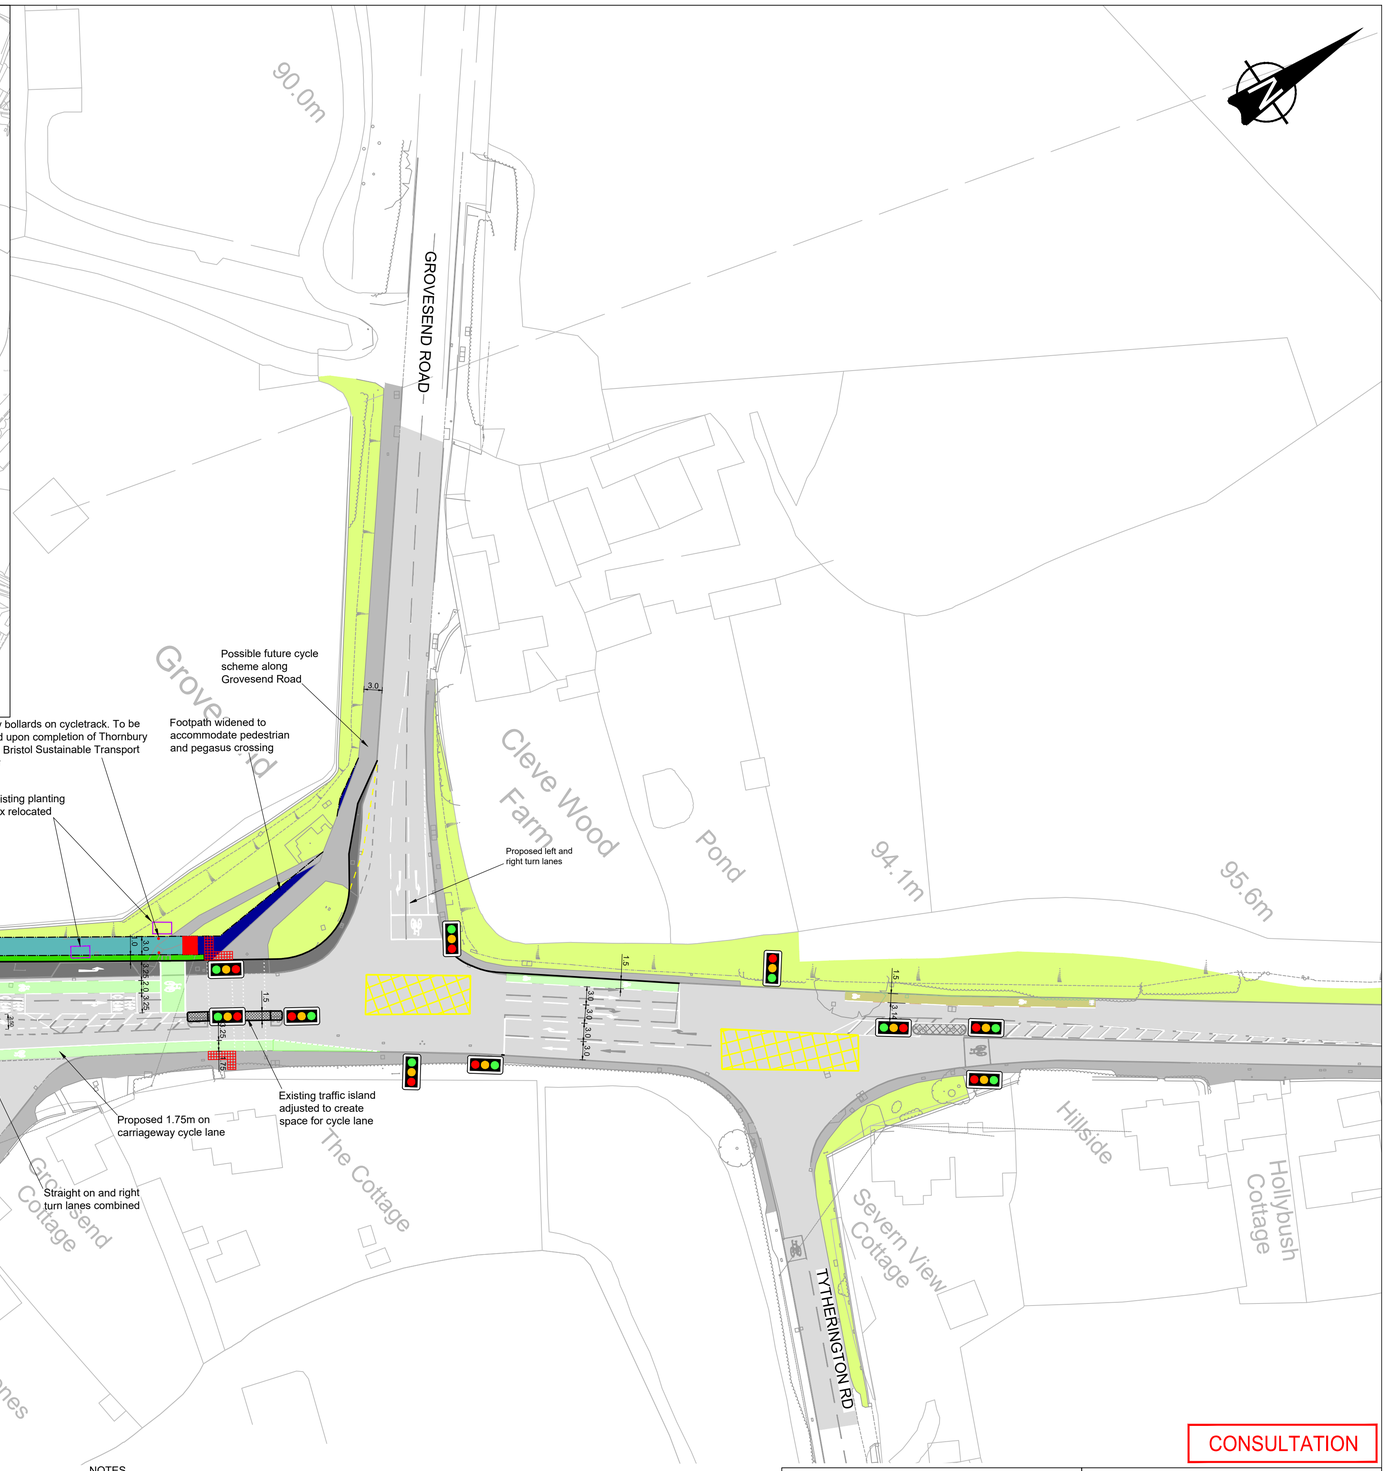

CONSULTATION

ORDNANCE SURVEY

© Crown copyright and database rights 2023 Ordnance Survey 100023410.
This map has been provided for this scheme consultation and must not be used for any other purpose. Only one paper copy may be made for your own use.

Rev	Description	Drawn	App'd	Date

LEGEND

- New carriageway
- Proposed cycle track
- Adjusted traffic island
- New kerb line (HB2)
- Proposed seperator
- Proposed footway
- Proposed no entry cycle bollard
- Existing footway
- Existing carriageway
- Existing verge
- Tactile paving
- Trafic signal positions

NOTES

1. Cycle track link proposed in drawing T430-388-028 is to be constucted as part of the Thornbury to North Bristol Sustainable Transport Corridor project

South Gloucestershire Council
DEPARTMENT OF PLACE
EXECUTIVE DIRECTOR - PLACE
Nigel Riglar
PLACE OPERATIONS - STREETCARE
PO Box 1954
Bristol. BS37 0DD
Telephone: 01454 868 000
Email: TransportServices@southglos.gov.uk

Project: Grovesend Road
A38 Junction, Thornbury

Title: Consultation Plan
Proposed Layout

Scale @ A1	1:500				
Drawn	SM	Checked	SM	Approved	
Date	Oct.23	Date	Oct.23	Date	

Dwg No.	Parish	Scheme	Number	Rev.
	T430 –	388	– P026	-

Acad Ref: I:\TNS Schemes\T430-THORNBURY\388 - Grovesend Rd A38 Junction\5. Docs & Dwgs\Drawings\T430-388-026 Consultation Plan Proposed.dwg - Plotted by sm56 on Nov 02, 2023 - 4:36pm