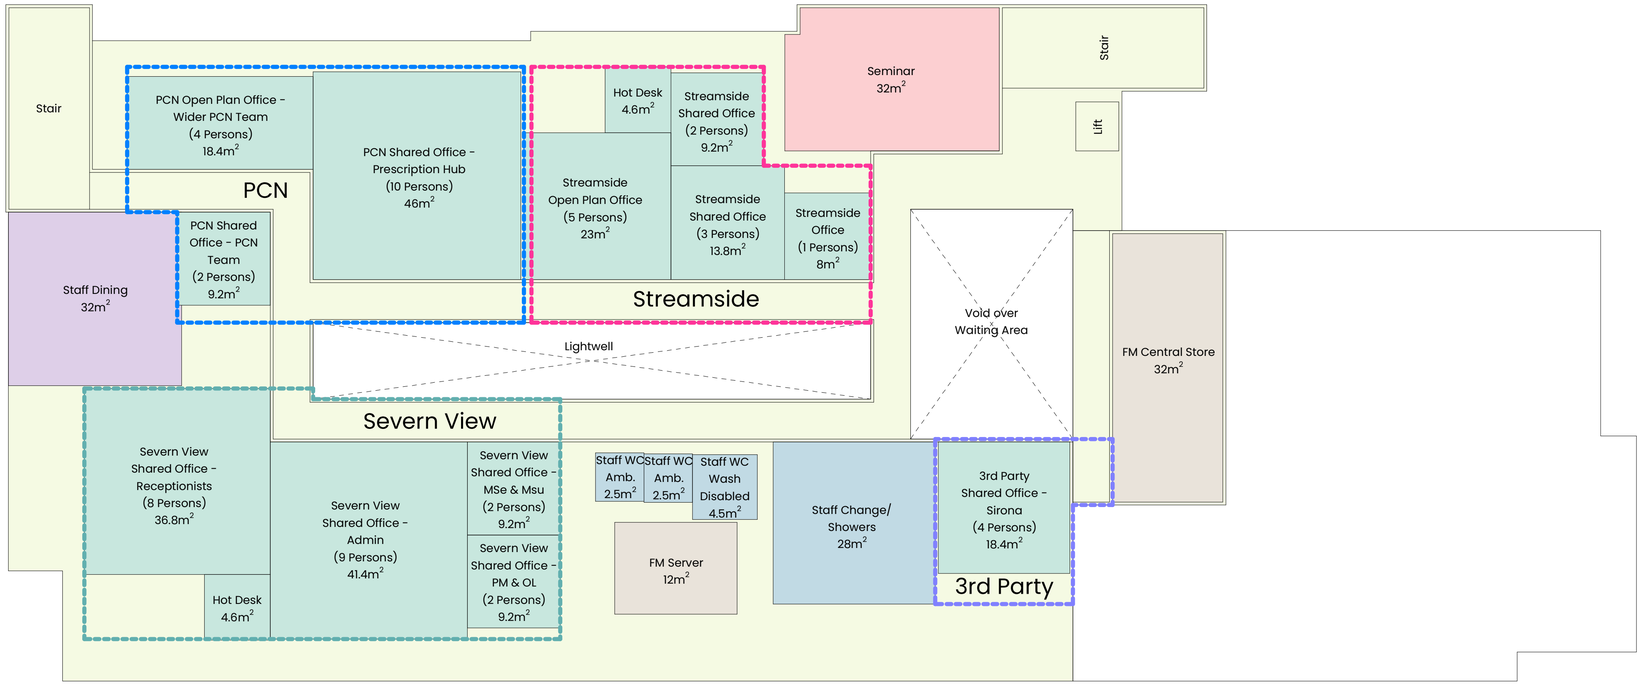


This line should measure 70mm when printed correctly

This drawing is the copyright of Roberts Limbrick Ltd and should not be reproduced in whole or in part or used in any manner whatsoever without their written permission.

Responsibility is not accepted for errors made by others in scaling from this drawing. Use only figured dimensions and report any discrepancies or omissions to the Architect immediately.

Rev	Date	By	Chk	Description
P01	19.07.2024	BS	MJ	Preliminary Issue

DEPARTMENTS:

- Consulting
- Treatment
- Clean / Dirty Utility / Storage
- WC / Changing
- Circulation
- Waiting / Entrance
- Reception
- Admin / Office
- Staff Welfare
- Plant

GIA:

GF:	988.3m²
FF:	658.5m²
Total:	1646.8m²

Roberts Limbrick
03333 405 500
mail@robertslimbrick.com
robertslimbrick.com
Registered Office: England No. 06658029

Project Name
Thornbury Health Centre

Client Name
South Gloucestershire Council

Drawing Title
Proposed GA Plans - First Floor

Scale	Project No.
1 : 100 • A1	11462

Status	Purpose Of Issue
S0	Work In Progress

Project	Org	Vol	Level	Form	Role
11462	RL	XX	00	D	A

Number	Revision
S2102	**P01**

19/07/2024 12:17:09