
This drawing and its contents remain the © Copyright of Aberdeen City Council

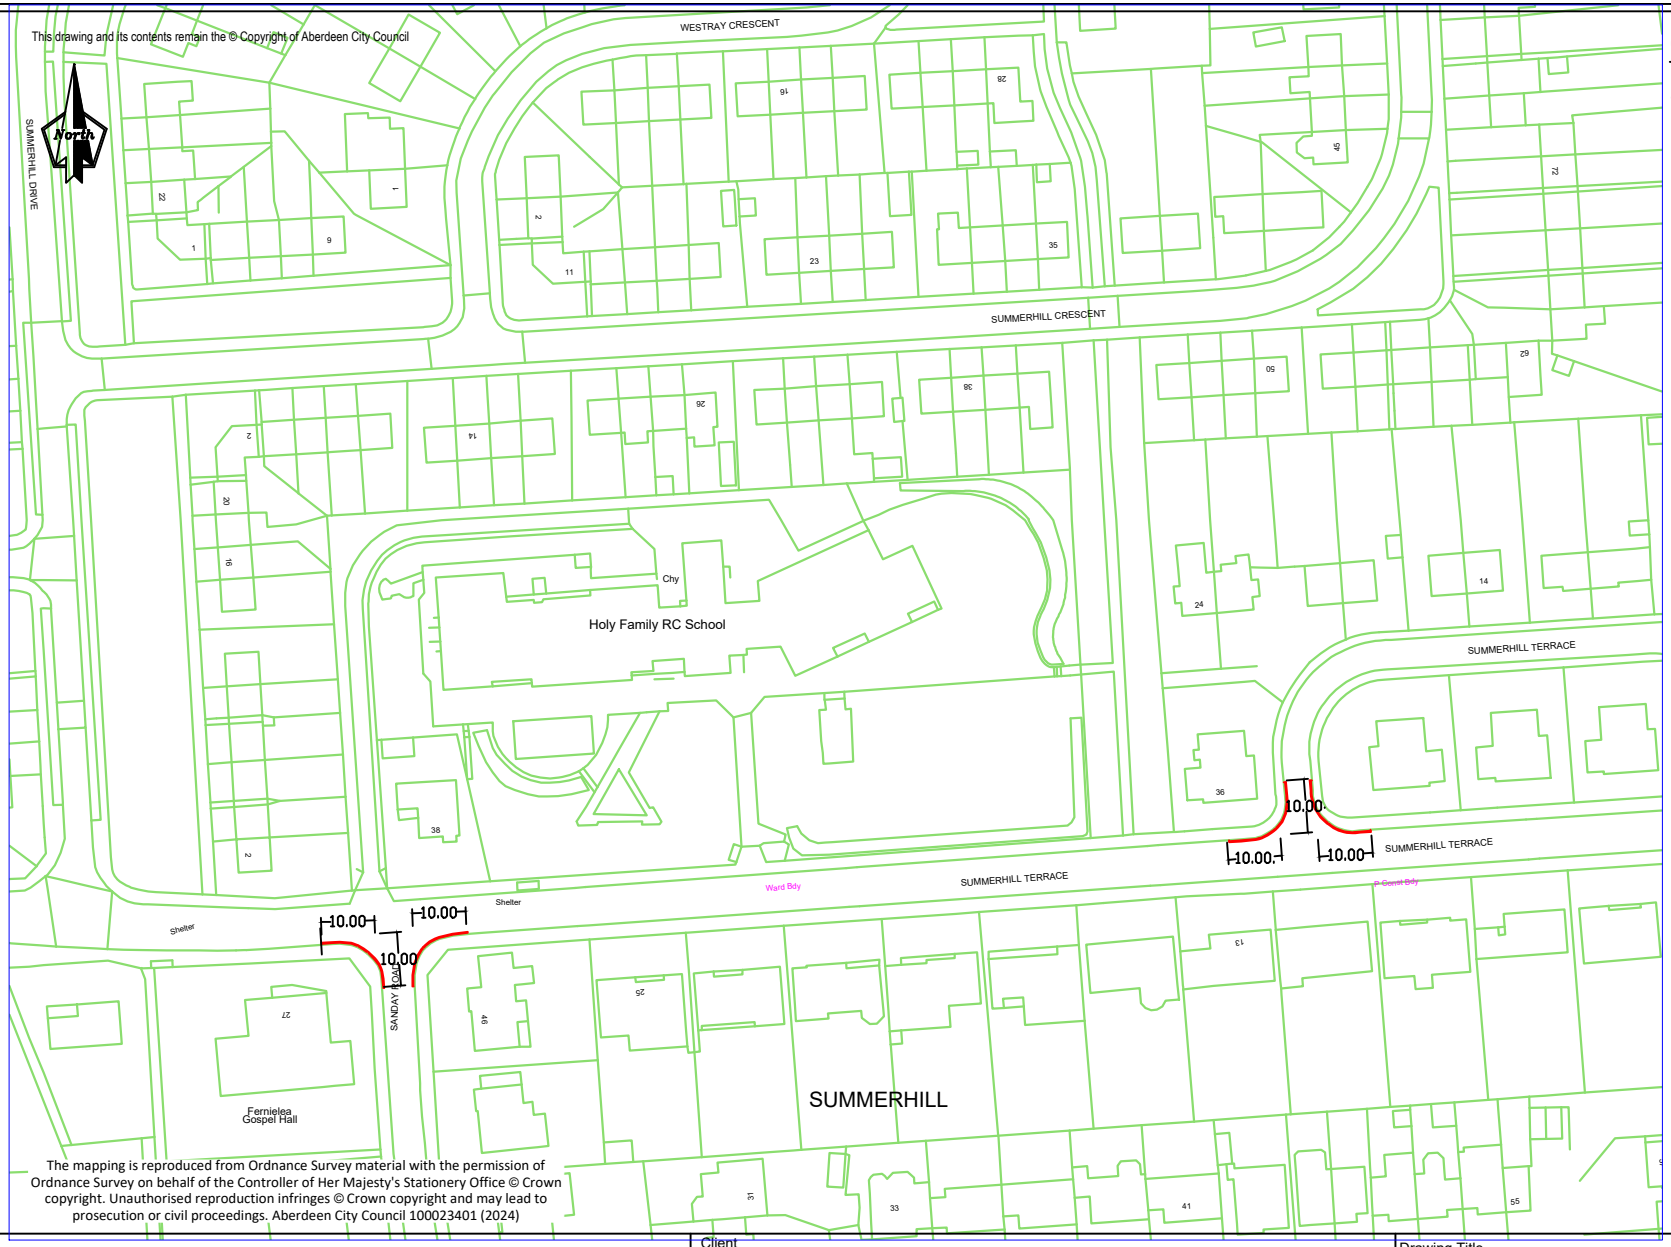

The mapping is reproduced from Ordnance Survey material with the permission of Ordnance Survey on behalf of the Controller of Her Majesty's Stationery Office © Crown copyright. Unauthorised reproduction infringes © Crown copyright and may lead to prosecution or civil proceedings. Aberdeen City Council 100023401 (2024)

GENERAL NOTES:

1. ADD PROHIBITION OF WAITING LINES AS PER PLAN
2. JUNCTION PROTECTION ON SUMMERHILL TERRACE/SANDAY ROAD AND SUMMERHILL TERRACE CUL-DE-SAC
3. 10 METRES EITHER SIDE OF JUNCTION
4. PROPOSED LINES IN RED

ABERDEEN CITY COUNCIL

Traffic Management and Road Safety
City Regeneration and Environment

Ground Floor North, Marischal College
Broad Street, Aberdeen AB10 1AB
General Enquiries Telephone: 01224 522305

Client	ABERDEEN CITY COUNCIL
Project	Summerhill Terrace SMALL SCALE
Description	
Drawing Title	THE ABERDEEN CITY COUNCIL (SUMMERHILL TERRACE) (PROHIBITION OF WAITING) ORDER 202_

Originator	Checked	Approved	Date	Scale	Project Number	Sheet size	Drawing Number	Sheet No.	Revision
SA	DL	VR	06/04//26	n/s		A4		0	